



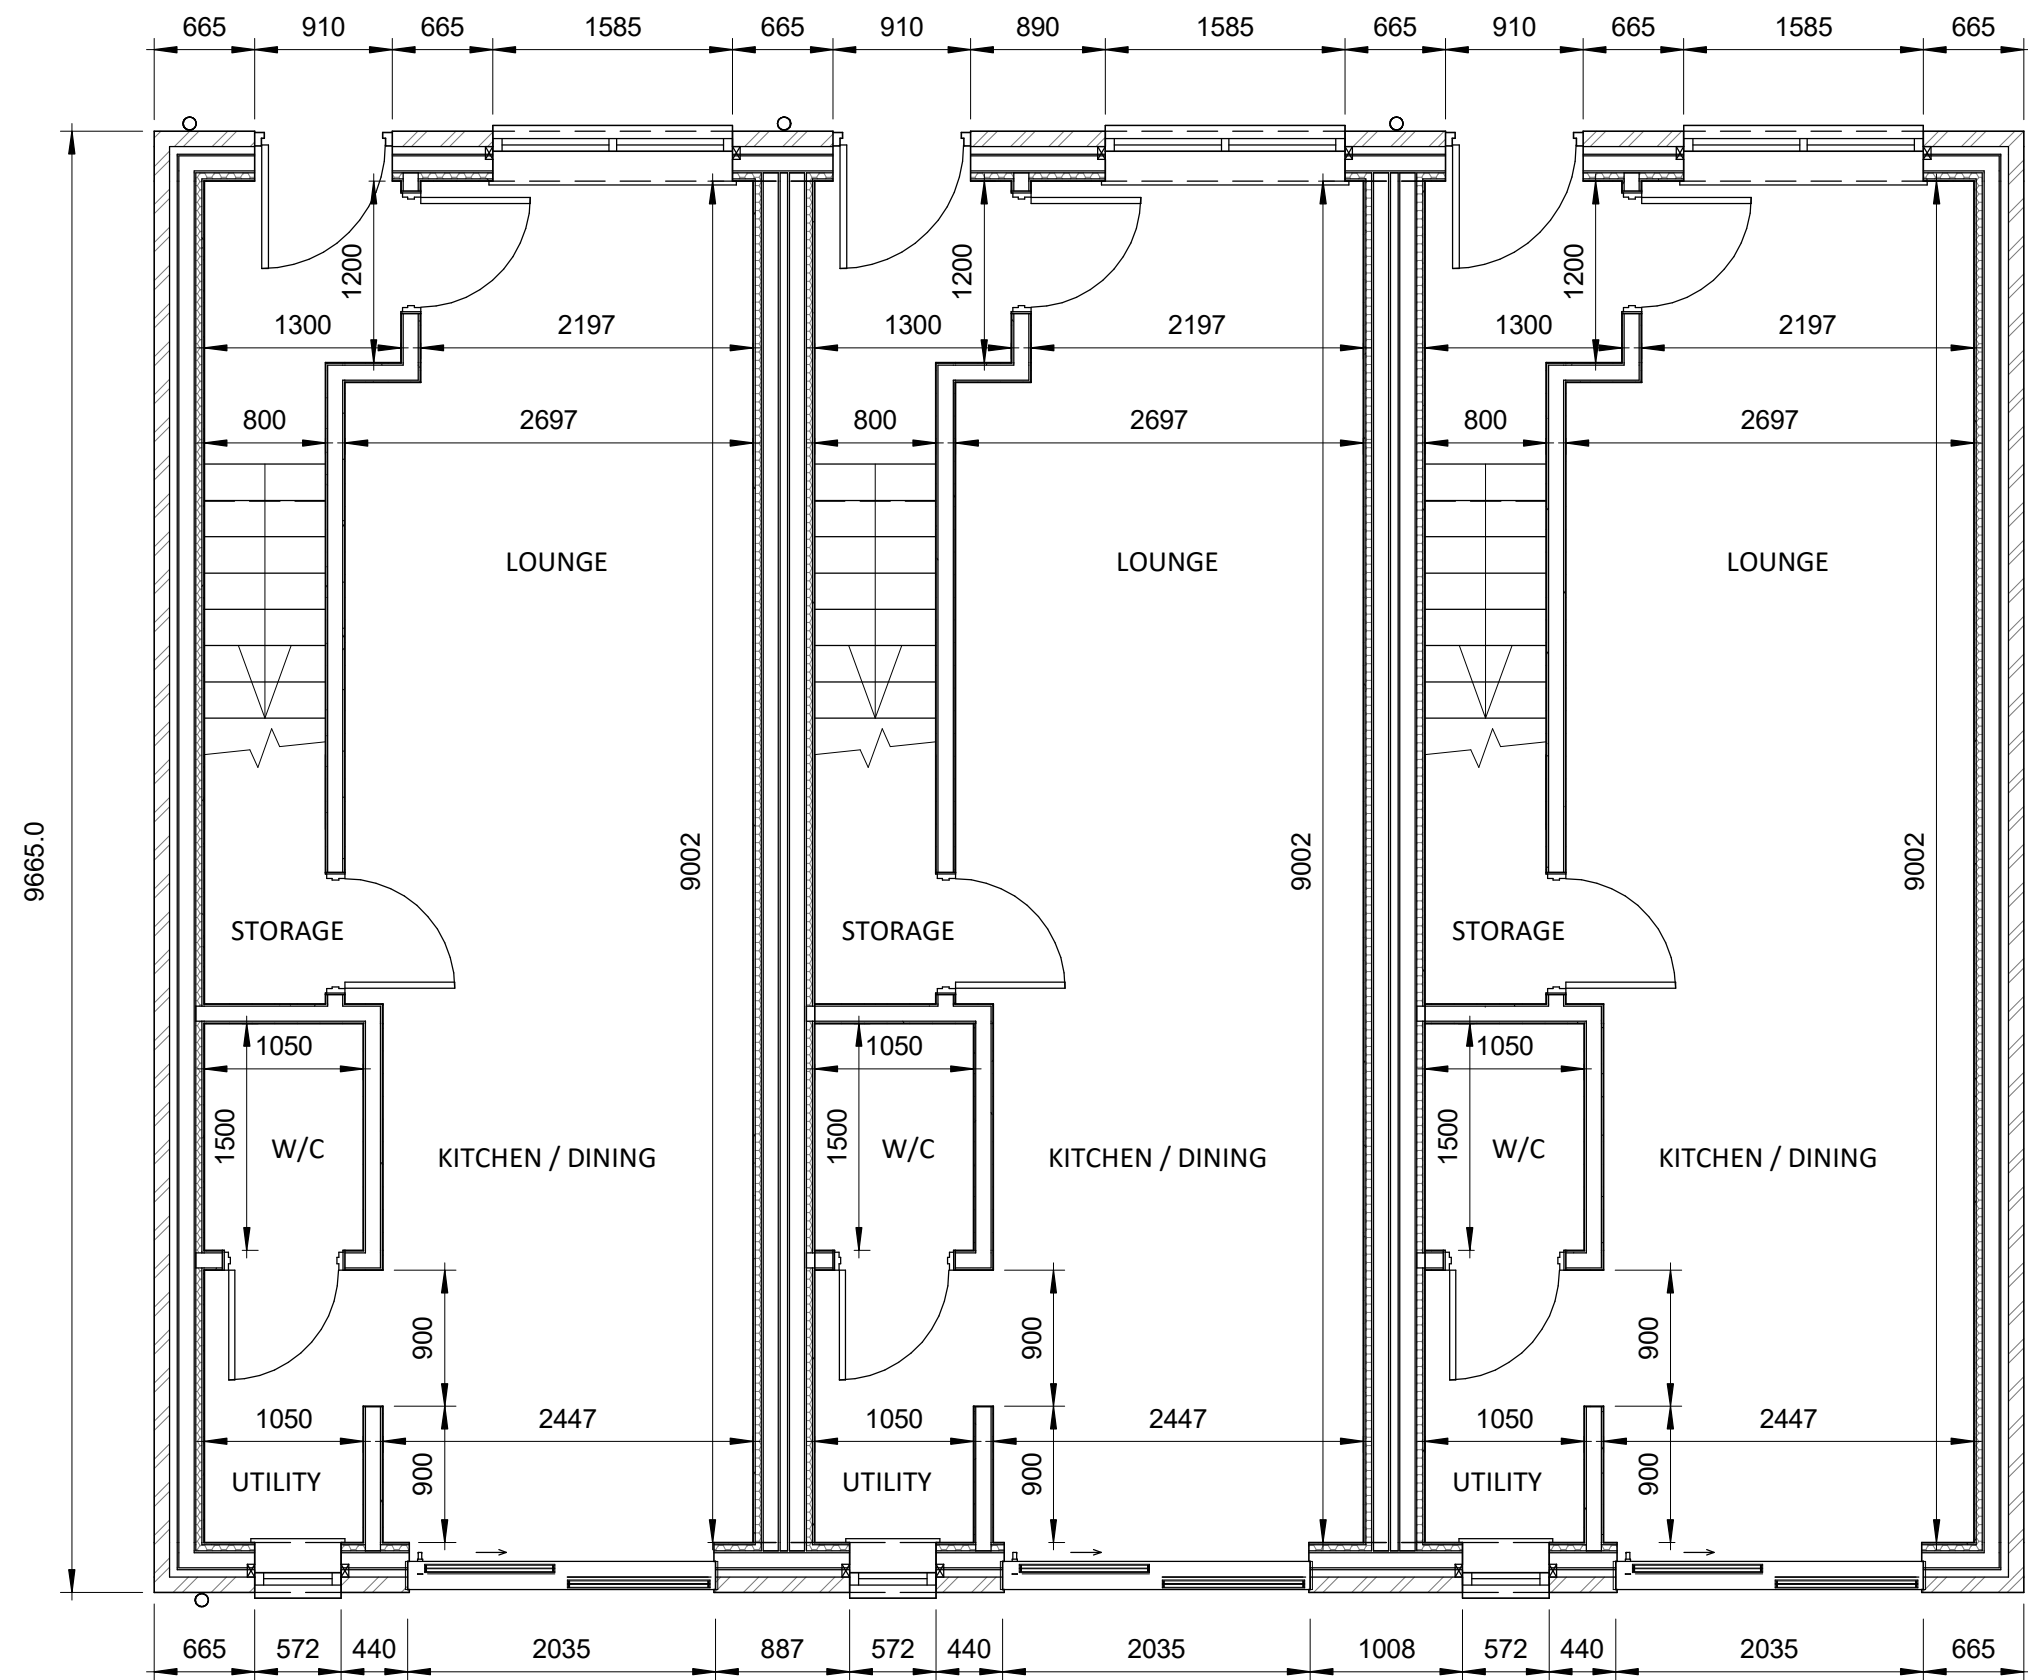

GROUND FLOOR LAYOUT
1 : 50

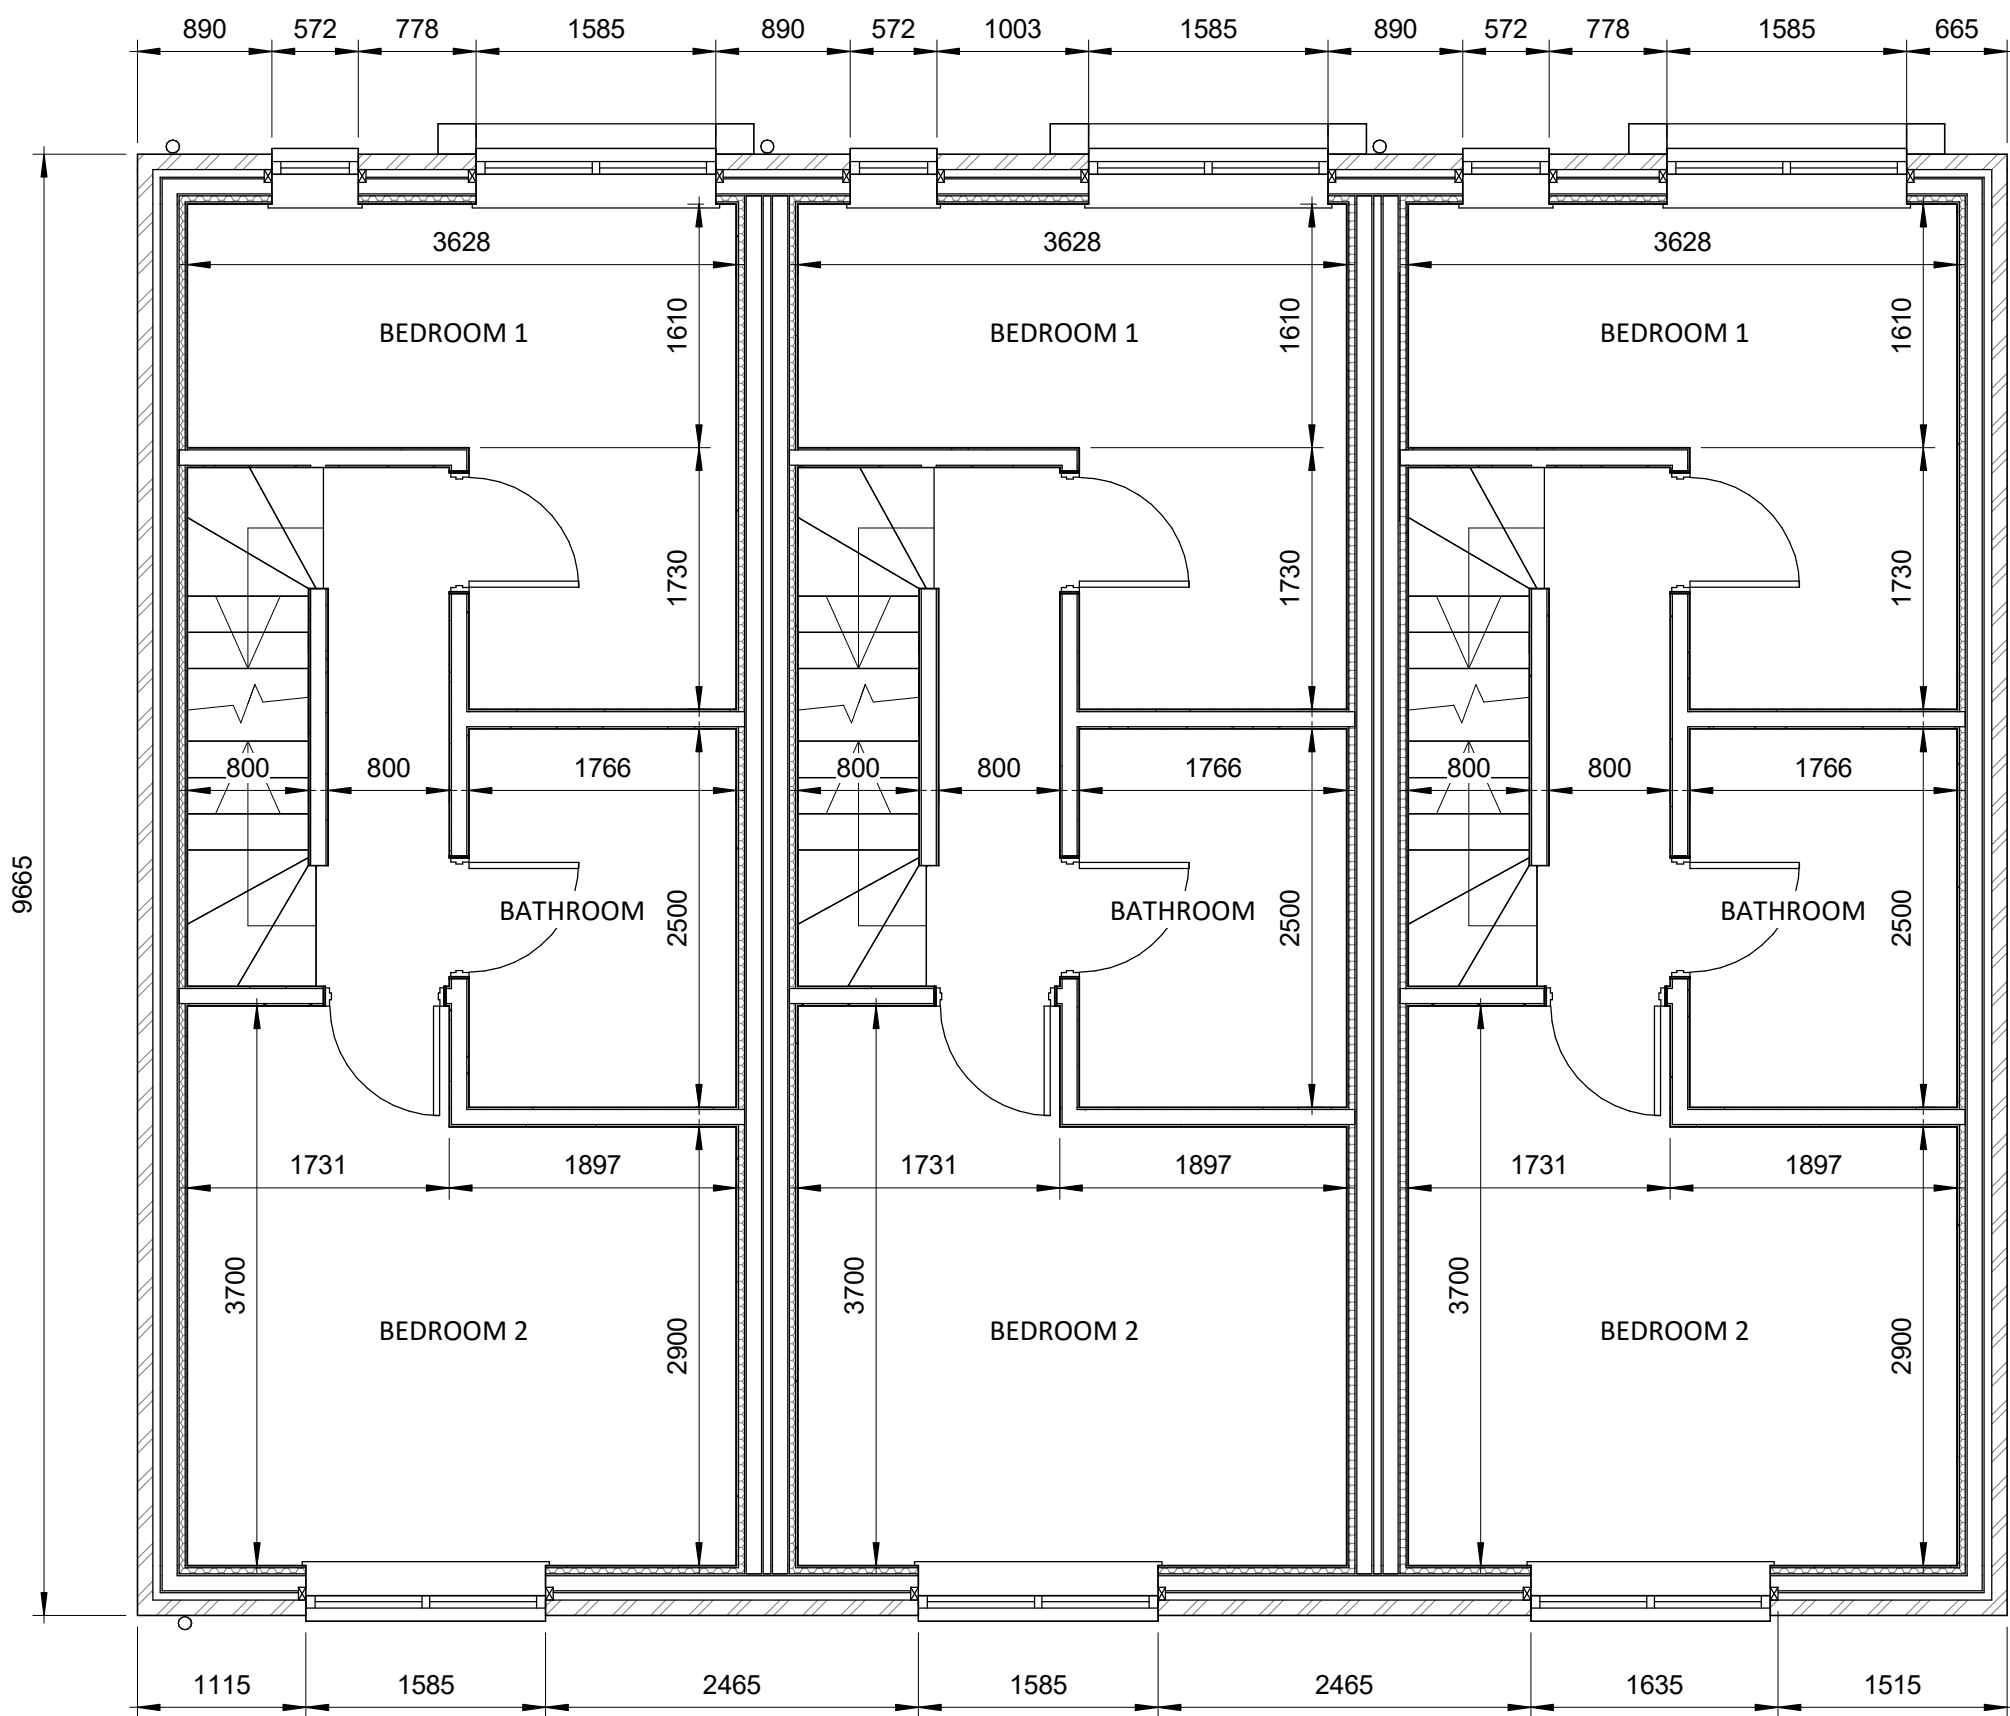

FIRST FLOOR LAYOUT
1 : 50

01	20/06/25	FIRST ISSUE
DRAWING STATUS: FOR PLANNING APPROVAL		
PROJECT: CAPENHURST CLOSE, WYTHENSHAW		
TITLE: NEW BUILDS PLOT 1 - 3		
SHEET SIZE: A1	STATUS: PLANNING APP.	DATE: 20/06/25
PROJECT NO: 001	DRAWING NO: 001	REV: 01