





front

rear

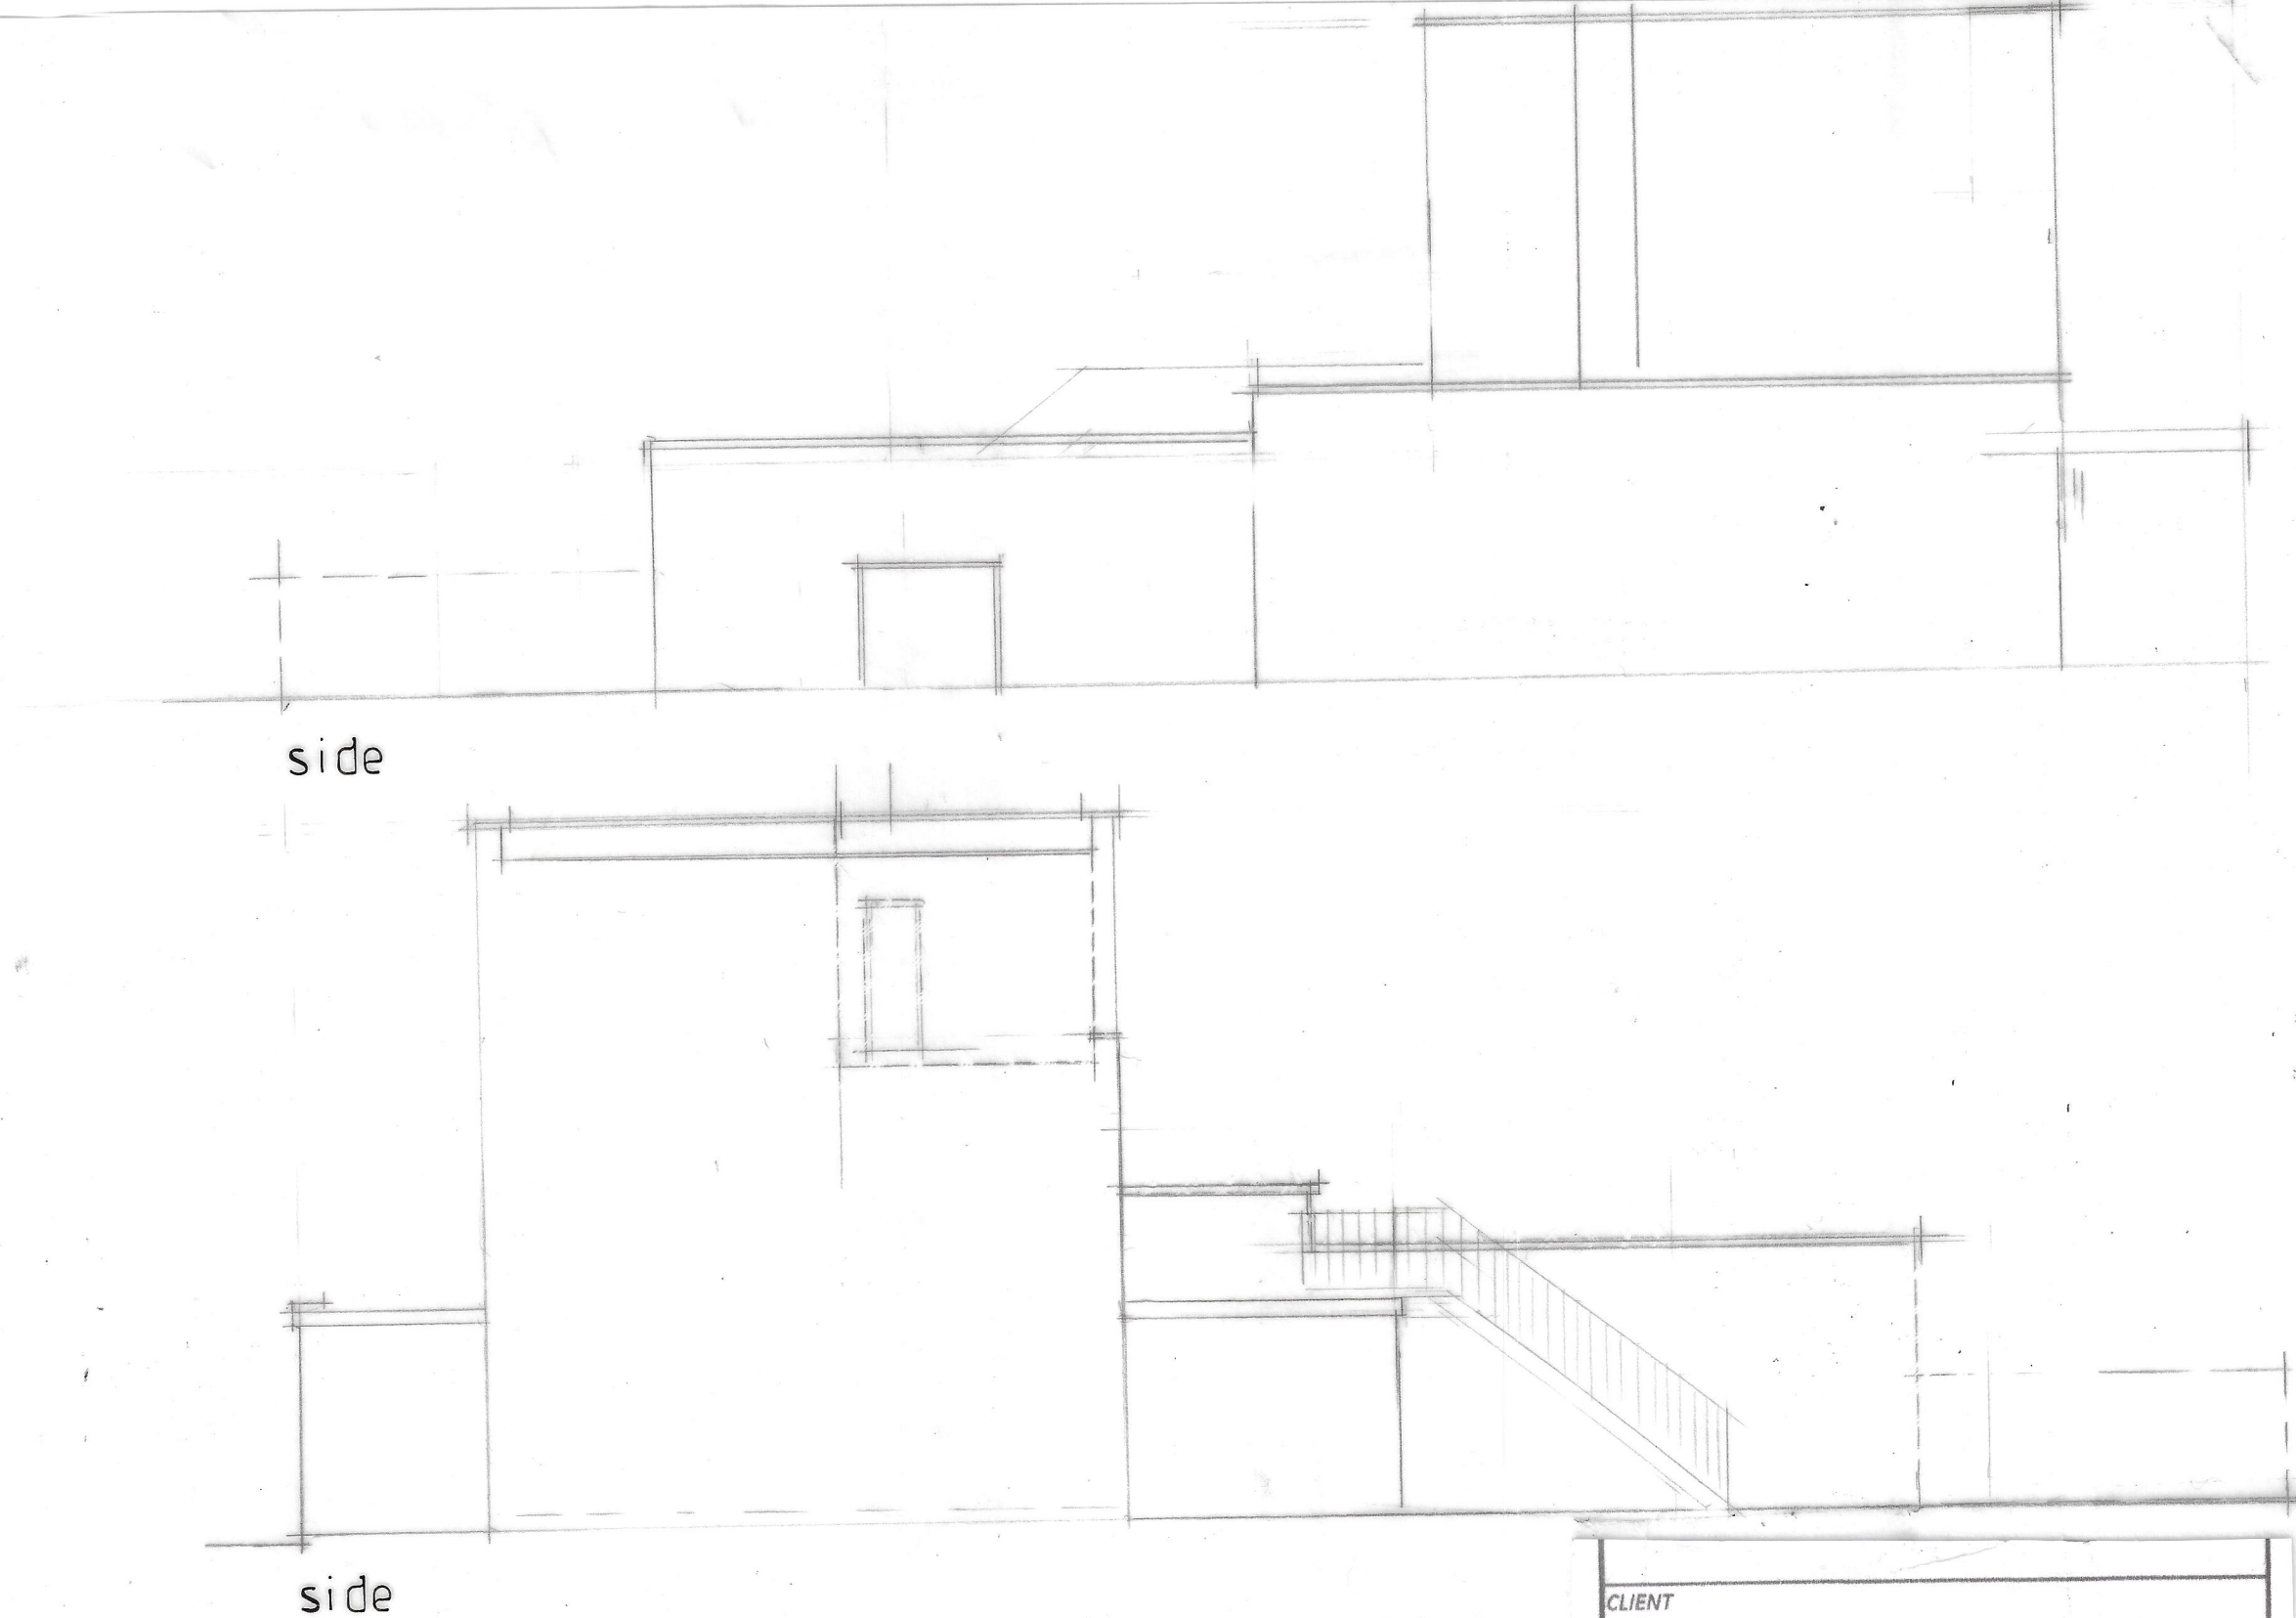


side

side

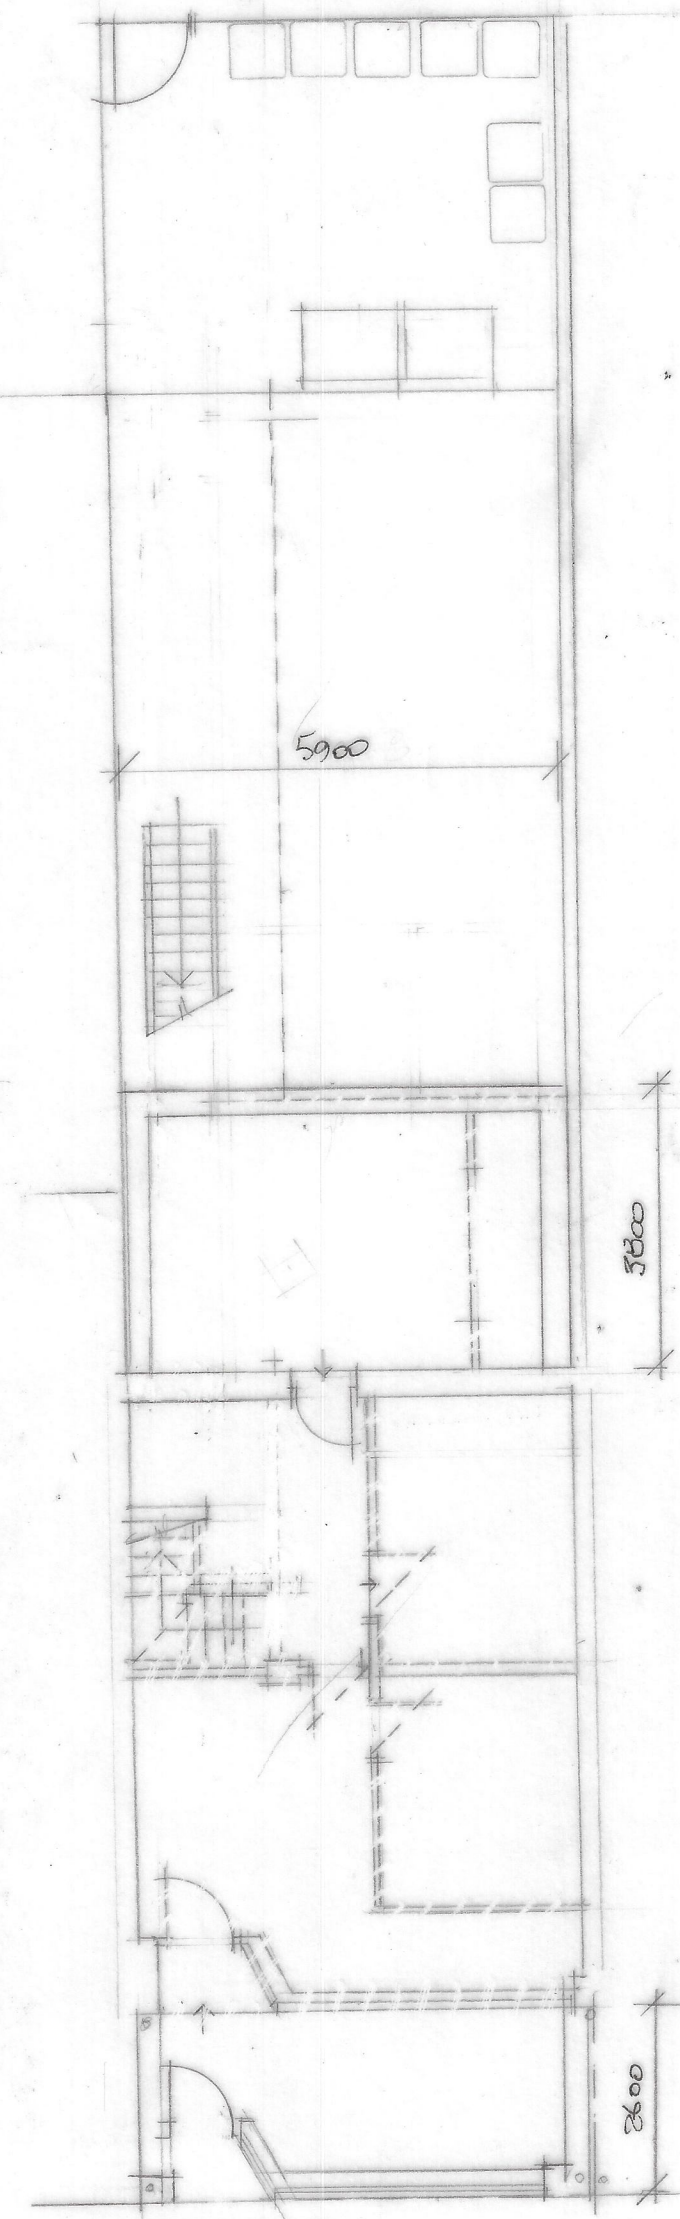


GROUND

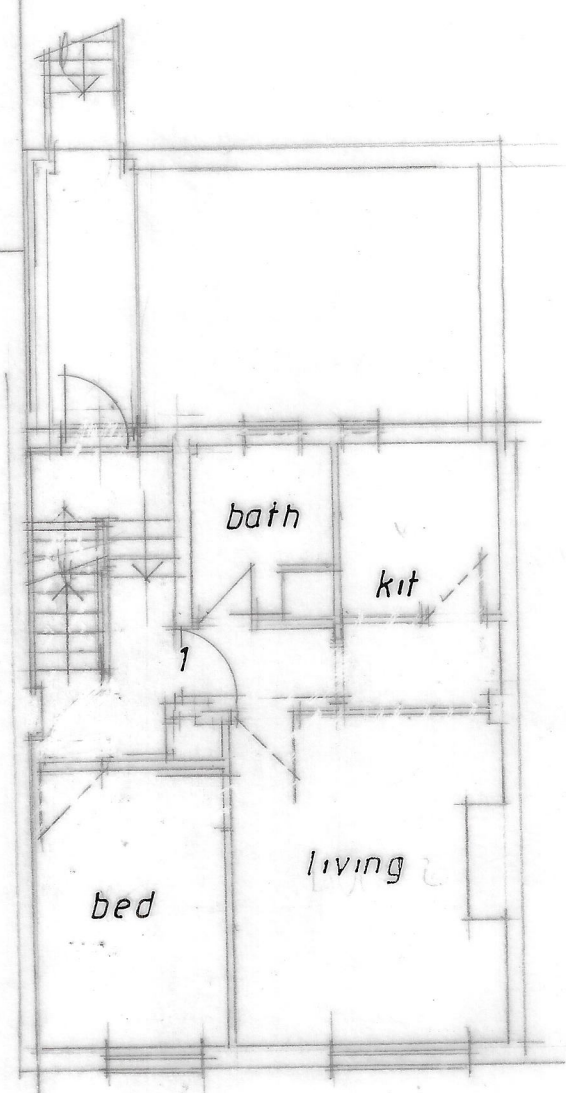

39sq m
2 PERSON STUDIO

FIRST

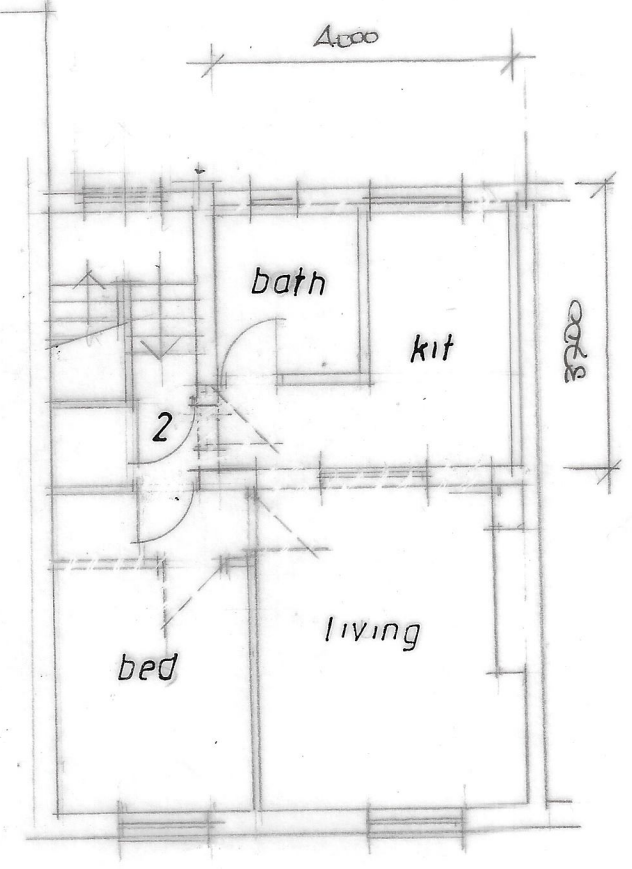

41sq m
2 PERSON STUDIO

SECOND

CLIENT	
WA PROPERTIES LTD 102A NORTHMOOR ROAD MANCHESTER M12 5RS	
SITE ADDRESS	
210 HOLLYHEDGE ROAD MANCHESTER M22 4QN	
DRAWING TITLE	
PROPOSED 2no FLATS PLANS & ELEVATIONS AS PROPOSED	
HOLBOROW + ORMESHER LIMITED	
architectural & interior design	
COMPANY ADDRESS: 15 OVERTON CLOSE MIDDLEWICH CHESHIRE CW10 0PZ	
PHONE: 07770 834939	
ISSUE	ORIGINAL 1 2 3 4 5 6 7
REVISION	
DATE	
DRAWN	
CHECKED	
APPROVED	
SCALE	1:100 at A2
DRAWING NUMBER	23/88/25/02