
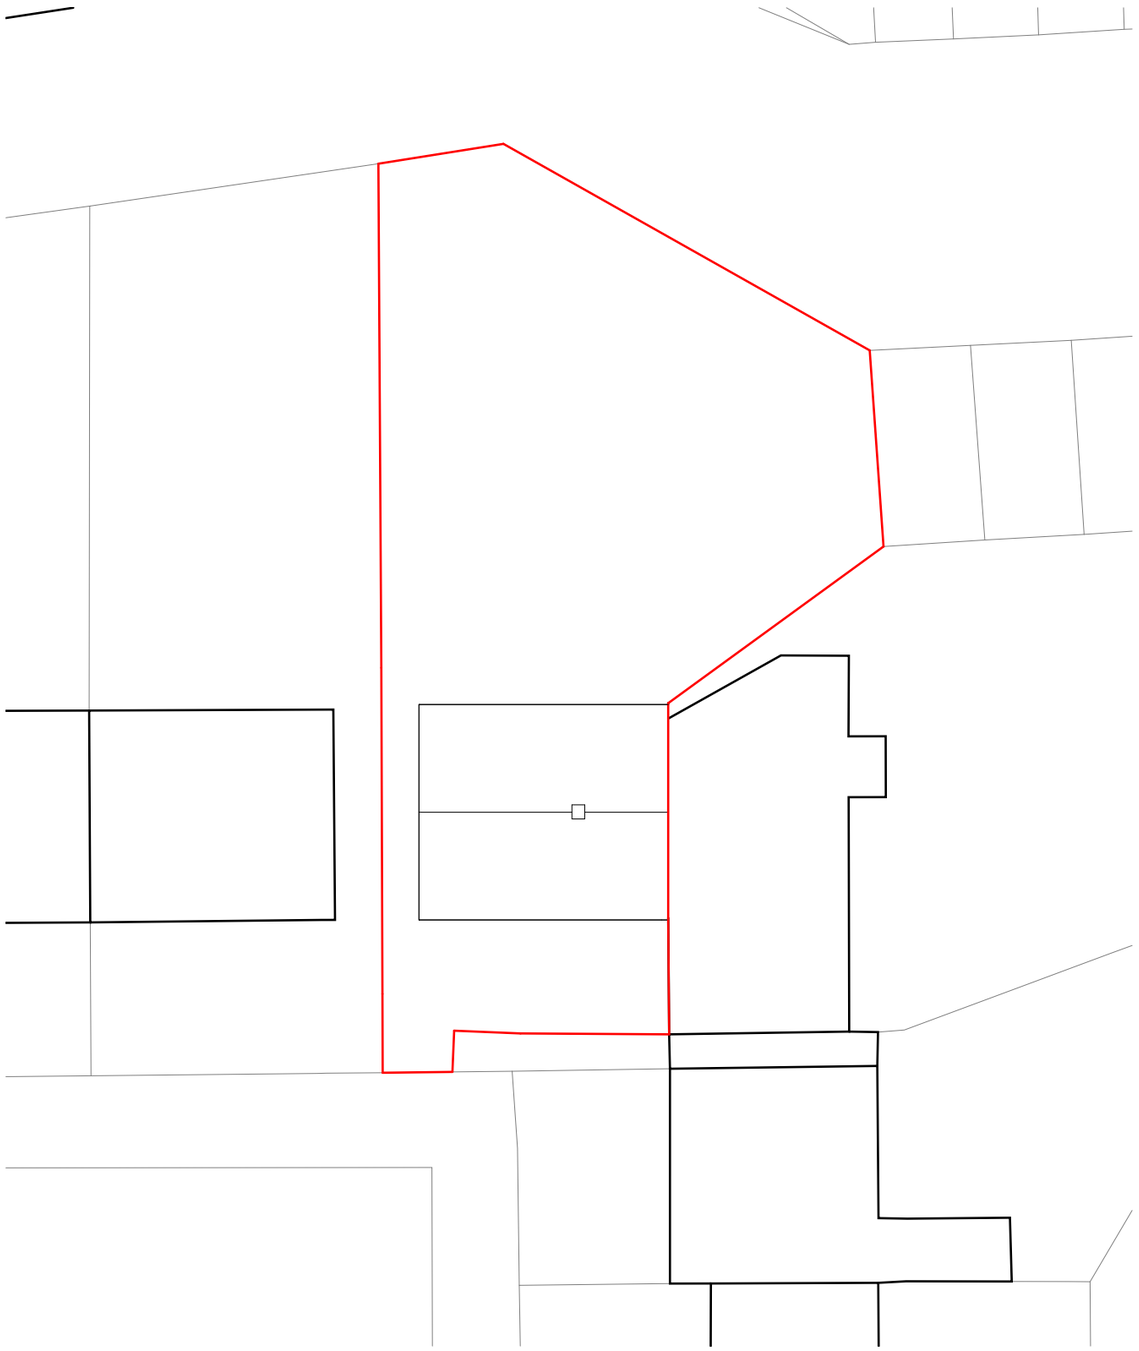


1 **Existing**
1 : 200

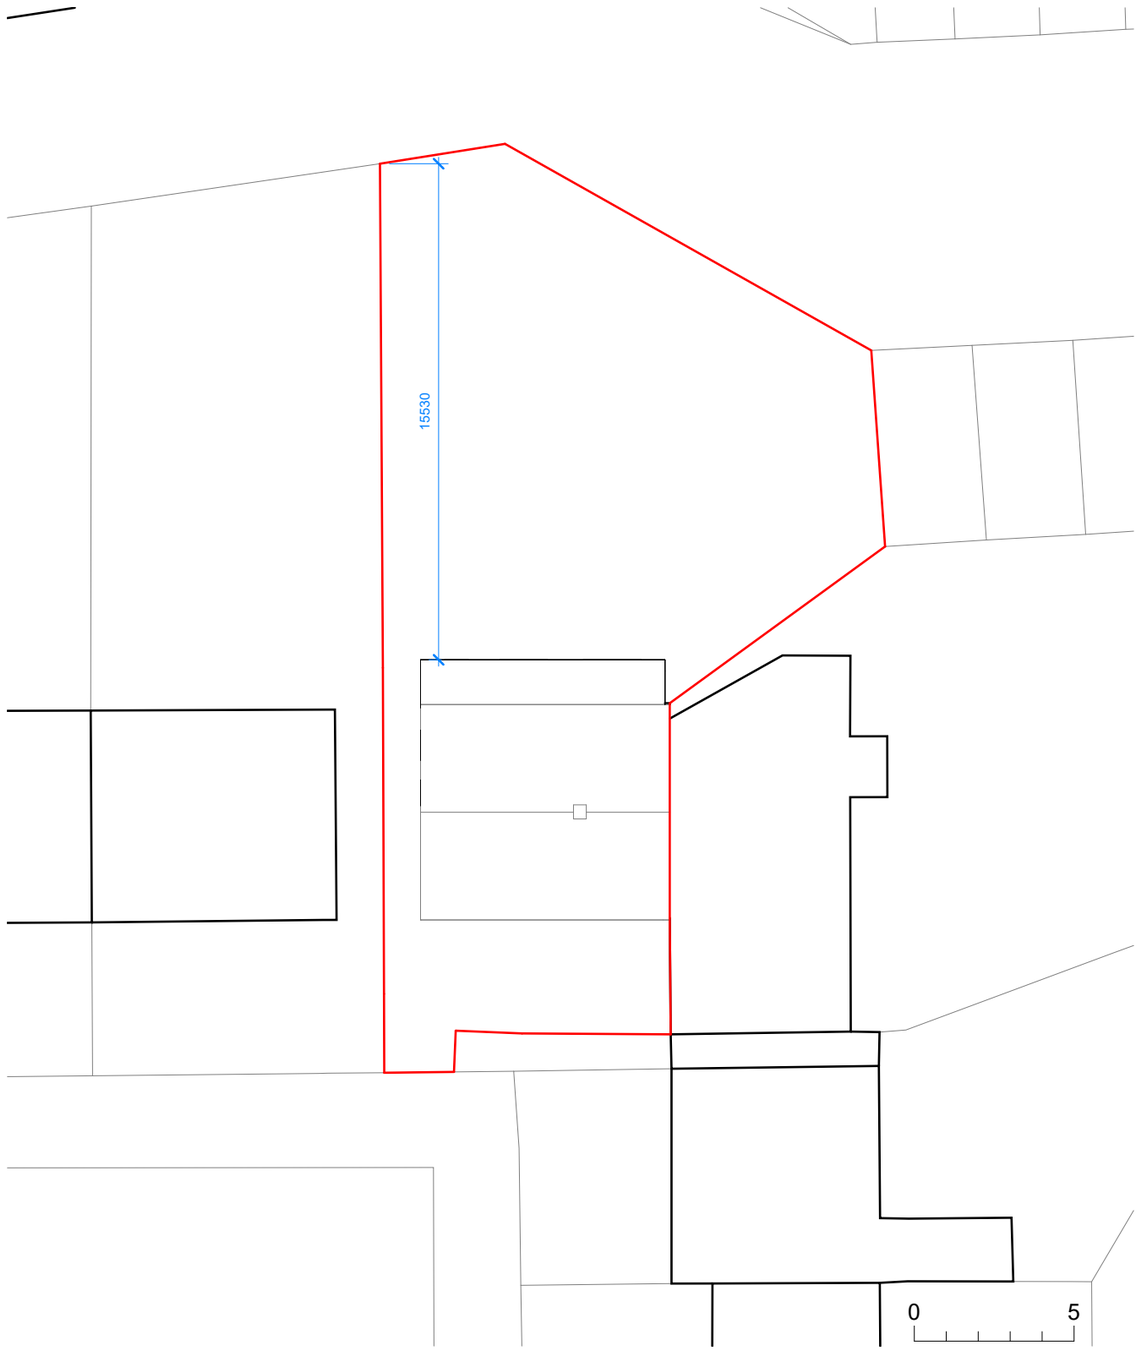


2 **Proposed**
1 : 200

CLIENT:
Liz Chesters

© Copyright Diogel Architecture. All dimensions to be checked and verified on site. This drawing is to be read in conjunction with all other relevant drawings and specifications. Any discrepancies in the drawings are to be reported immediately to Diogel Architecture. This drawing is not to be used for construction or sales purposes unless marked 'issued for construction'.

*Dimensions and area schedules are subject to change.*

**DIOGEL**
Your Home, Your Safe Place, Your World
adam@diogelarchitecture.co.uk / +44 (0)1248 800 321

| REV | DESCRIPTION | DATE |
|---|---|---|
| | | |


22 Dunkeld Road
M23 1HU
Site Layout Plan

REVISION


SCALE: 1 : 200

DRAWN: BA

JOB / DRAWING No.
1499-02-02-01

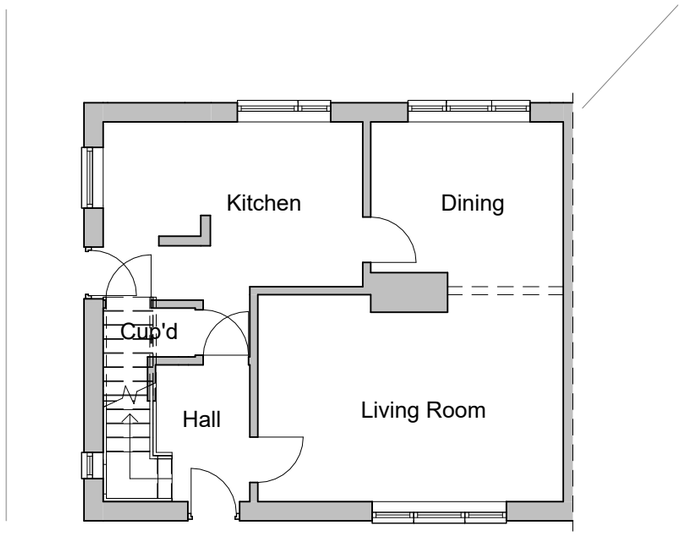


## 1 Existing
1 : 100

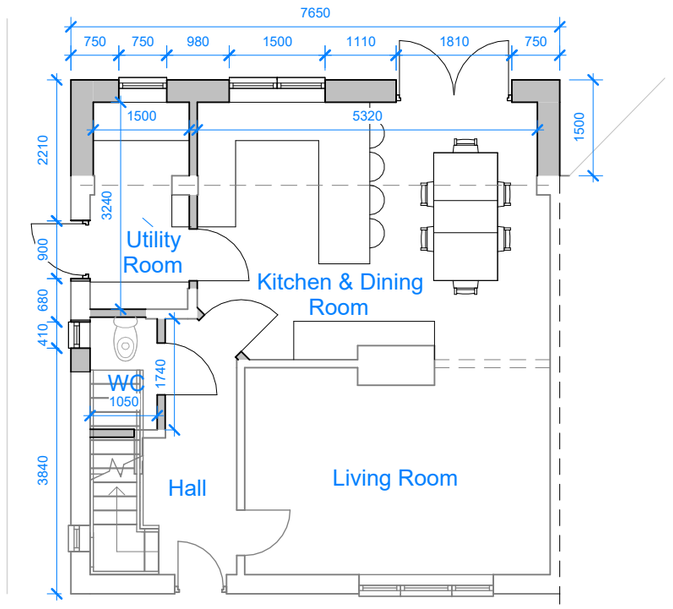


## 2 Proposed
1 : 100

0 5

CLIENT:

Liz Chesters

© Copyright Diogel Architecture. All dimensions to be checked and verified on site. This drawing is to be read in conjunction with all other relevant drawings and specifications. Any discrepancies in the drawings are to be reported immediately to Diogel Architecture. This drawing is not to be used for construction or sales purposes unless marked 'issued for construction'.

Dimensions and area schedules are subject to change.

**DIOGEL**

Your Home, Your Safe Place, Your World

adam@diogelarchitecture.co.uk / +44 (0)1248 800 321

| REV | DESCRIPTION | DATE |
|---|---|---|
| | | |

22 Dunkeld Road
M23 1HU
Ground Floor


REVISION

SCALE: 1 : 100


DRAWN: MP, BA

JOB / DRAWING No.


1499-02-03-01

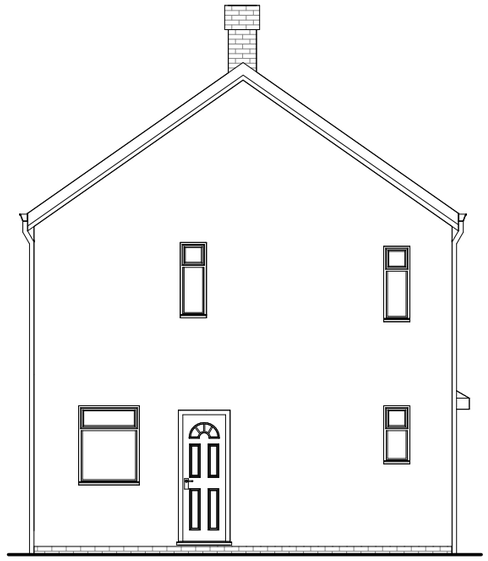

## 1 Left Hand Side
1 : 100

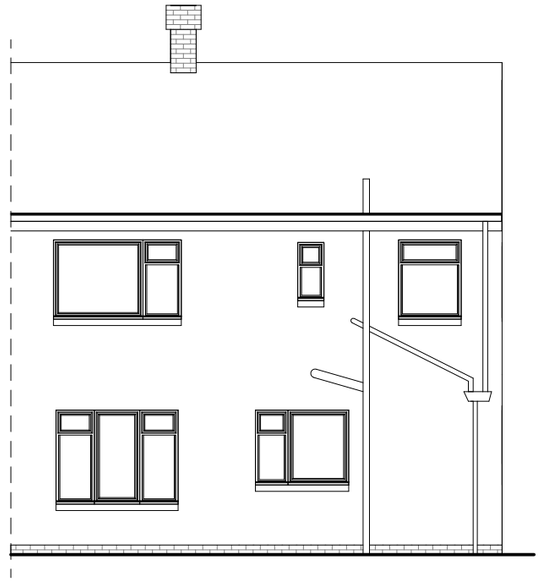

## 2 Rear
1 : 100

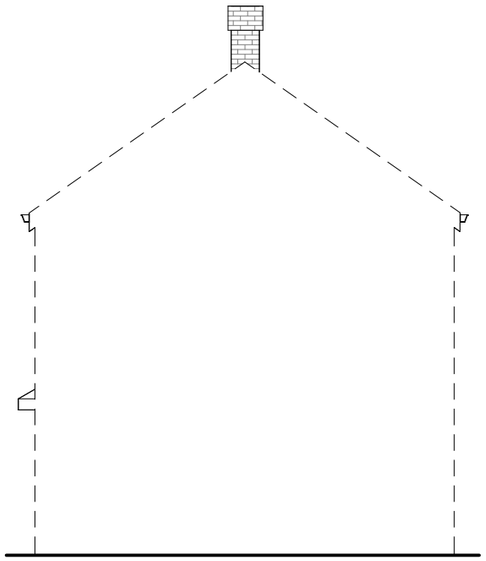

## 3 Right Hand Side
1 : 100

0 5

CLIENT:

Liz Chesters

© Copyright Diogel Architecture. All dimensions to be checked and verified on site. This drawing is to be read in conjunction with all other relevant drawings and specifications. Any discrepancies in the drawings are to be reported immediately to Diogel Architecture. This drawing is not to be used for construction or sales purposes unless marked 'issued for construction'.

Dimensions and area schedules are subject to change.

**DIOGEL**

Your Home, Your Safe Place, Your World
adam@diogelarchitecture.co.uk / +44 (0)1248 800 321

| REV | DESCRIPTION | DATE |
|---|---|---|
| | | |


22 Dunkeld Road
M23 1HU
Existing Elevations

REVISION


SCALE: 1 : 100

DRAWN: BA


JOB / DRAWING No.
1499-02-04-01

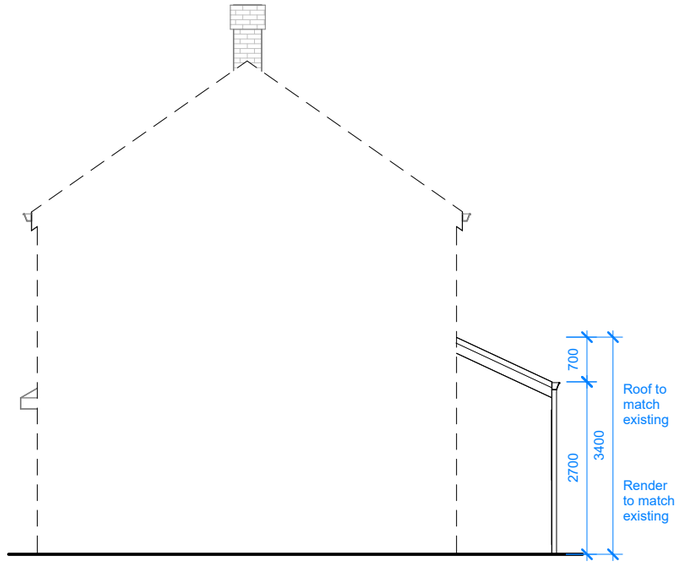


## 1 Right Hand Side
1 : 100

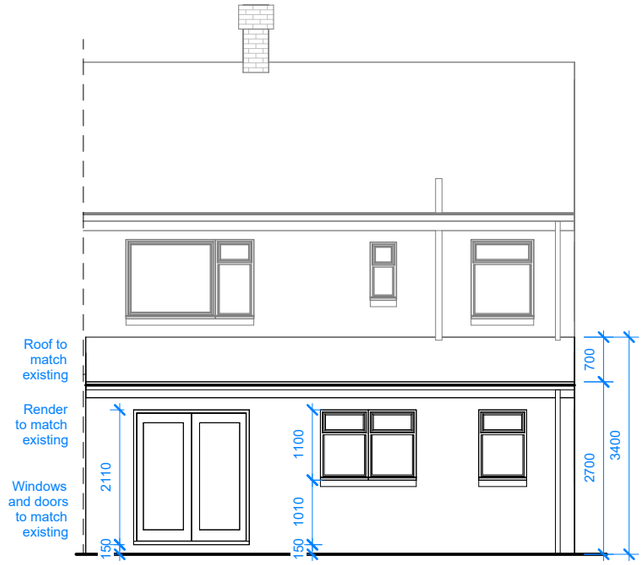


## 2 Rear
1 : 100

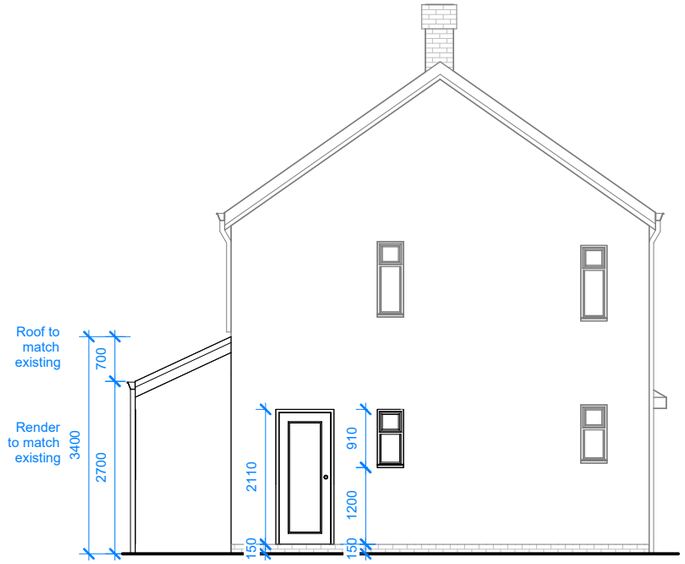


## 3 Left Hand Side
1 : 100

0 5

CLIENT: Liz Chesters

© Copyright Diogel Architecture. All dimensions to be checked and verified on site. This drawing is to be read in conjunction with all other relevant drawings and specifications. Any discrepancies in the drawings are to be reported immediately to Diogel Architecture. This drawing is not to be used for construction or sales purposes unless marked 'issued for construction'.

Dimensions and area schedules are subject to change.

DIOGEL
Your Home, Your Safe Place, Your World
adam@diogelarchitecture.co.uk / +44 (0)1248 800 321

| REV | DESCRIPTION | DATE |
|---|---|---|
| | | |

22 Dunkeld Road
M23 1HU
Proposed Elevations

REVISION

SCALE: 1 : 100

DRAWN: BA

JOB / DRAWING No.
1499-02-04-02