


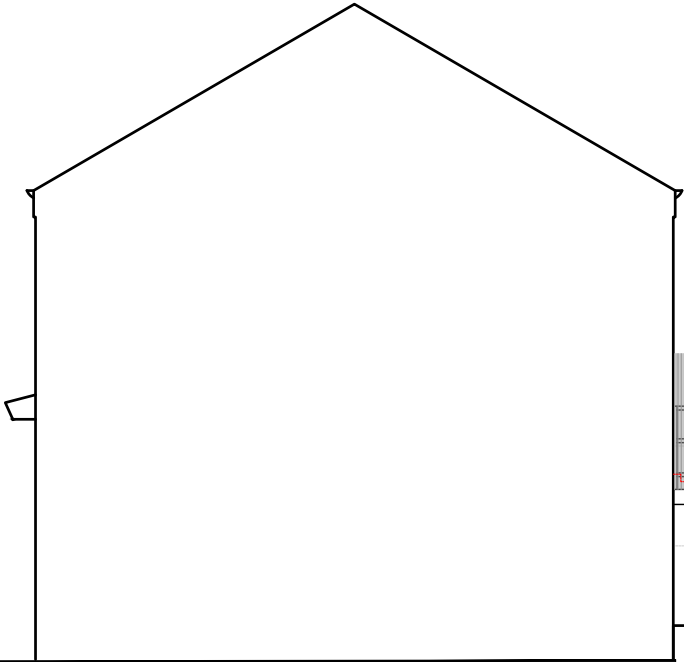


PROPOSED NW ELEVATION




PROPOSED NE ELEVATION



EXISTING NW ELEVATION

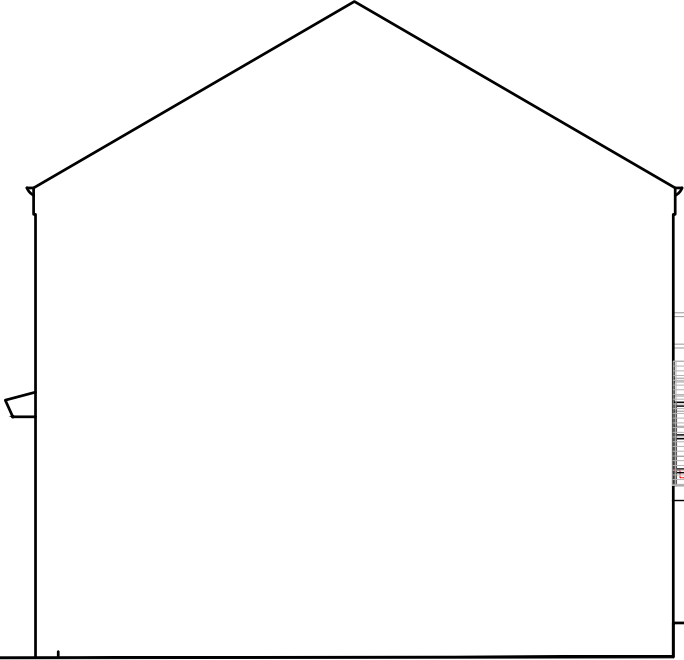

EXISTING NE ELEVATION

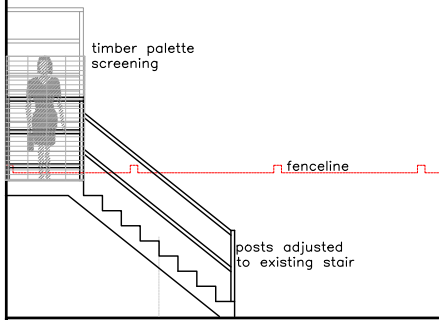

EXISTING SW ELEVATION

1800mm high reed screen fixed to black painted slotted Unistrut frame at 600mm centres bolted into existing guardrails

post supporting existing landing moved inboard of platform


Section through landing 1:50



REED SCREENING

Unistrut 41 x 21mm Slotted Galvanised Steel Strut

RS Stock No.: 732-1691 | Mfr Part No.: P3300T10x3m | Brand: Unistrut

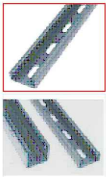

UNISTRUT SUPPORT

PROPOSED MODIFICATIONS TO EXTENAL ESCAPE STAIR
165, BROOM LANE, MANCHESTER M19 3LX

SCALE 1:50/100 @ A3



FOB Design (UK) Ltd
72A Water Lane,
Wilmslow, Cheshire. SK9 5BB
01625 251644
office@fob-design.com www.fob-design.com

REV	DATE	DRAWN BY
Copyright of fob design (UK) Ltd, all rights reserved. All information contained within this drawing remains the property of fob design. The information should not be reproduced in whole or part or modified without written consent of fob design. Do not trade from drawing.		
ALI RAZA		
MODIFICATIONS TO EXTENAL ESCAPE STAIR		
165, BROOM LANE, MANCHESTER M19 3LX		
ELEVATIONS		
Drawn	NP	Status PL Date apr 25
Checked	RM	Original A3 Scale 1:100@A3
PL 01		A