




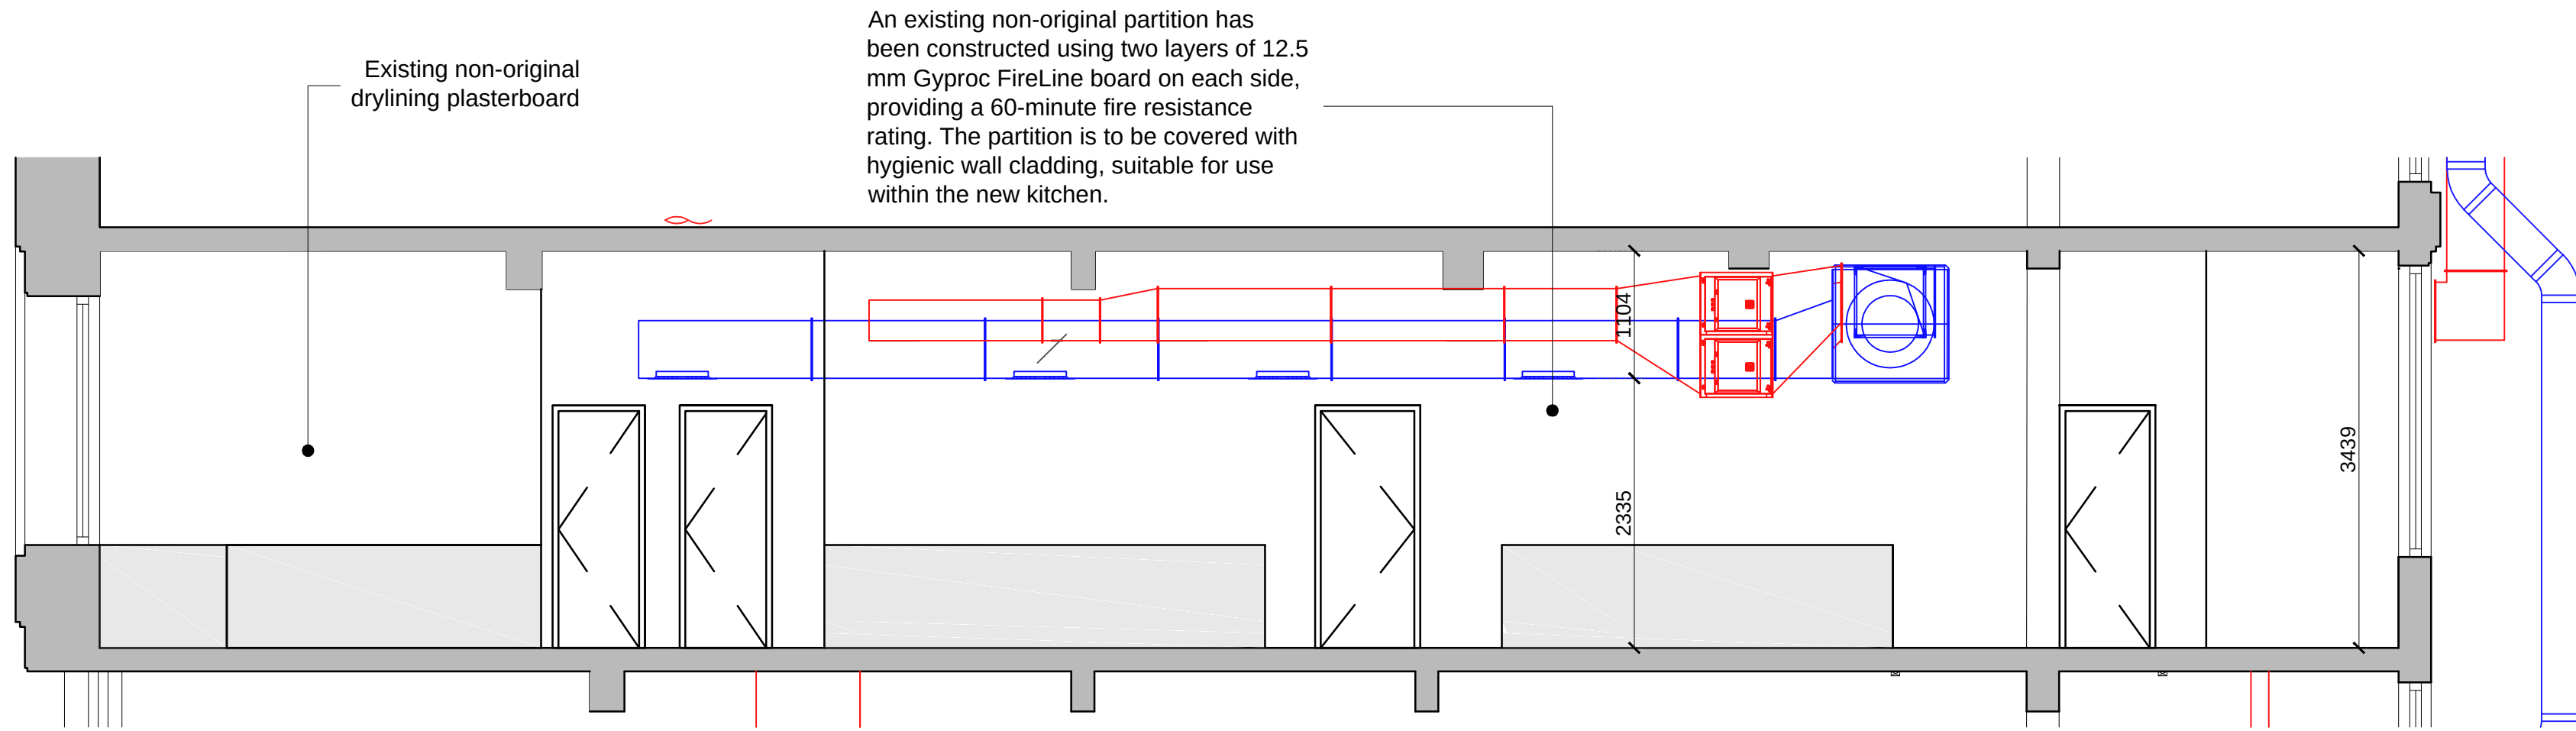

Proposed First Floor Kitchen Interior Elevation 1
Scale 1:50 @ A2

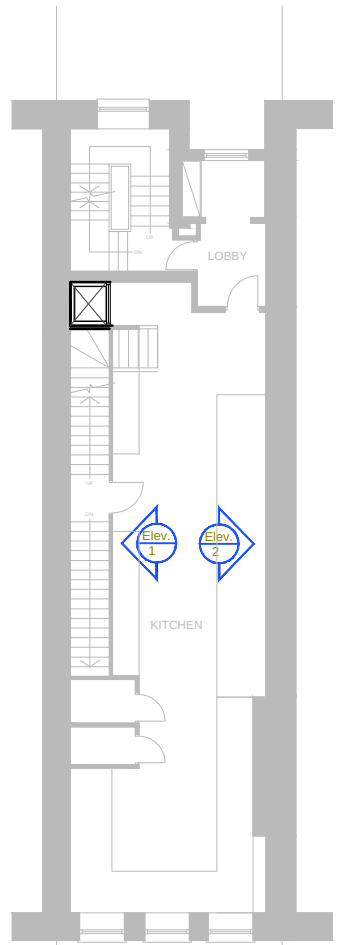

Key Plan (First Floor Kitchen)
Scale 1:200 @ A2

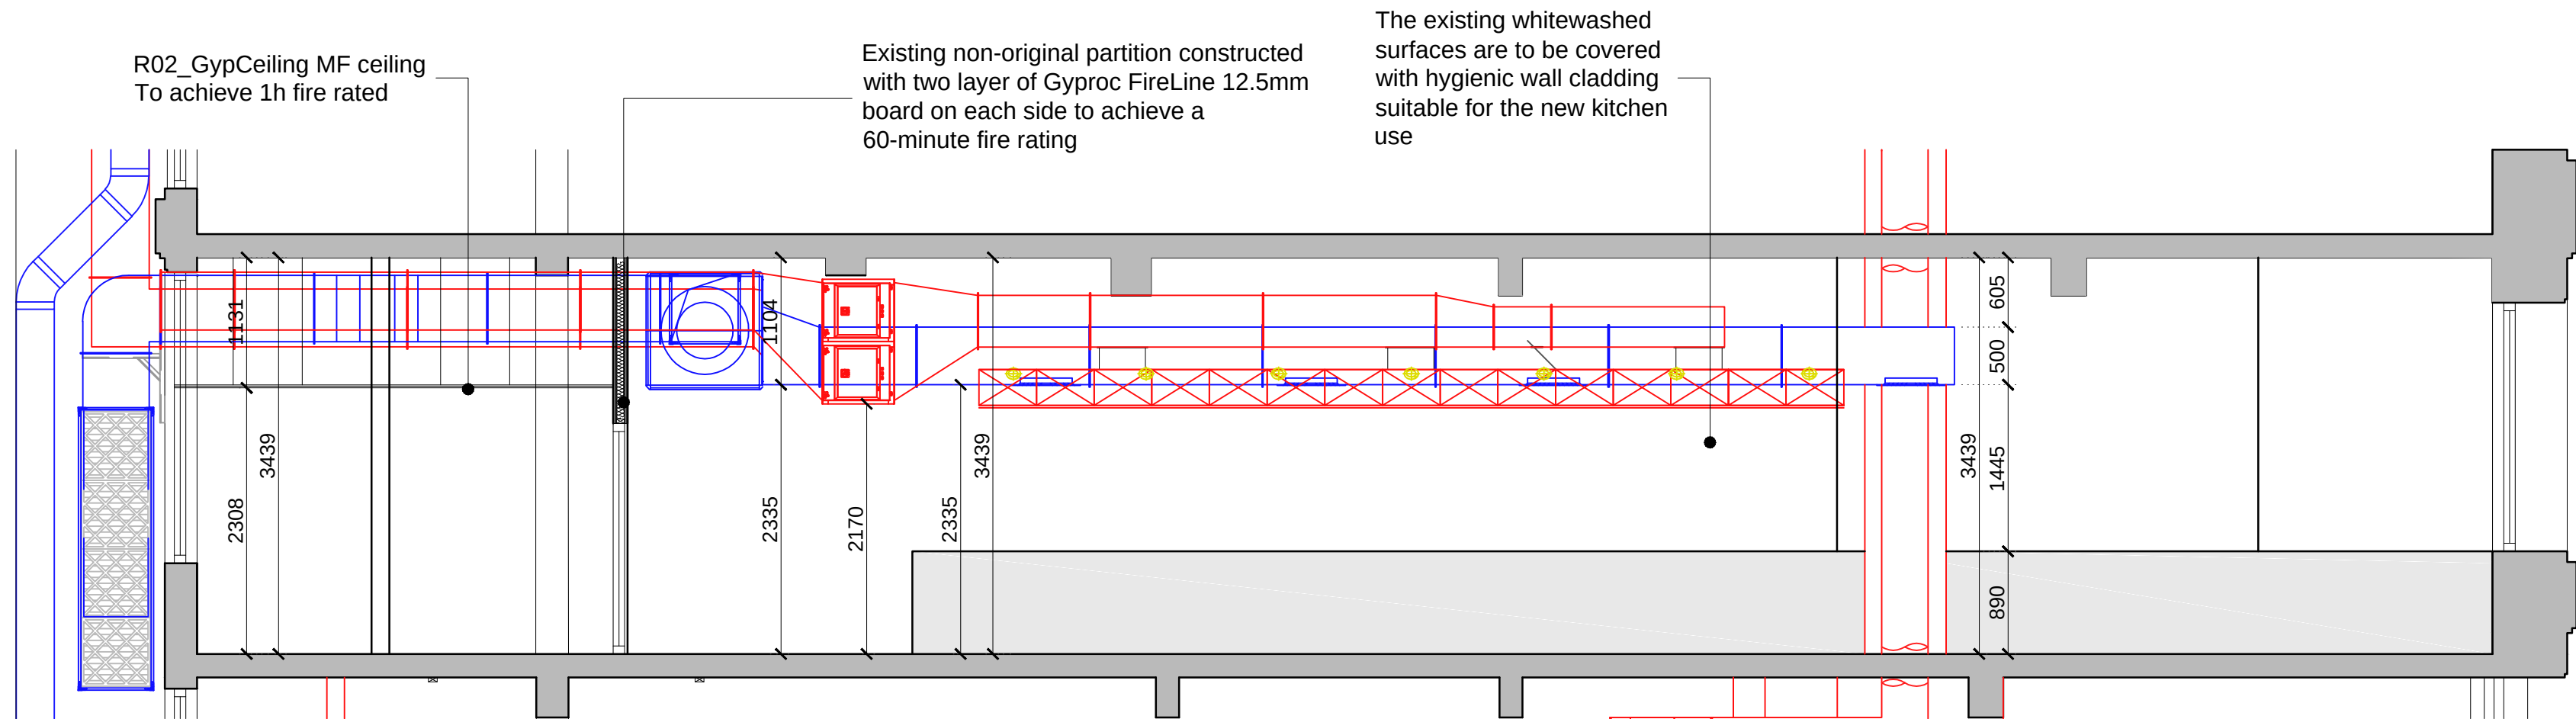

Proposed First Floor Kitchen Interior Elevation 2
Scale 1:50 @ A2

General Notes:

All site dimensions shall be verified by the Contractor on site prior to commencing any works.

Design intent drawing only. Construction to comply with latest building regulation requirements.

This drawing is the property of 'Studio Tashkeel Architecture Ltd.' and copyright is reserved by them. The drawing is not to be copied or disclosed by or to any unauthorised persons without the prior written consent of Studio Tashkeel Architecture Ltd.

/ First Issue		11/06/25	MS	MK
Rev	Description	Date	Dr by	App by

STUDIO TASHKEEL ARCHITECTURE LTD.
1-3 Ashton Lane,
Sale M33 6WT
United Kingdom
T +44(0)1615465395
E info@studiotashkeel.com
www.studiotashkeel.com

client name

Kathy Yingyue Cui

project

44-46 Faulkner Street, Manchester

drawing

Proposed Kitchen Internal Elevations

project number	24_055			scale	1:50 @ A2
drawing number	PL_015	rev	/	issue status	Planning

This drawing is to be read in conjunction with all related drawings. All dimensions must be checked and verified on site before commencing any work or producing shop drawings. The originator should be notified immediately if any discrepancy. This drawing is copyright and remains the property of Studio Tashkeel Architecture Ltd.