


Site Location Plan


Scale: 1:1250

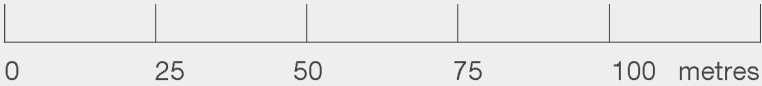

lrkdale



Issue. NOTES DATE

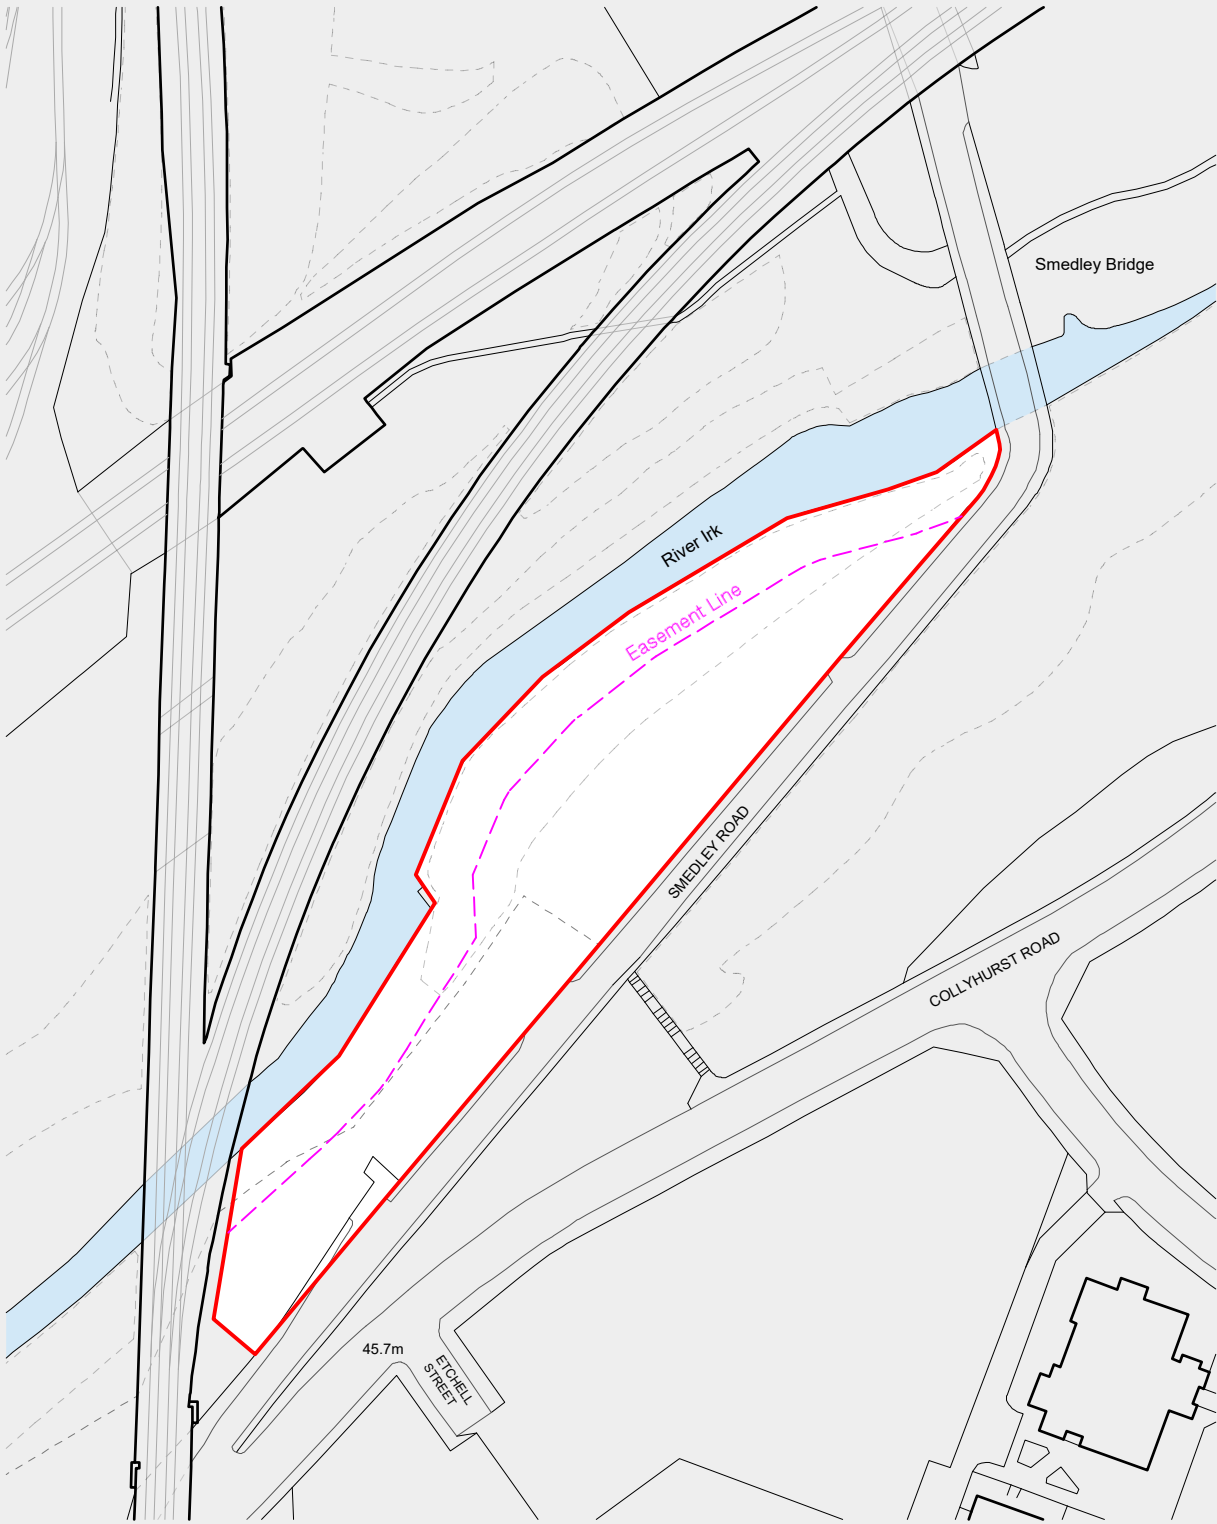

paulashtonarchitects

186.1.000
Site Location Plan
Lawful Development Certificate
PTA 04/08/25 A3

DO NOT SCALE FROM THIS DRAWING. | © PAUL ASHTON ARCHITECTS.
TO BE READ IN CONJUNCTION WITH REFERENCED DOCUMENTATION. |
ALL DIMENSIONS TO BE CONFIRMED ON SITE BY CONTRACTOR PRIOR TO
FABRICATION. | ARCHITECT TO BE INFORMED IN GOOD TIME OF ANY
DISCREPANCIES BETWEEN DESIGN DRAWINGS & SITE DIMS.