

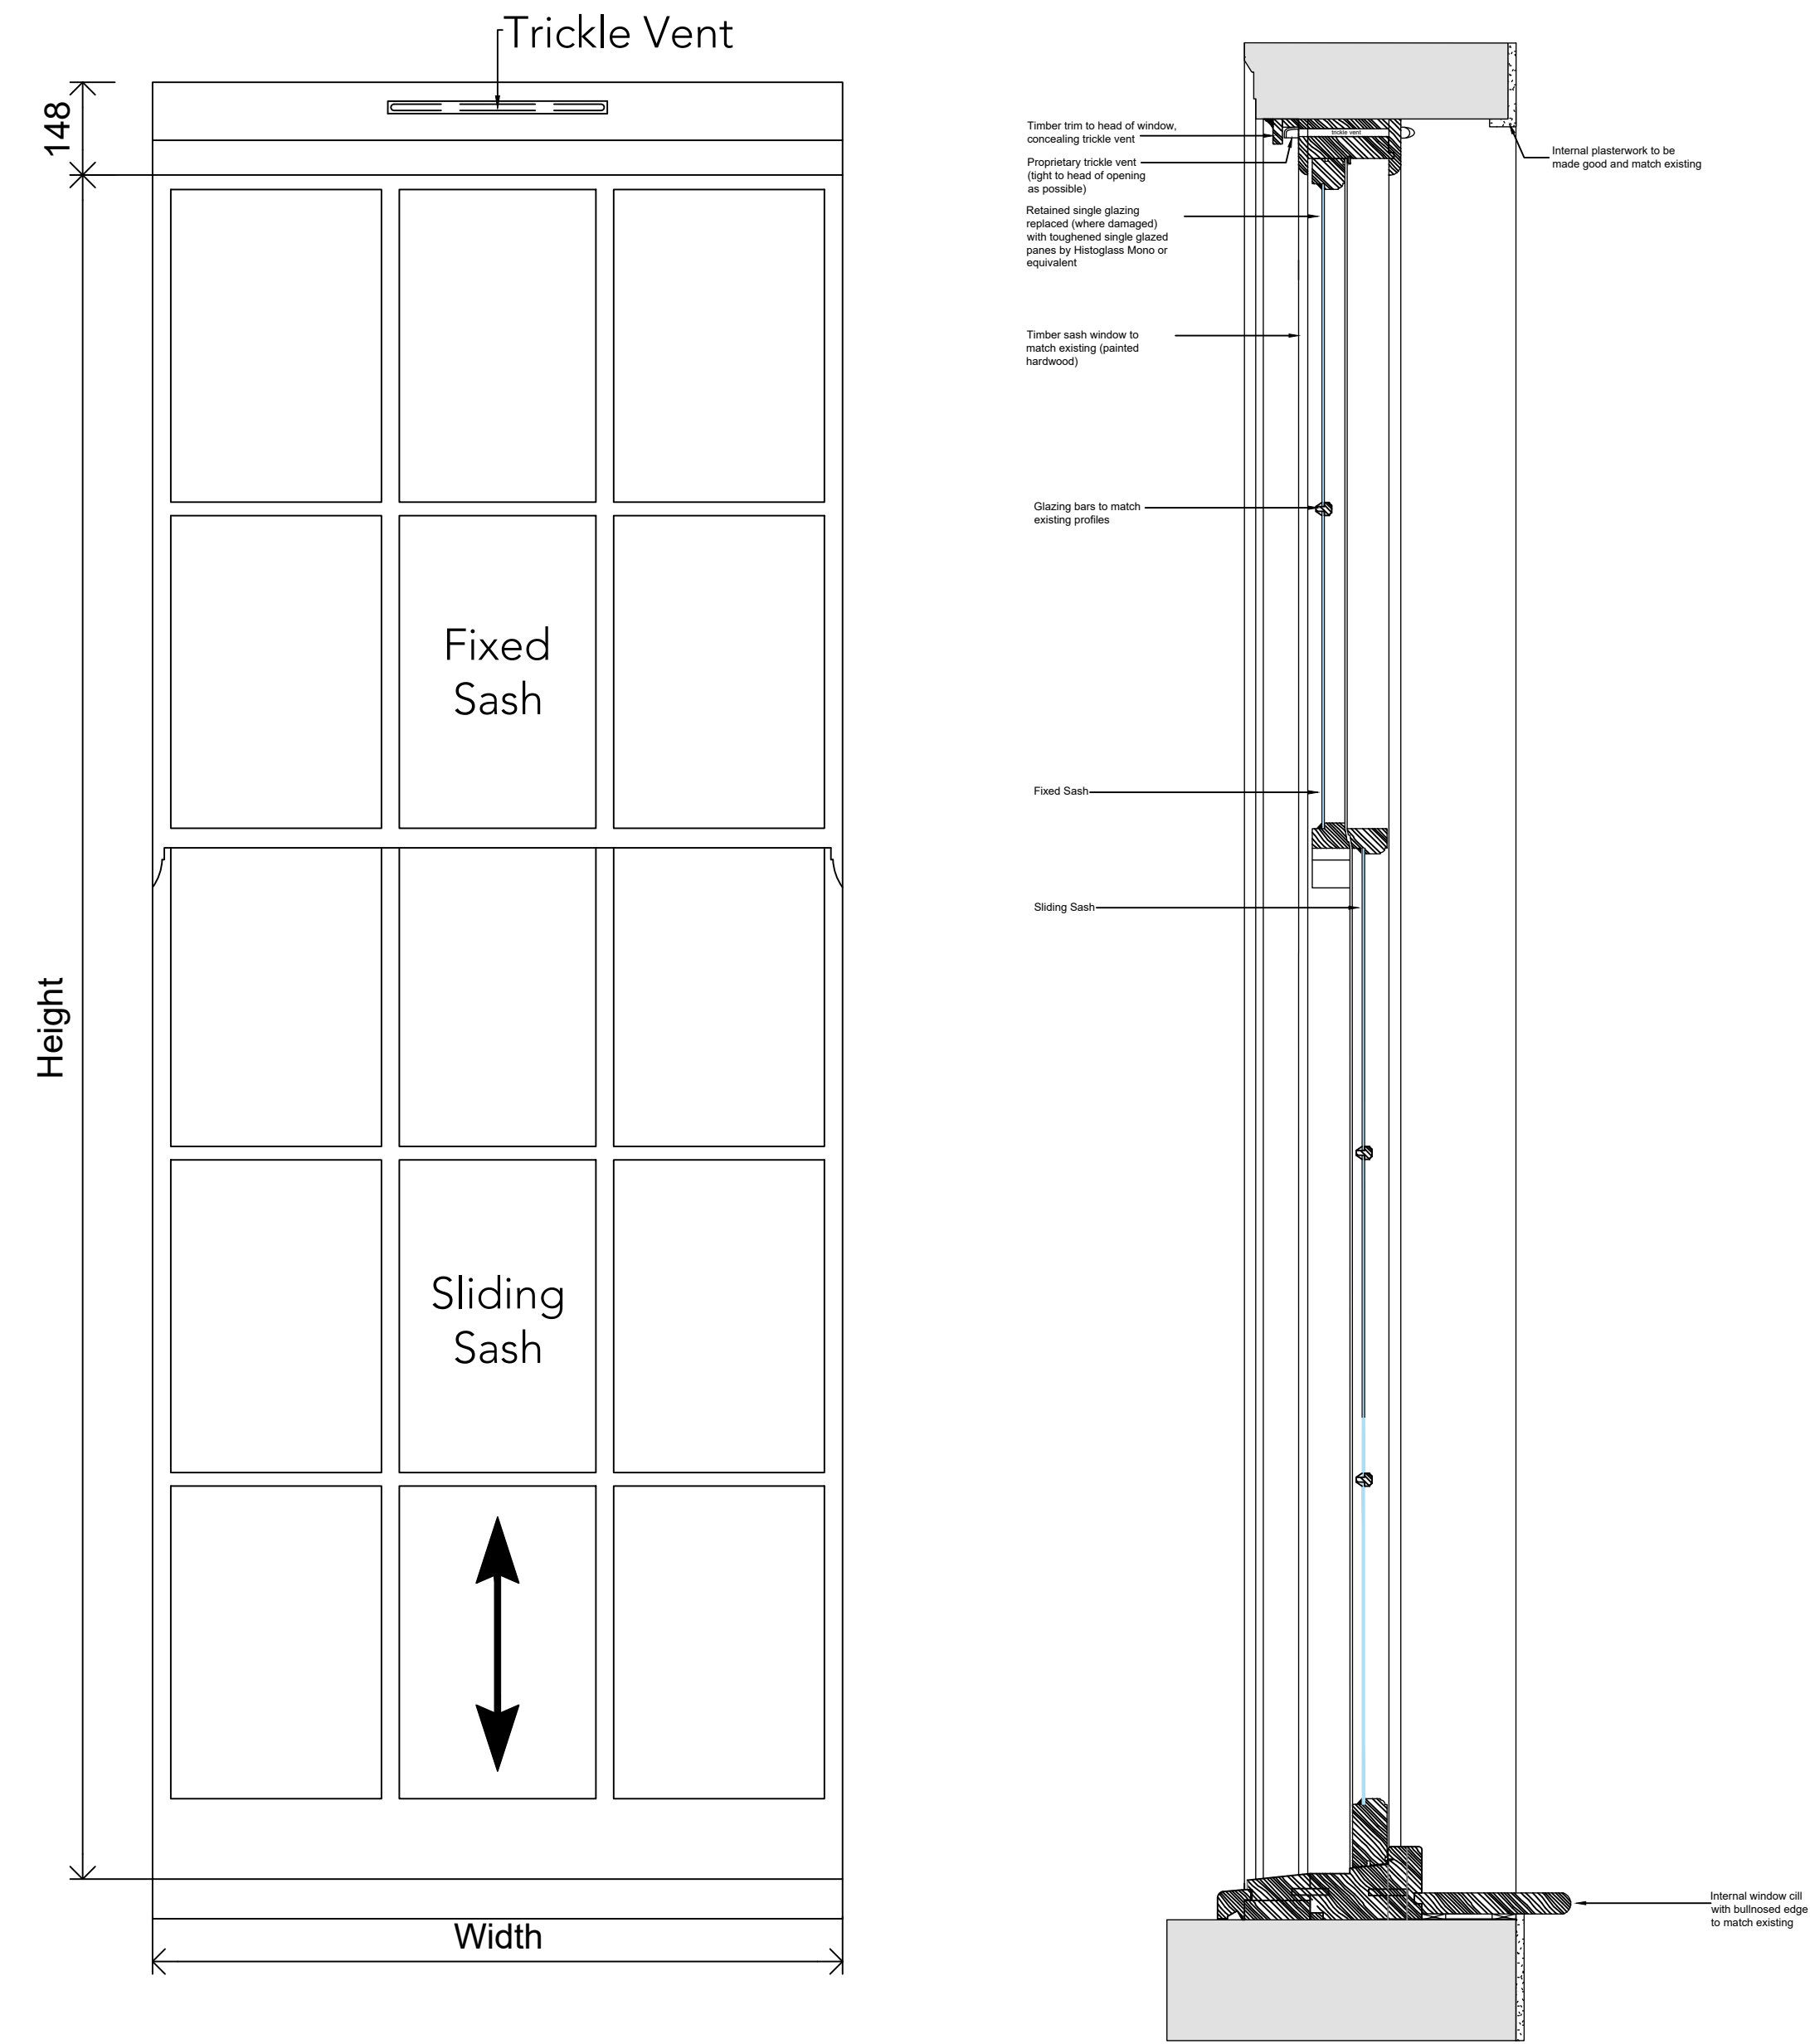
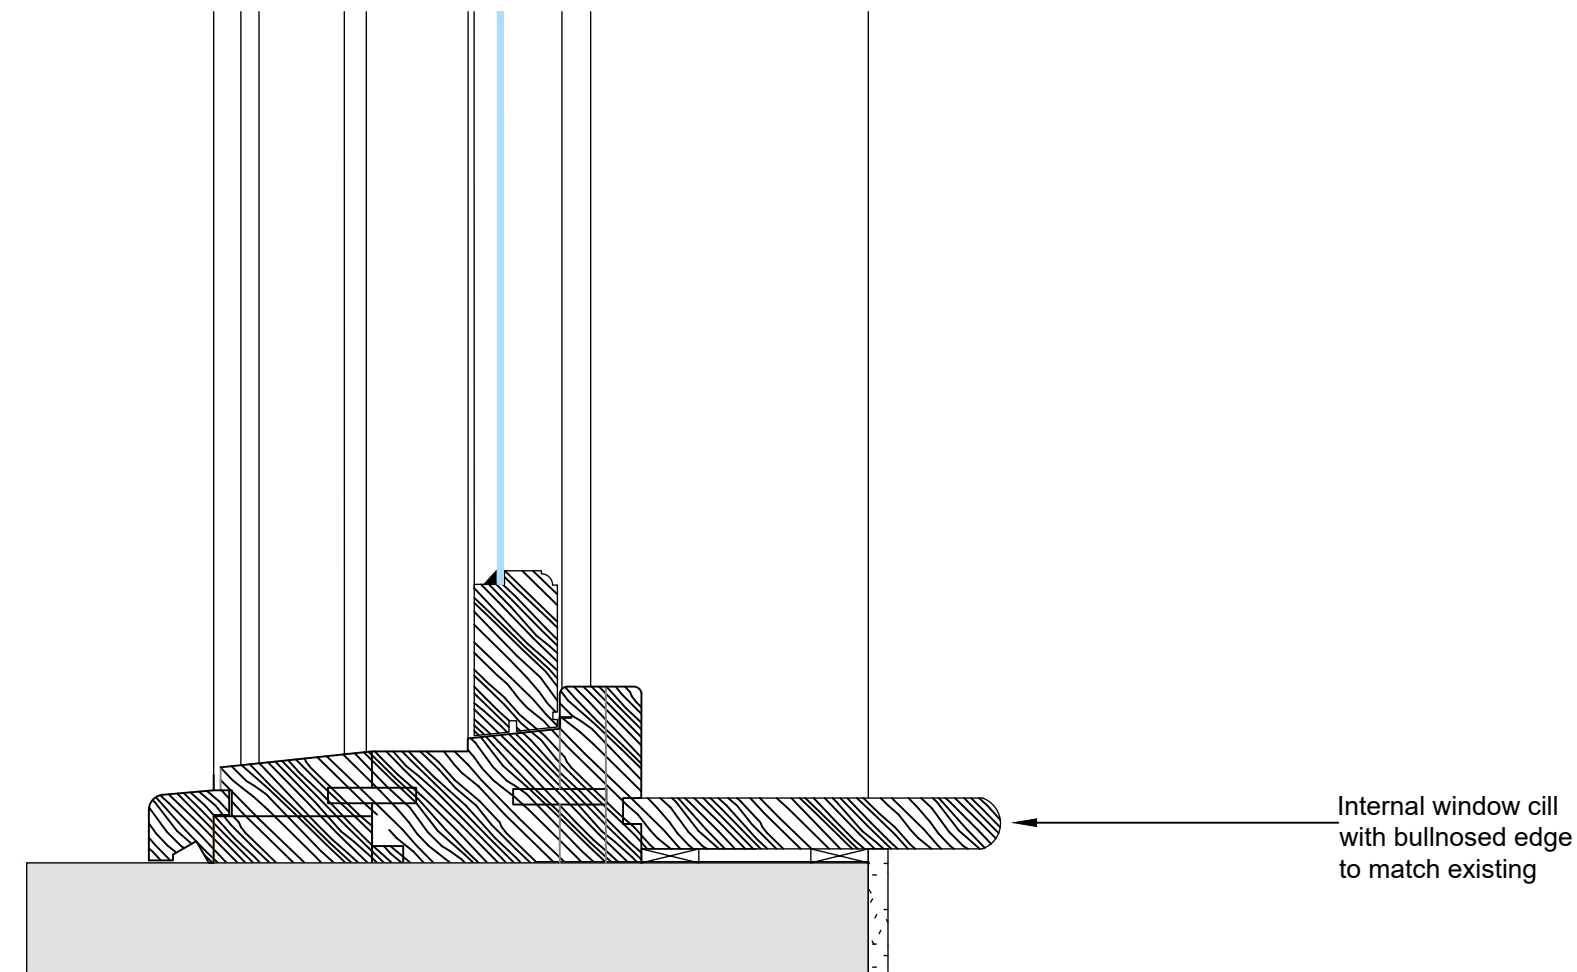


Timber windows in painted hardwood to match existing/original historic windows. All dimensions to be confirmed on site. All new/replacement joinery to match existing profiles, with measurements/templates taken from site. Existing single-glazed panes lower than 800mm above FFL to be replaced with toughened panes (Histoglass Mono or equivalent) to match existing.

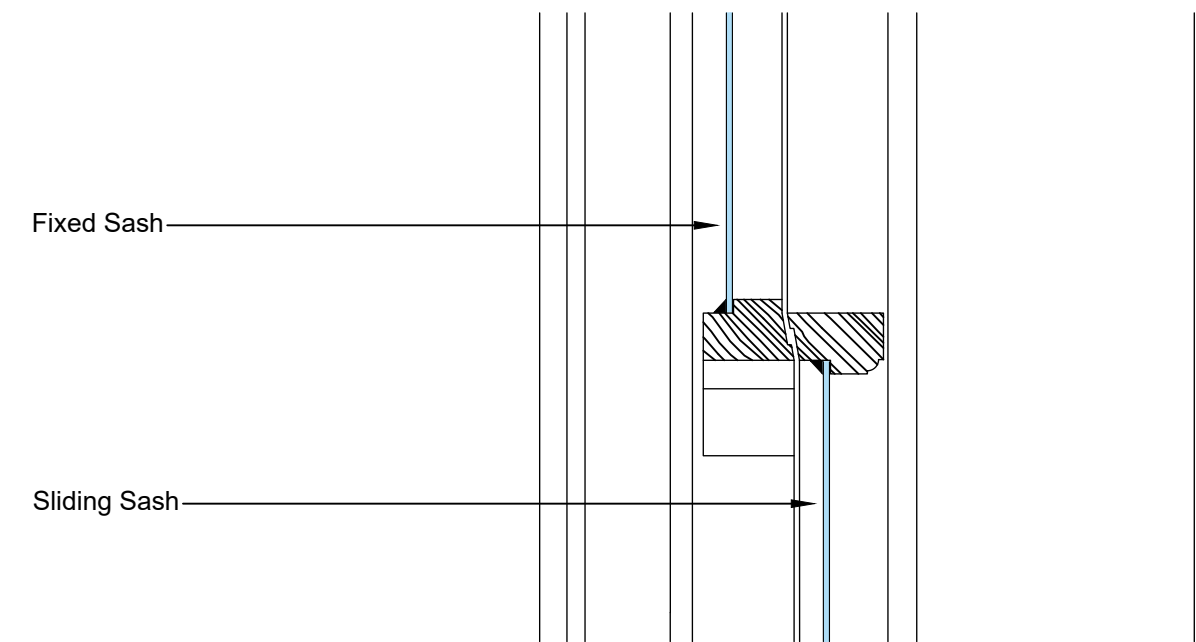


Typical Sash Window
Scale 1:10


Typical Sash Window - Head Detail
Scale 1:5

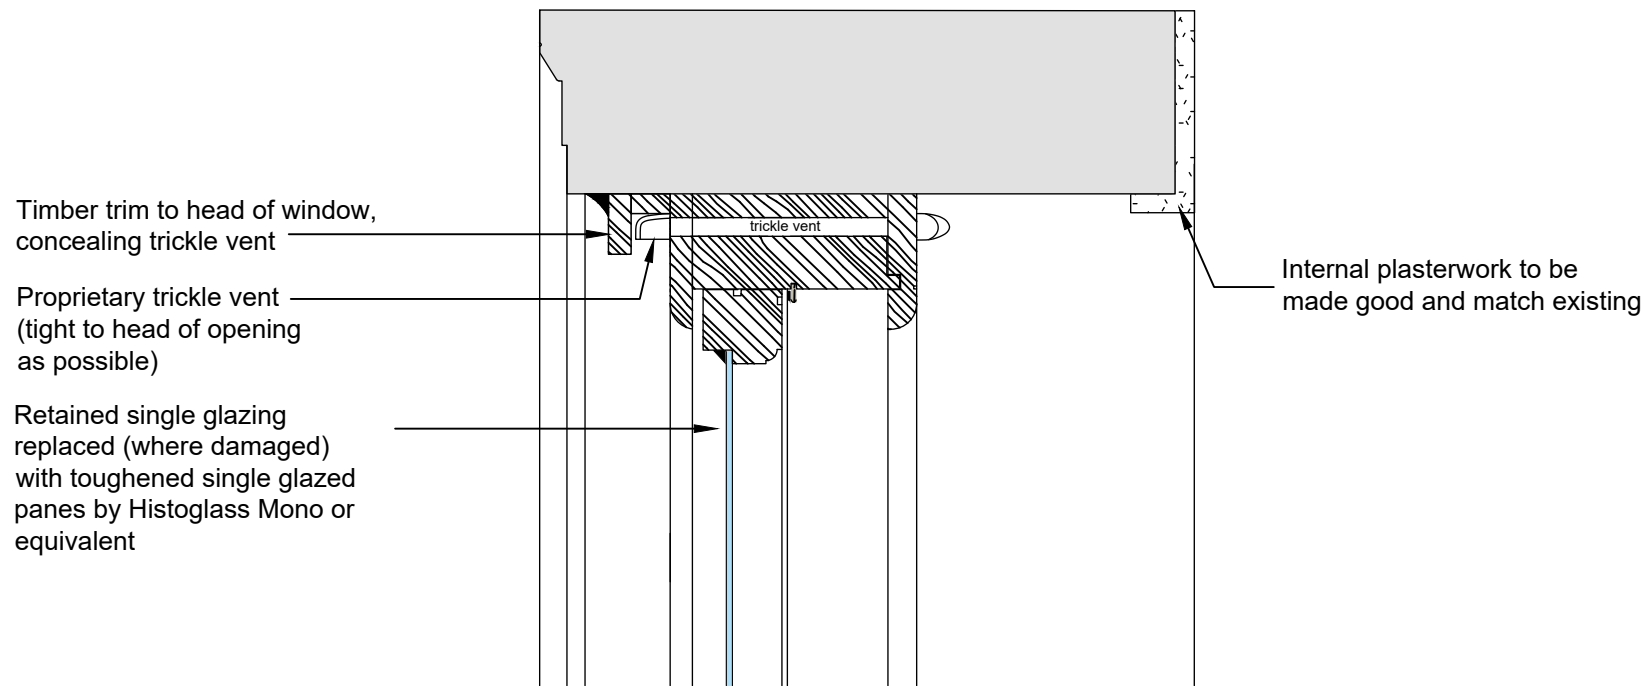

Typical Sash Window - Cill Detail
Scale 1:5

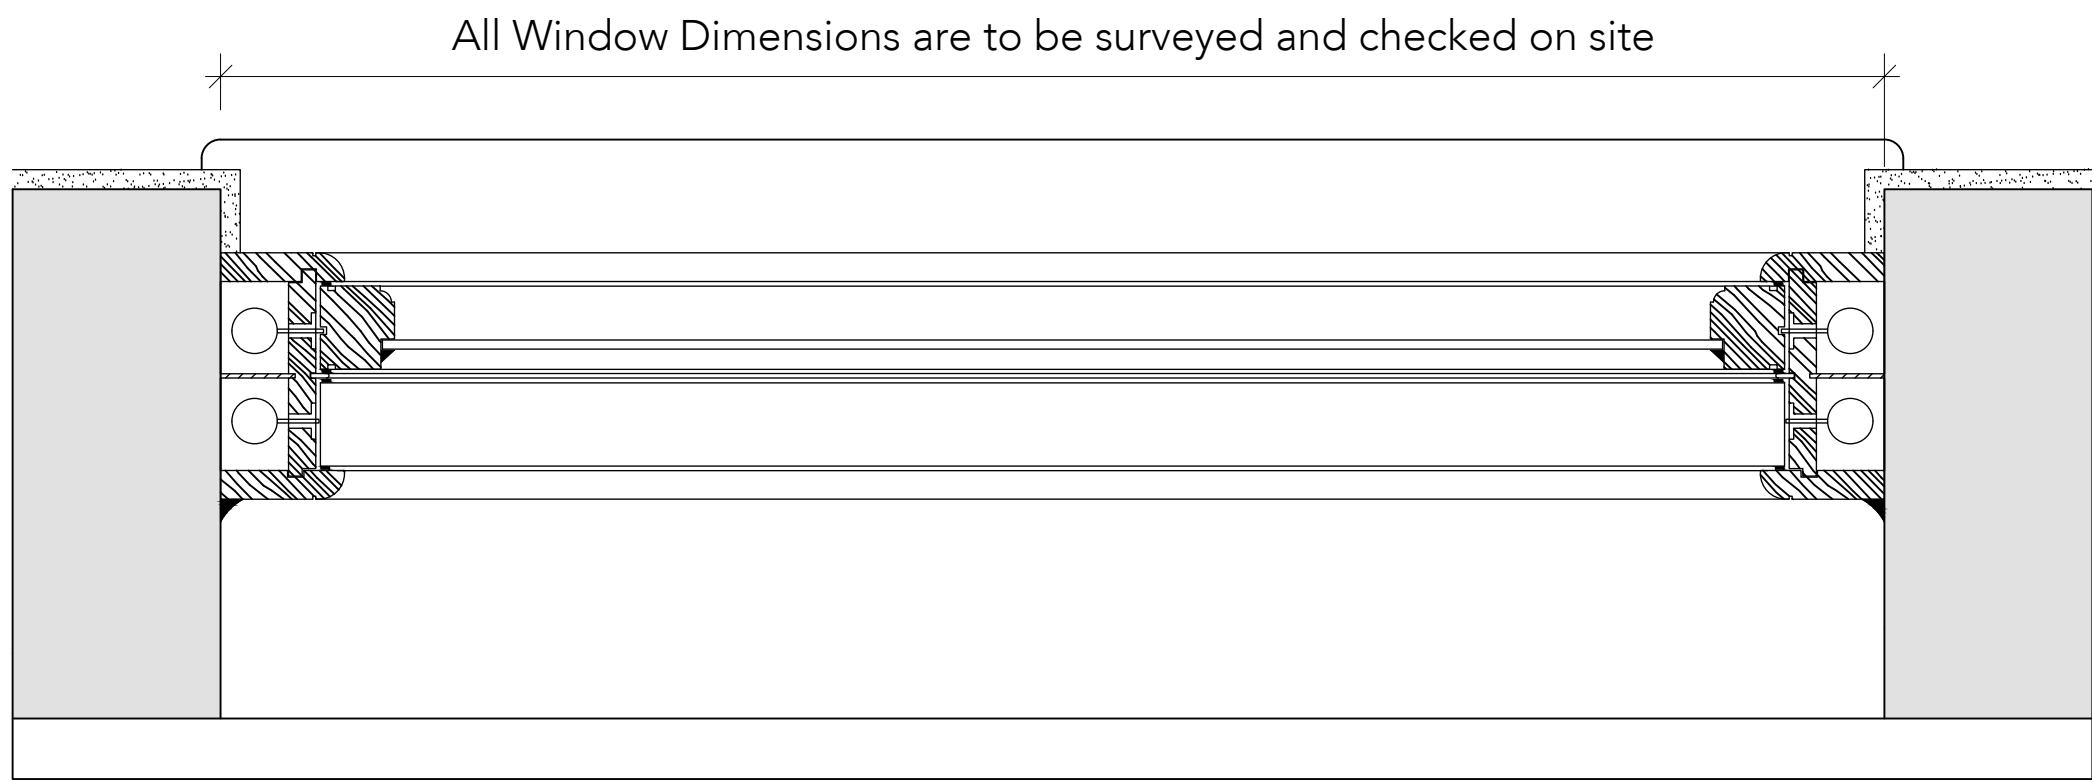

Typical Sash Window - Jamb Detail
Scale 1:5

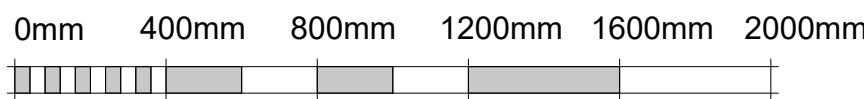

VISUAL SCALE 1:20 @ A1

P3	11/07/25	Updated for Planning
P2	15/10/24	Cill position corrected
P1	11/10/24	Issued to client

Rev Date/Ints Details

© The moral rights of the author are hereby asserted.
This drawing and design is the sole property of Buttress Ltd and must not be reproduced without permission.
Buttress Ltd is Registered in England and Wales: 5363573

Buttress

41 Bengal St
Manchester
M4 6AF

T 0161 236 3303
E contact@buttress.net
W www.buttress.net

Project Title	Moss Lane East
Client	
Location	466 Moss Lane East, Manchester M14 4PJ
Drawing Title	Single Glazed Sash Window Details

Date	11/10/24	Scale	1:20
Checked	GP	Orig Paper Size	A1

Status **PLANNING**

L047-BUT-31-01.EL-D-A-310101-P3