
COPYRIGHT OF ATELIER MB LTD
DO NOT SCALE FROM THIS DRAWING
DIMENSIONS TO BE CHECKED ON SITE

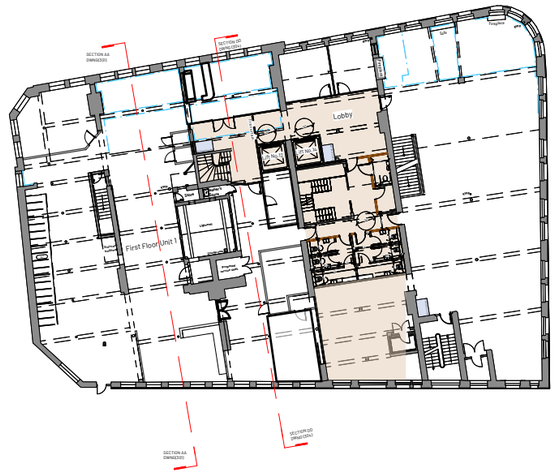


Relocated historic partition 3 on drawing P (381)




1 Key Plan
Scale: 1:500

KEY
- Not part of this applicati
- Existing
- Proposed
- Downstand beams
- Existing covings
- Drawing reference 1/312(IRC)
- Revisions

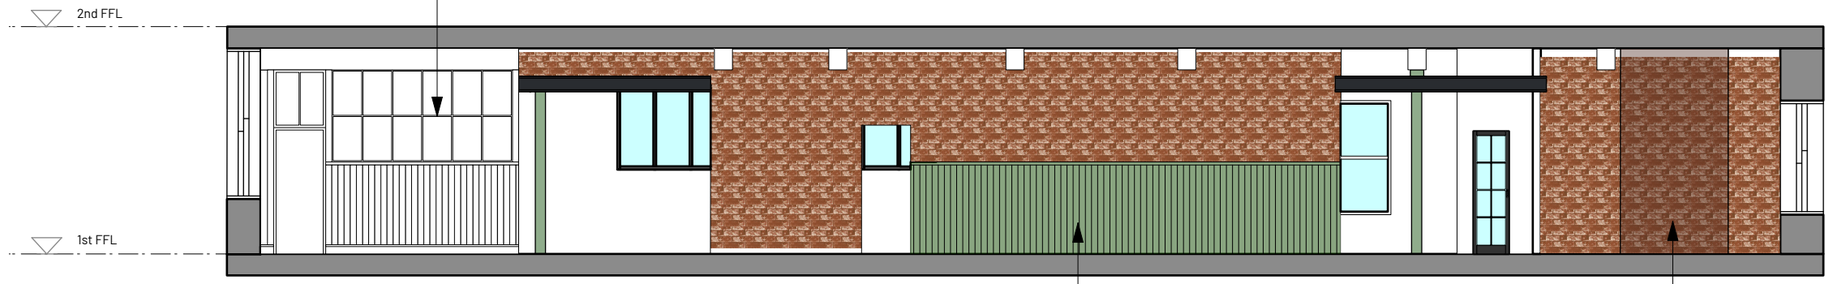

2 Section AA
Scale: 1:100

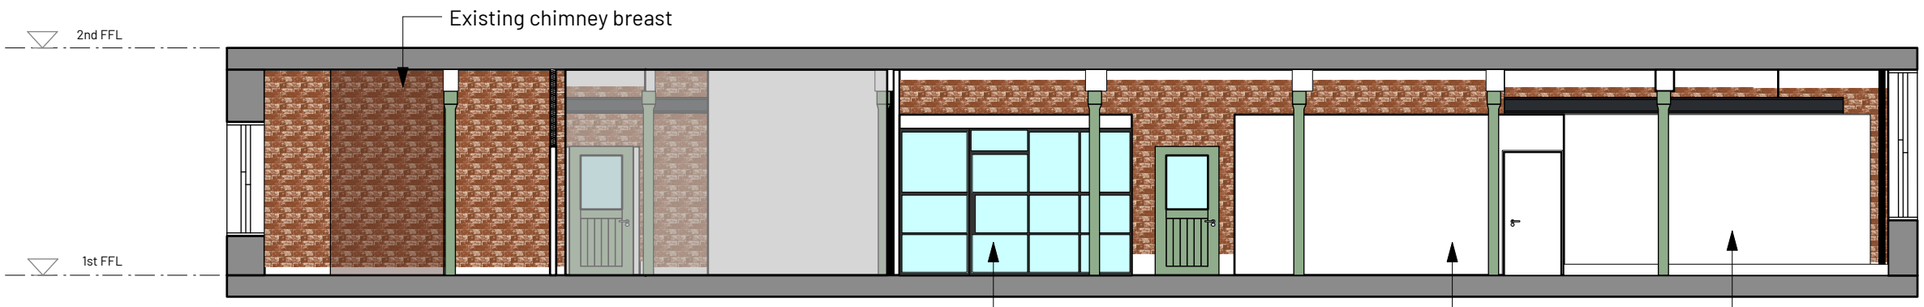

3 Section BB
Scale: 1:100

Not part of this application

REV	DATE	NOTE	DRN	CHK
C	25/09/2025	Revised following planners comments	GA	AB
B	19/09/2025	Revised following planners comments	GA	AB
A	06/08/2025	Historic partition moved to other side of the wall	GA	AB

8-16 Newton Street First Floor Unit 1
Manchester

Section AA & BB

SCHEME	2091
DRWG NO.	P(300)
REVISION	C
SCALE	1:100
DATE 1st	Jul 25
DRAWN	GS

SK sketch E existing P proposed T tender C construction FI final issue

+44 161 236 0051
ARCHITECT@ATELIERMB.CO.UK
ATELIER.MB