Note:
Do Not Scale from this drawing.
Dimensions are to be checked on site.
If in doubt please ask.

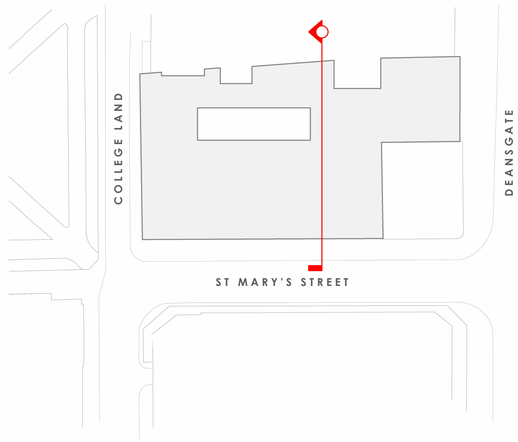

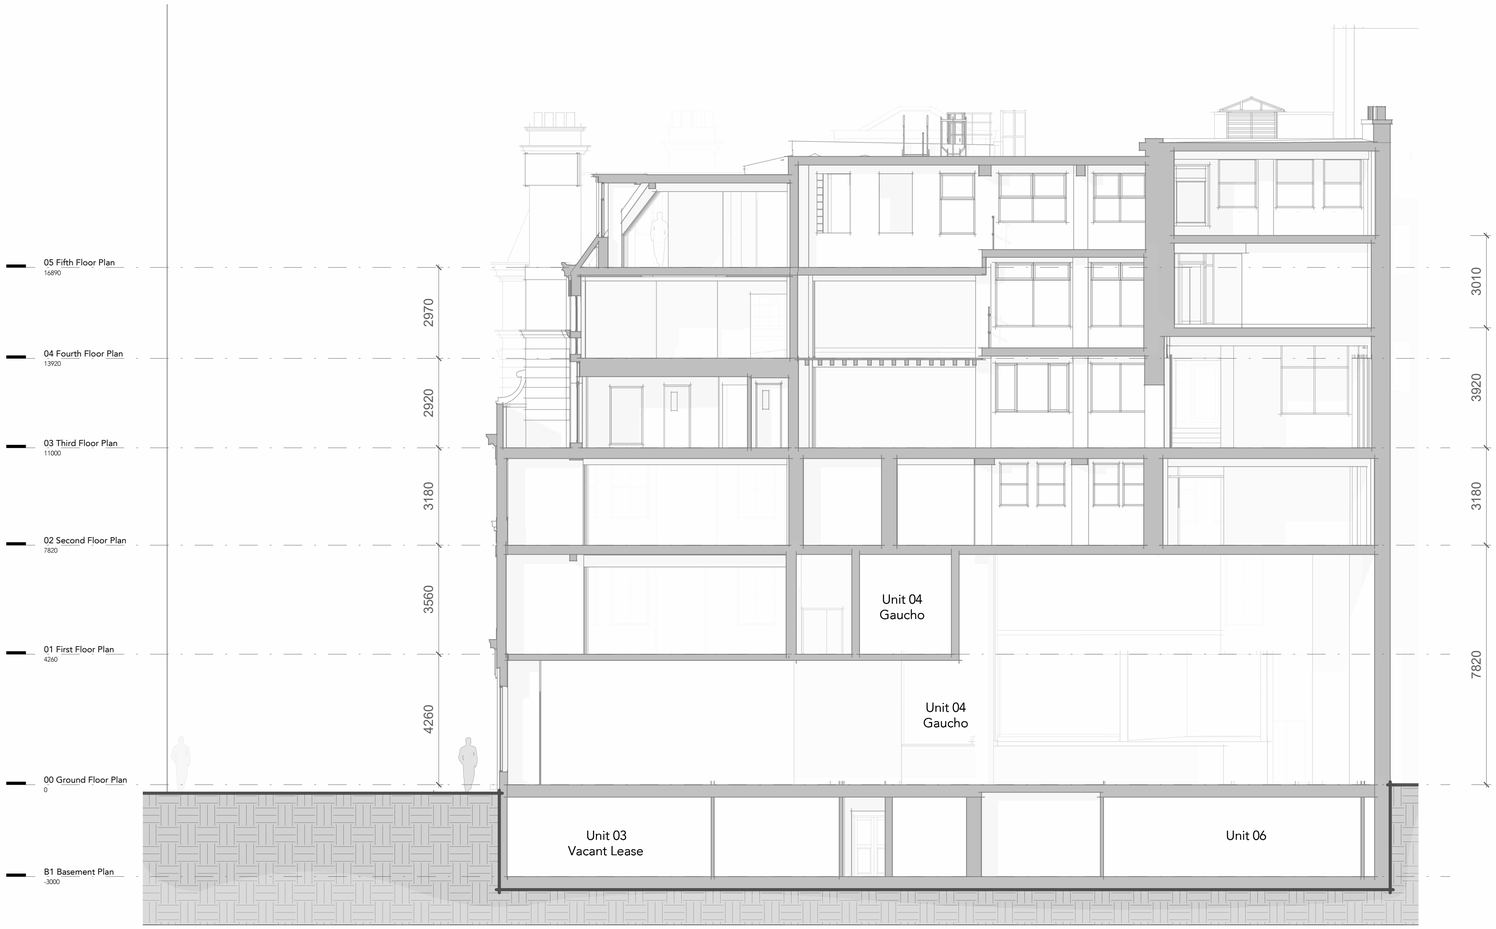

Section BB

1 : 100

1 0 1 2 3 4 5 m
SCALE 1: 100

Rev	Date	Intls	Details
P05	22.09.25	DA	Planning Issue
P04	18.09.25	DA	Planning Issue
P03	19.05.25	JC	Draft Planning Pack - Issued to Design Team For Comment
P02	27.03.25	JC	Additional dimensions added
P01	14.03.25	JC	First Issue

© The moral rights of the author are hereby asserted.
This drawing and design is the sole property of Buttress Ltd and must not be reproduced without permission.
Buttress Ltd is Registered in England and Wales: 5363573

Buttress

Manchester
41 Bengal Street
Manchester
M4 6AF
0161 236 3303

Leeds
Clockwise, Yorkshire House
Greek Street, Leeds
LS1 5SH
0113 539 7965

www.buttress.net

Certified B Corporation

Project Title 90 Deansgate
Client Criterion Capital
Location Manchester

Drawing ref Existing Sections_Sheet 2

Date 19/05/2025
Scale As indicated
Checker JC
Size A1
Job No: 10036
Status S2

Project	Origin	Volume	Level	Type	Role	Number	Rev
10036	BUT	ZZ	ZZ	DR	A	03002	P05