
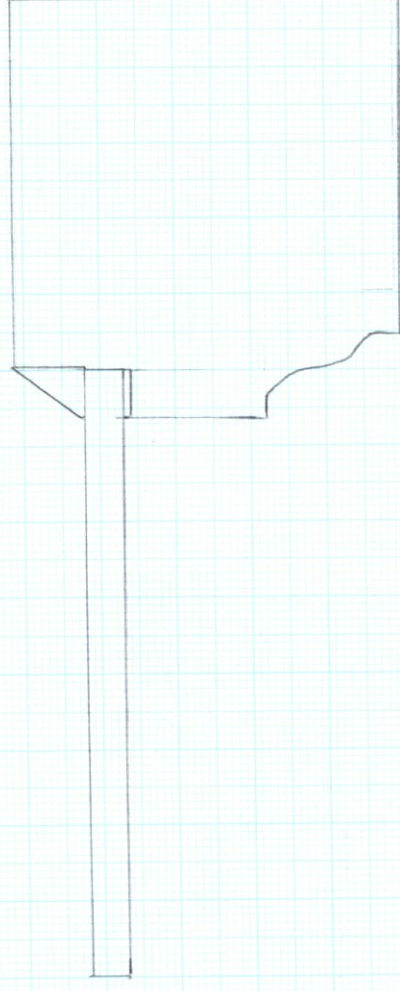


Portland St

Listed building window Drawings



Horizontal view of sash's (cut through)

Existing

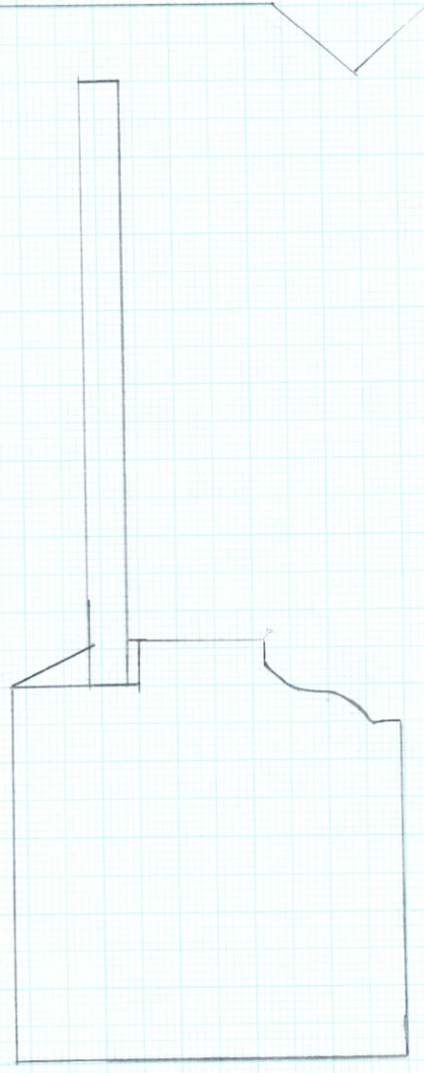

(Replacement Glass only)

Proposed Glass 4 1/4 x 4 heritage  
to be installed into existing sash's

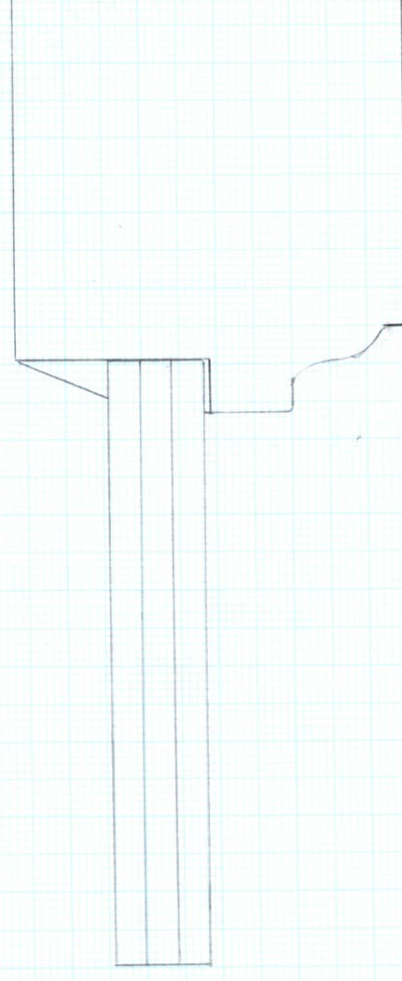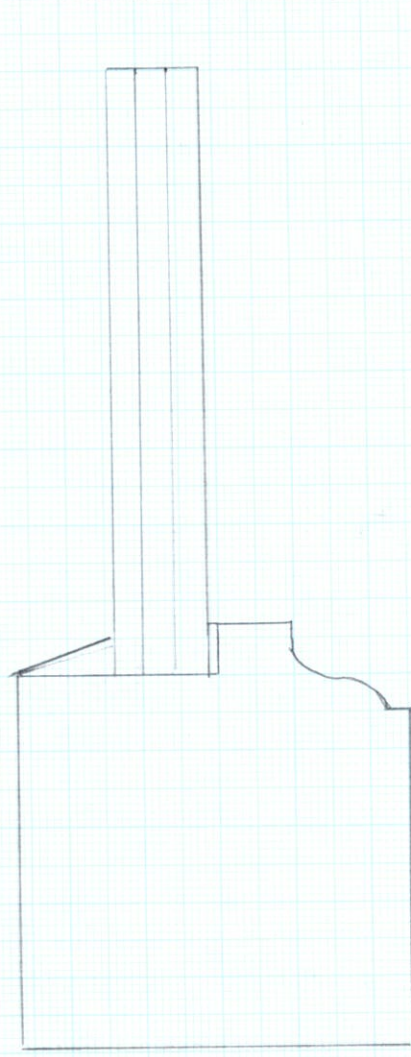

Heritage Joinery Solutions Ltd

J. Buckley 20/5/25

Scale 1:1


Portland St.

Listed building Drawings


(Replacement Glass Only)

Top sash Vertical Cut through view

Existing top sash with existing glass

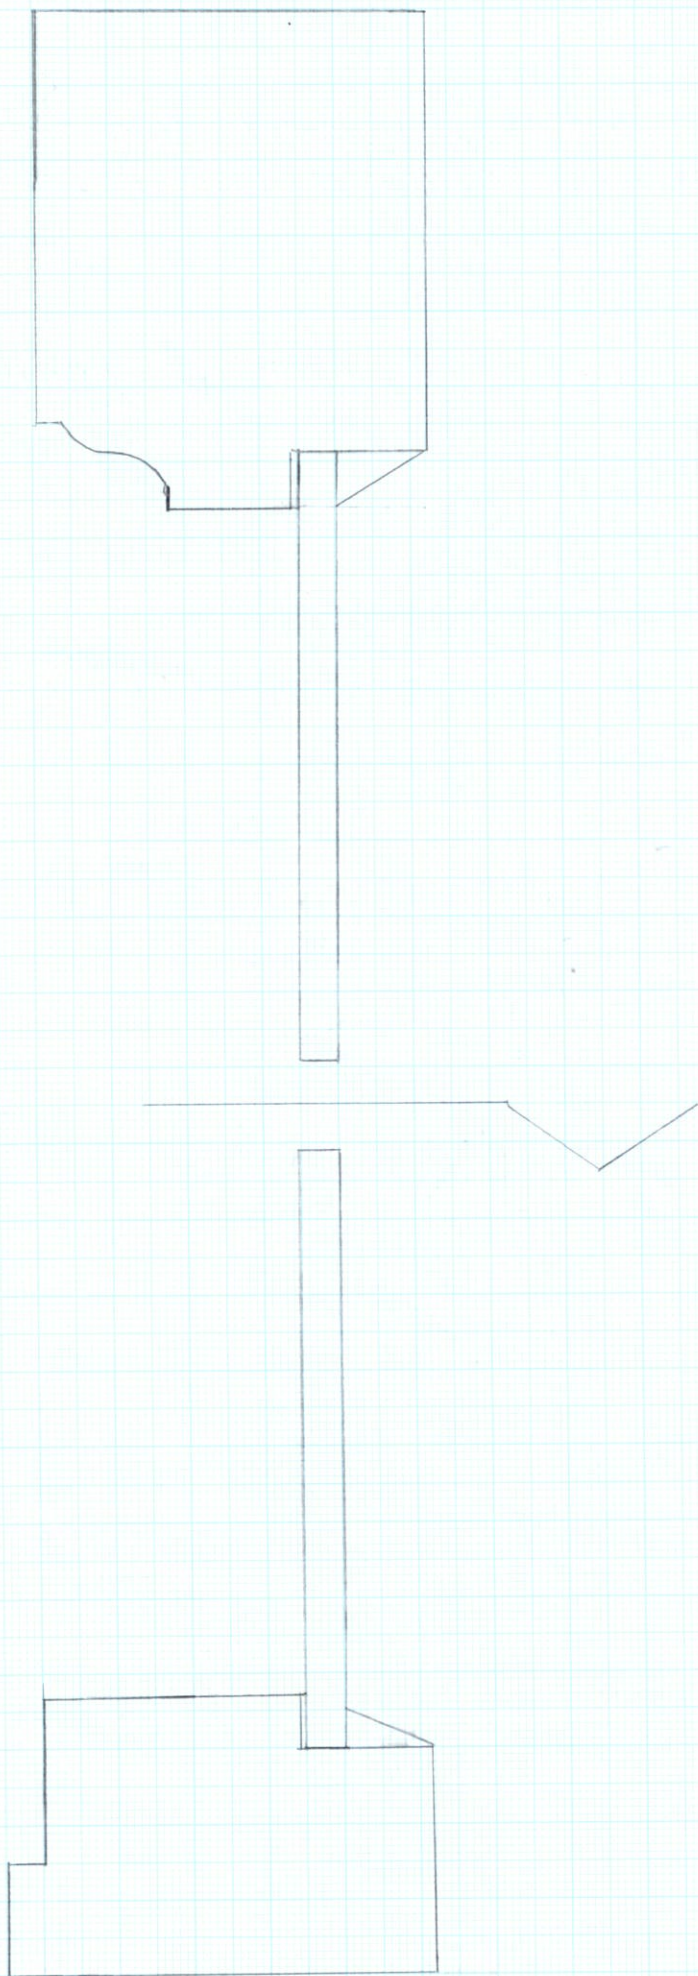

Proposed glass 4/4/4 heritage glass installed into existing sash's

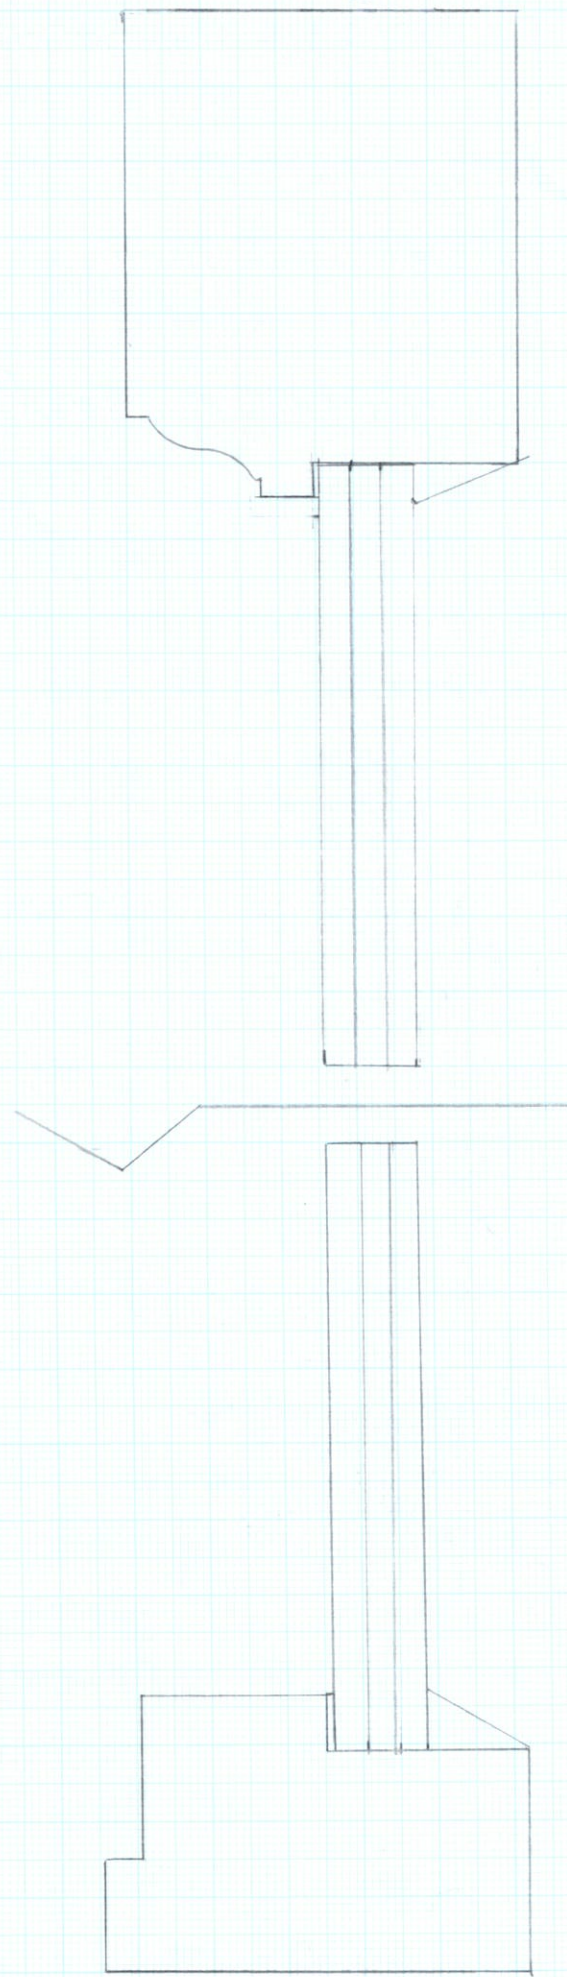

Heritage Joinery Solutions Ltd

Buckley. 20/5/25.

Scale 1:1

Portland St.



Listed building window Drawings

Replacement sash's installed  
into existing box frame.

Bottom sash Vertical cut through View.

Existing bottom sash with existing glass.

Proposed Replacement sash's  
with 12mm Heritage glass.

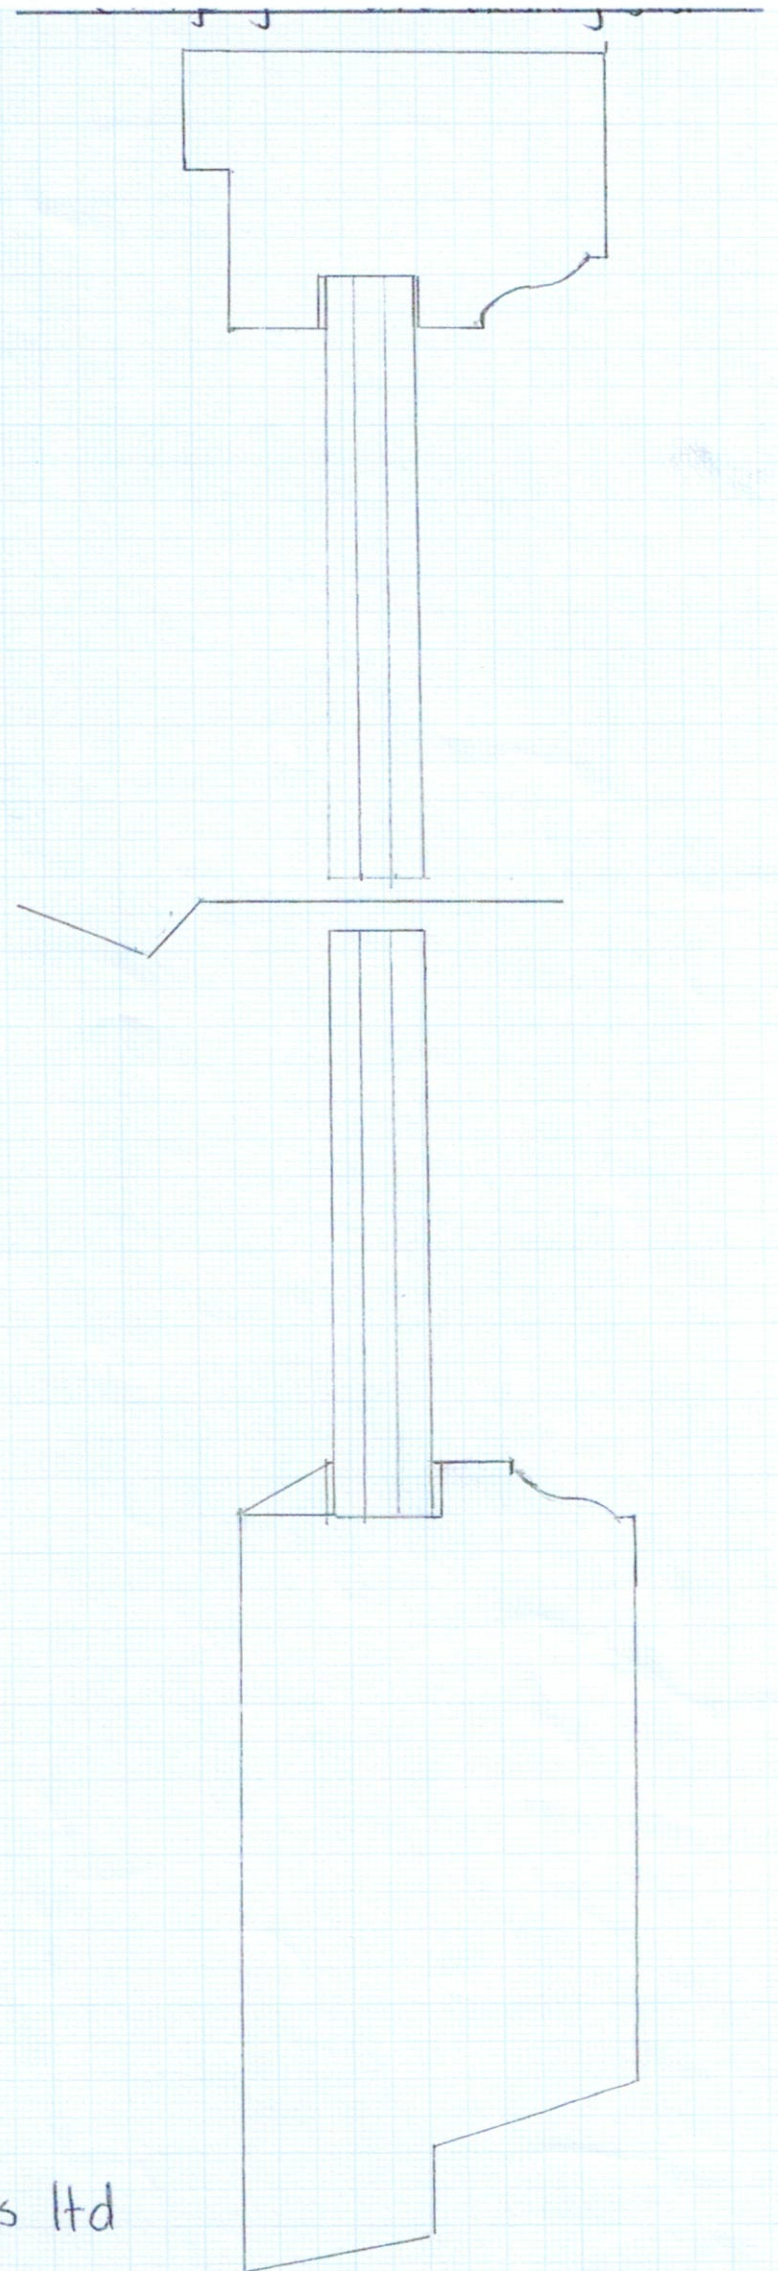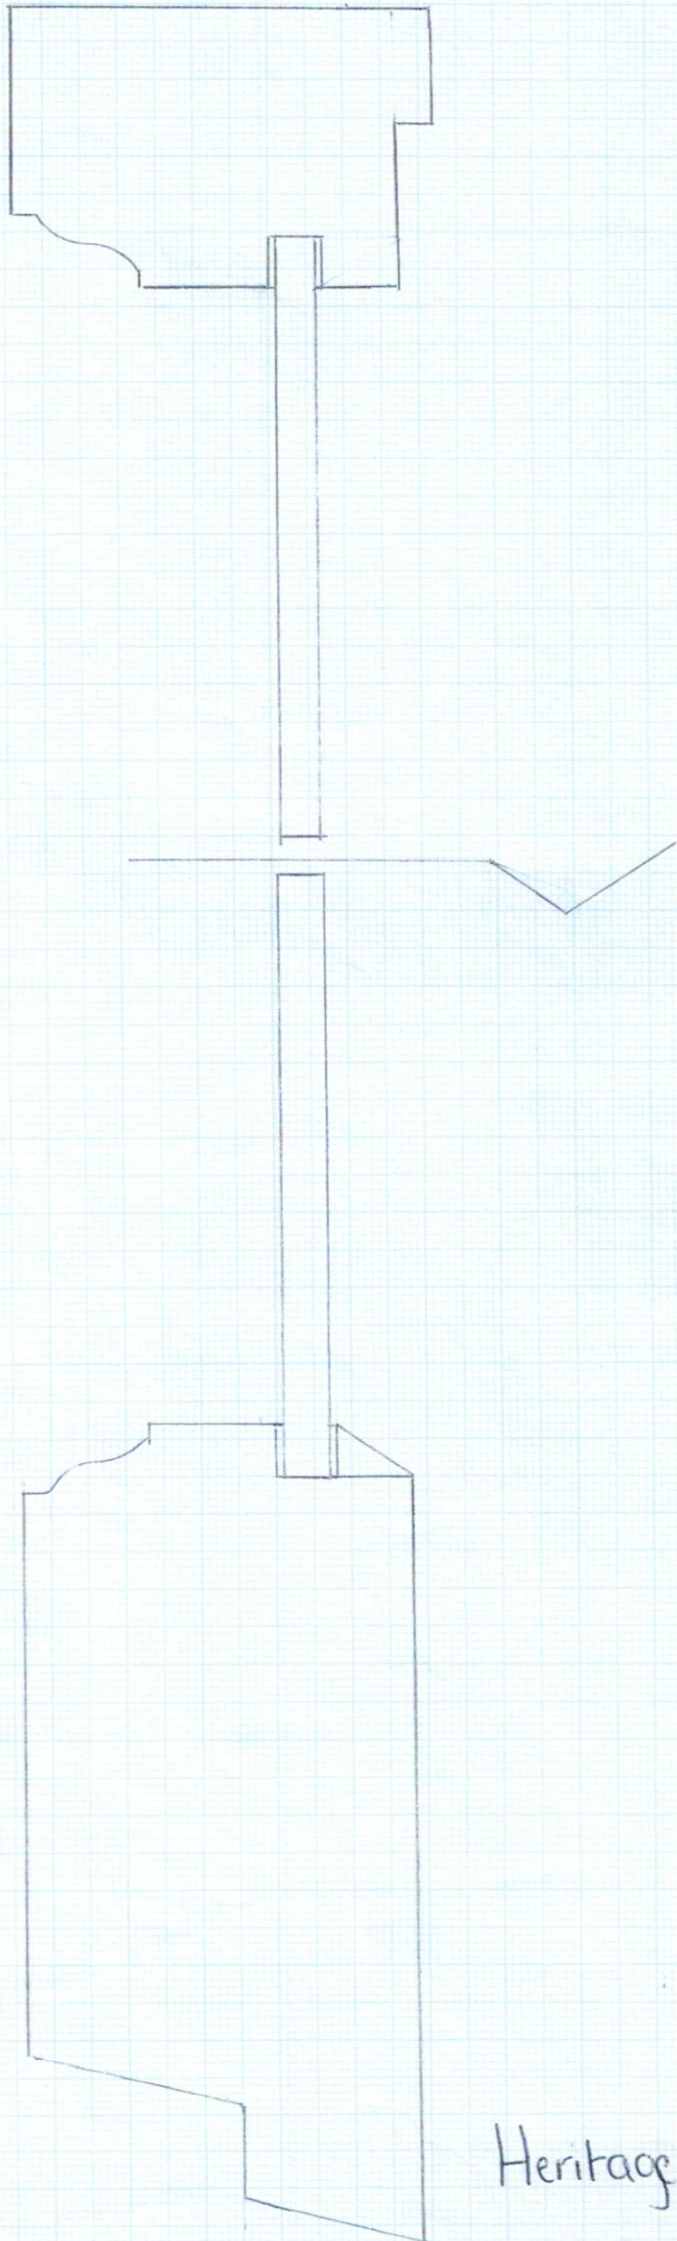

Heritage Joinery Solutions Ltd  
Buckley 20/5/25.

SCALE 1:1



Portland St. Listed building Drawings

Top sash Vertical Cut through view

(Replacement sash)  
installed into existing  
frame.

Existing top sash

Proposed replacement top sash.

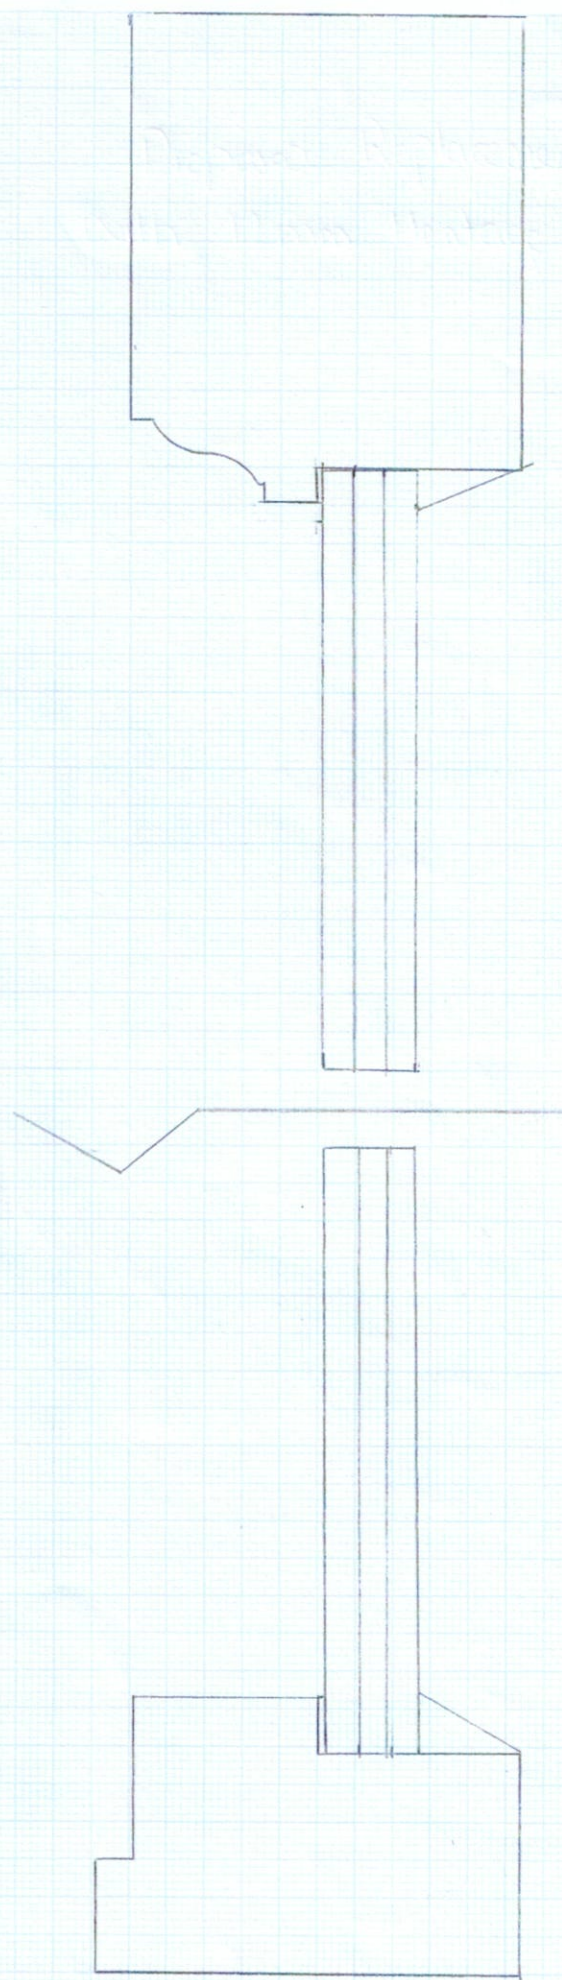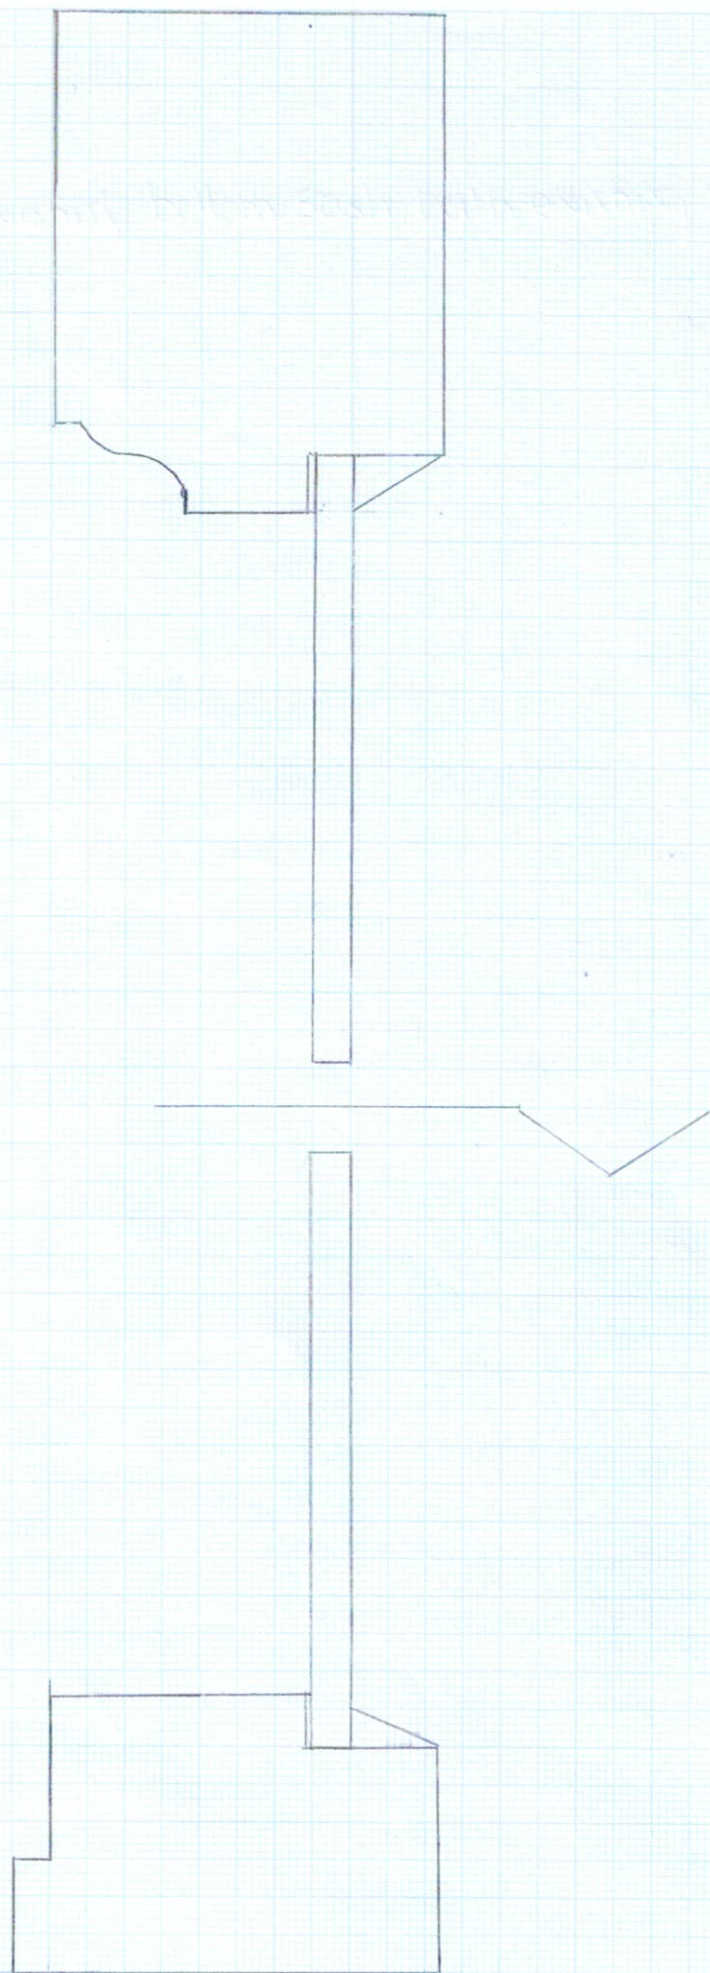

Heritage Joinery Solutions Ltd

Buckley. 20/5/25.

Scale 1:1



Portland St

Listed building window Drawings



Horizontal view of sash's (cut through)

Replacement Sash's installed into existing box frames

Existing

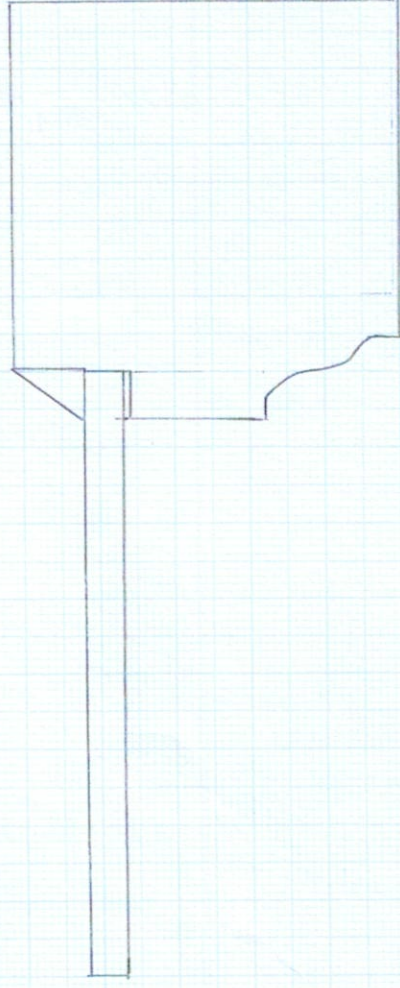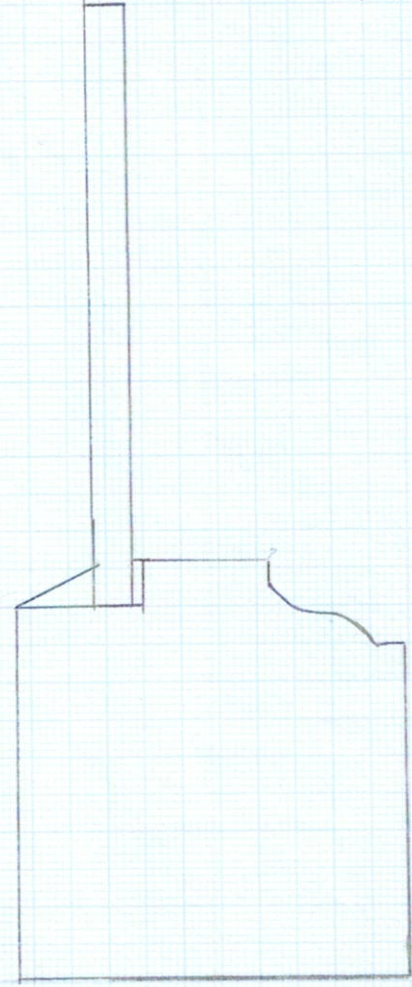

Proposed Replacement Sash's  
Installed into existing Box Frames

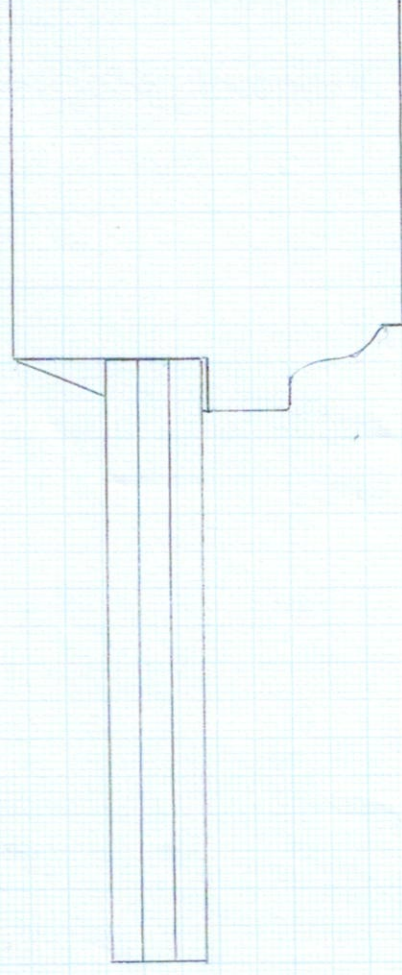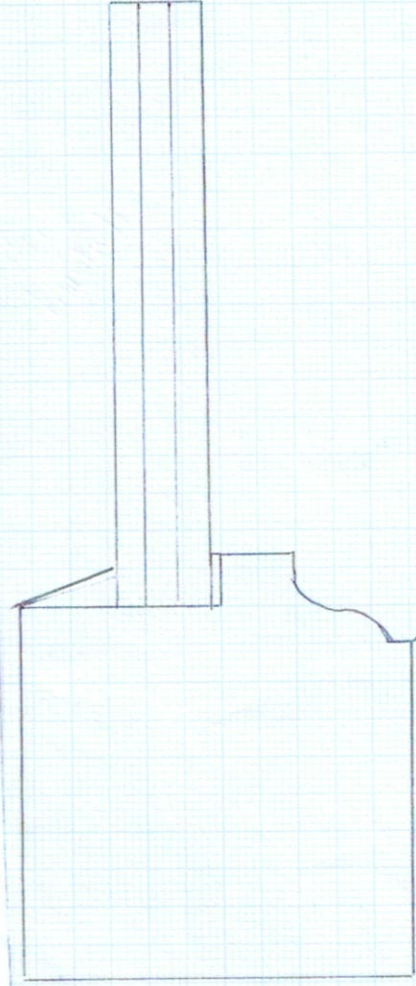

Heritage Joinery Solutions Ltd

J. Suckling 20/5/25


Scale 1:1

Portland St. Listed building window Drawings


(Replacement Glass Only)

Bottom sash Vertical cut through View.

Existing bottom sash with existing Glass

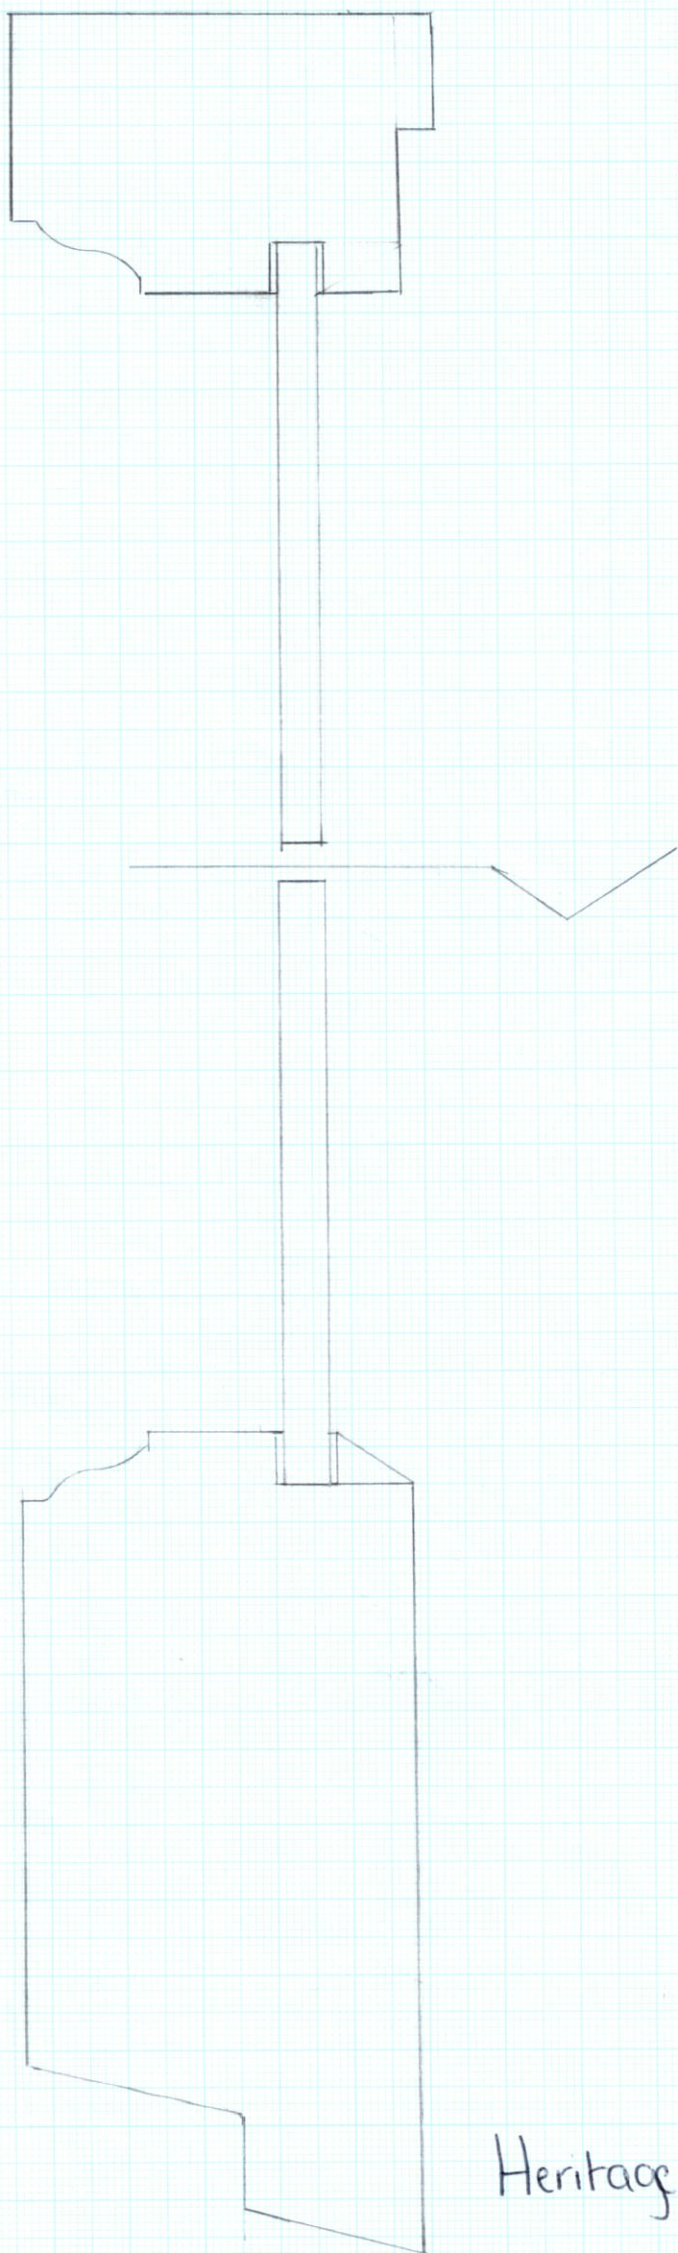

Proposed Glass 4/4/4.  
heritage glass into existing sash

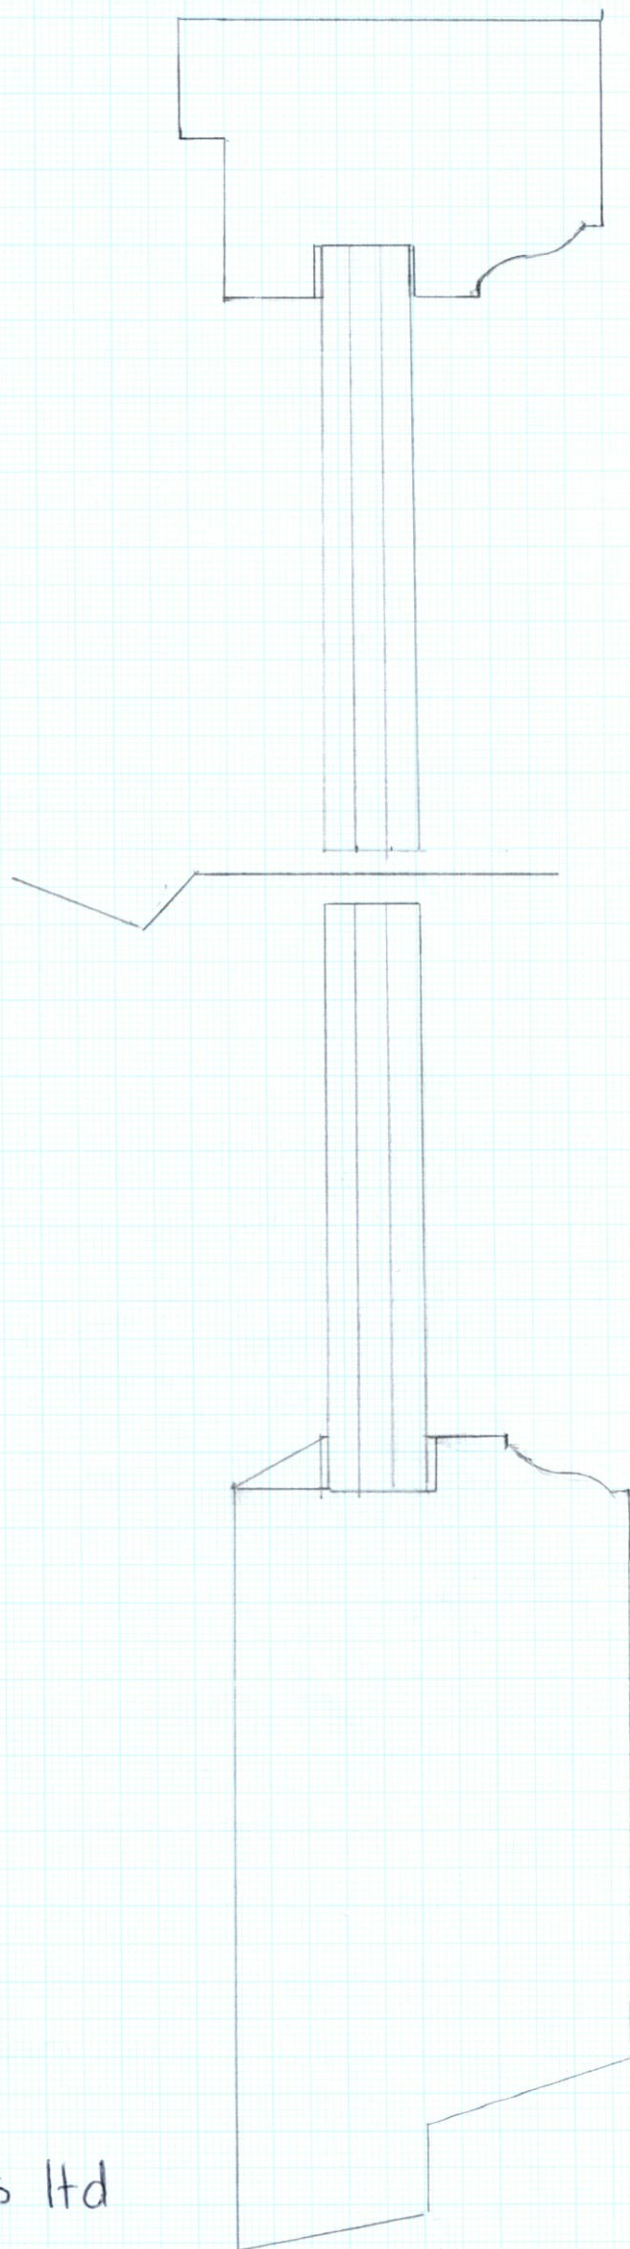

Heritage Joinery Solutions Ltd  
Buckley 20/5/25

SCALE 1:1