
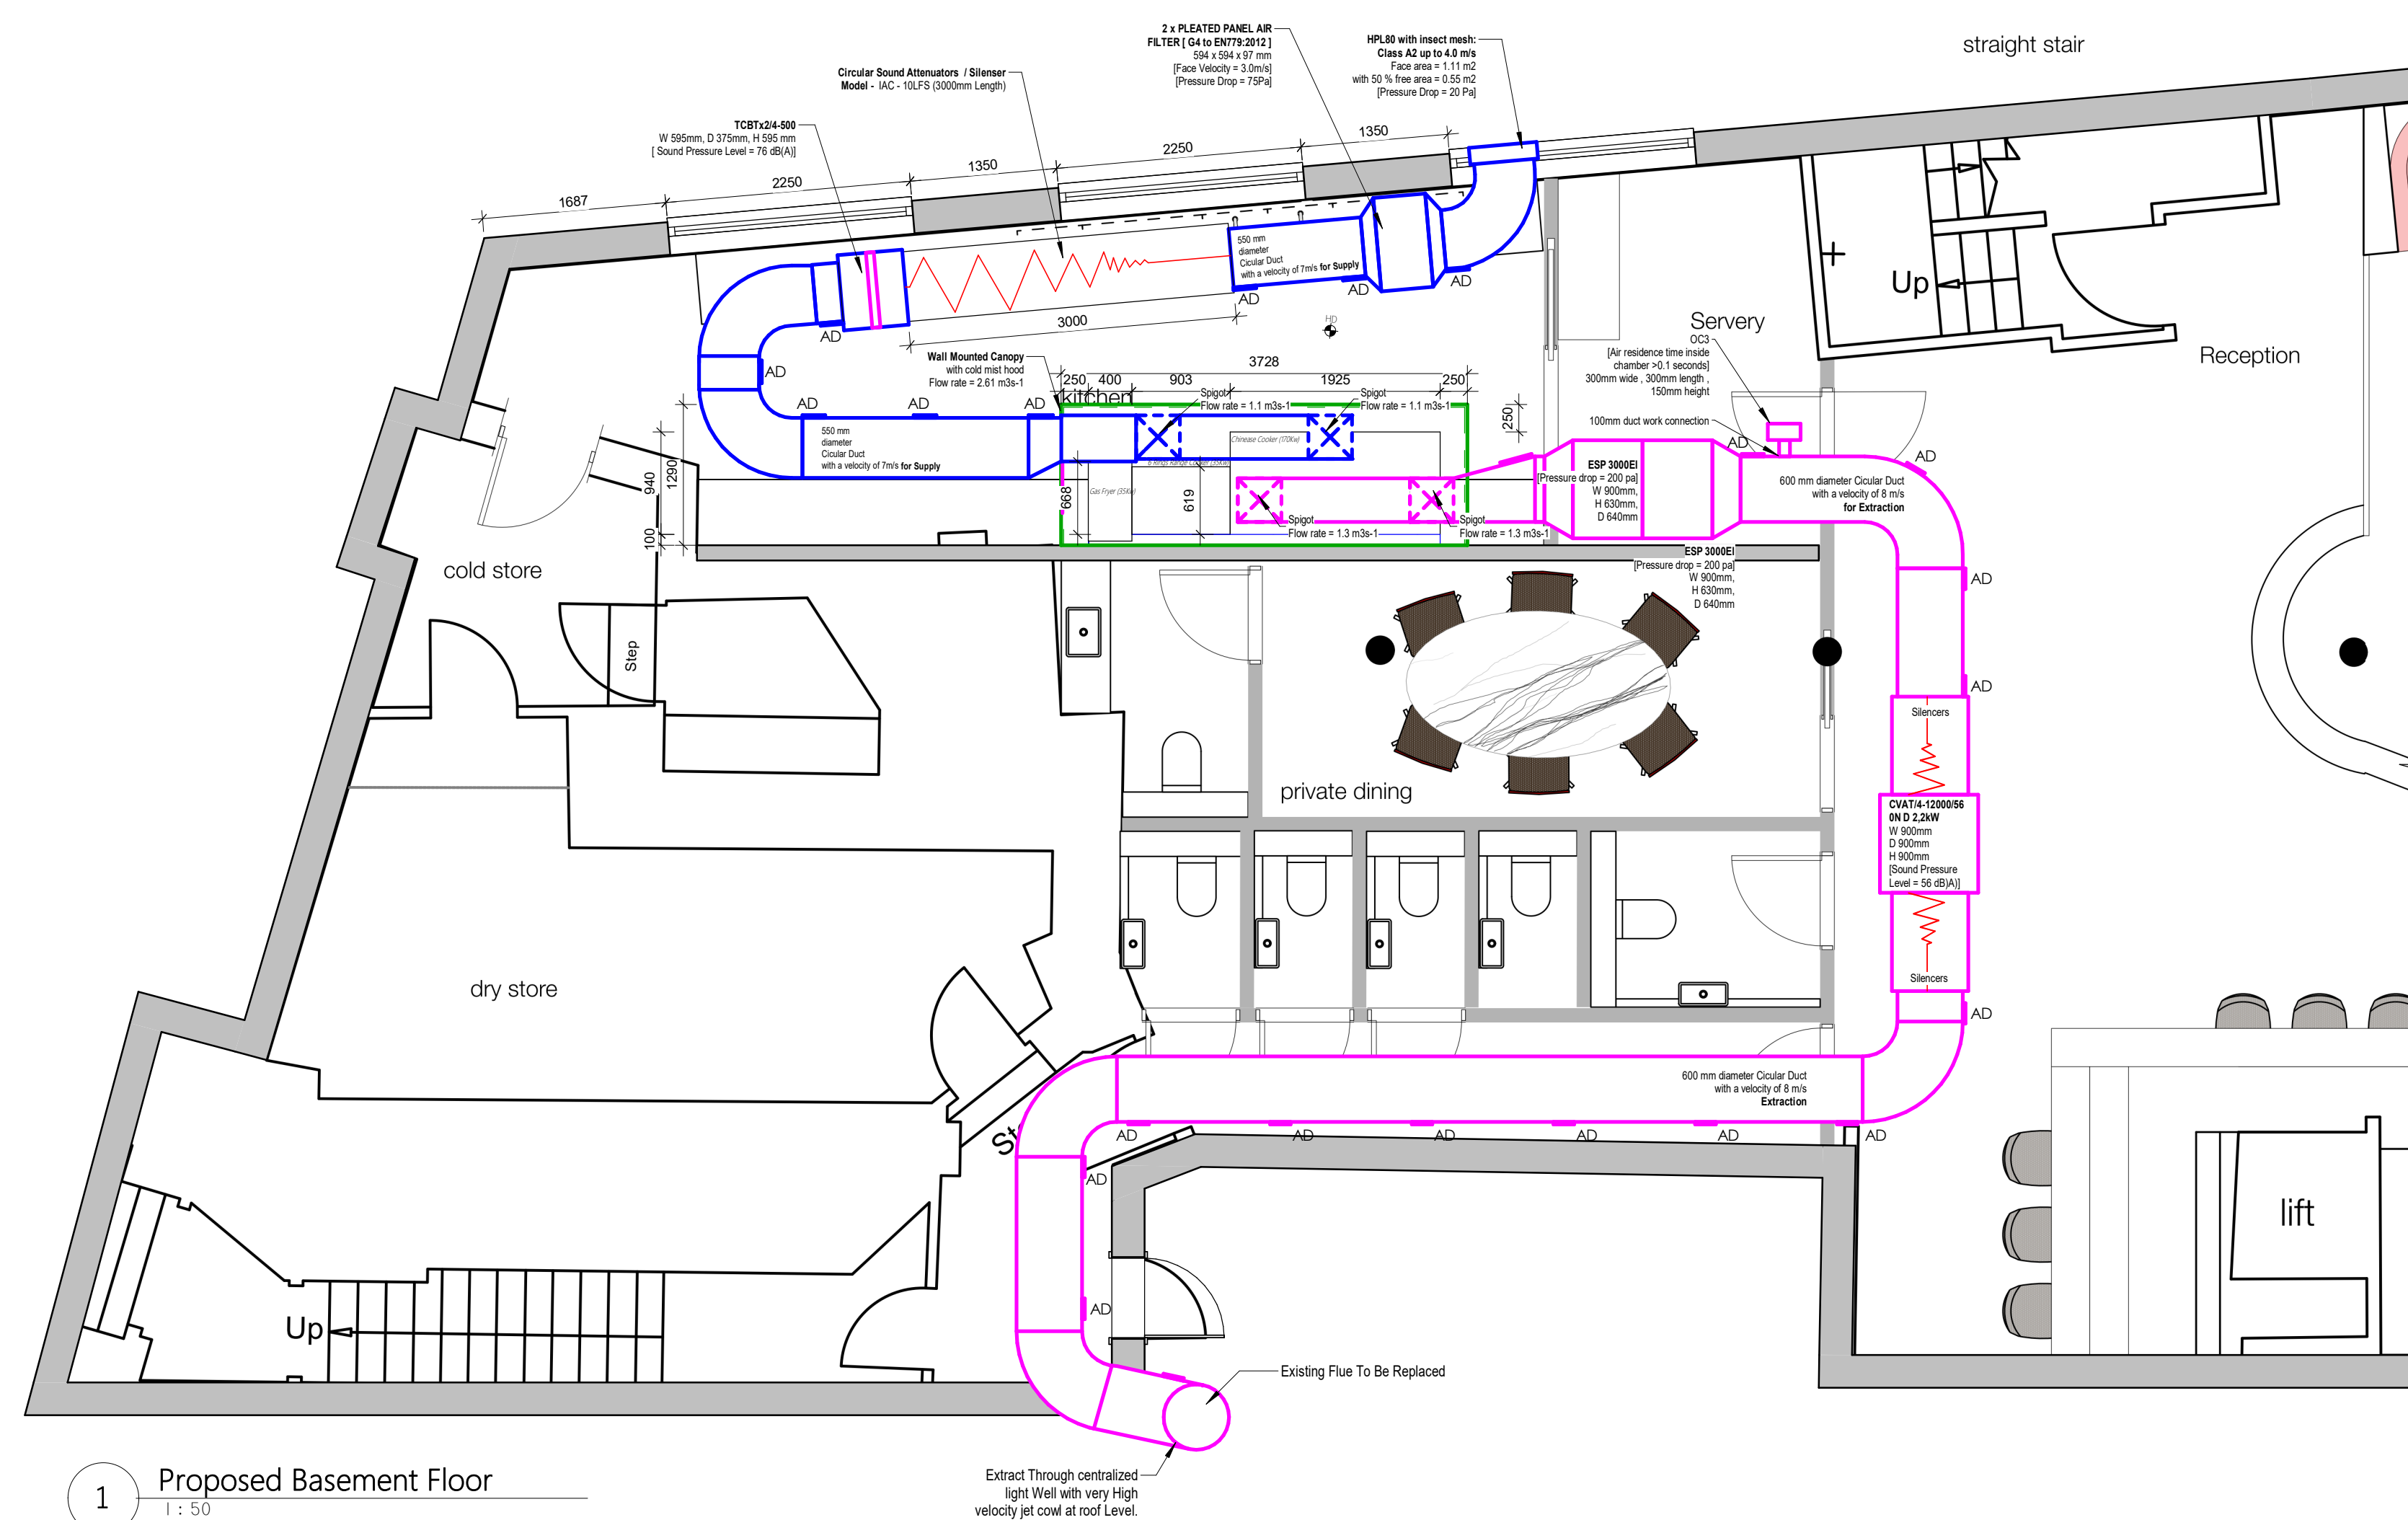



This drawing is the copyright of LDM Design.
All dimensions to be checked on site.
All levels to be checked on site and refer to Ordnance Survey Datum Newlyn unless alternative datum given.
All errors and omissions to be reported to the Architect prior to commencement.
This drawing must be read in conjunction with the relevant specification clauses.
This drawing must not be used on site unless issued for construction.

Important Note:

This drawing depicts the design of a kitchen extraction system and serves as a visual representation of the proposed system. It is important to note that the depicted system is one of many possible configurations aimed at achieving the desired level of control over Odour and Noise. Alternative designs or components may exist to achieve similar levels of control depending on specific requirements, regulations, or technological advancements. It is recommended that this design be reviewed and evaluated in conjunction with relevant experts and authorities to determine its suitability for specific requirements and local regulations. LDM Designs assumes no liability for any consequences arising from the use or implementation of this design or any alternative solutions derived from it.

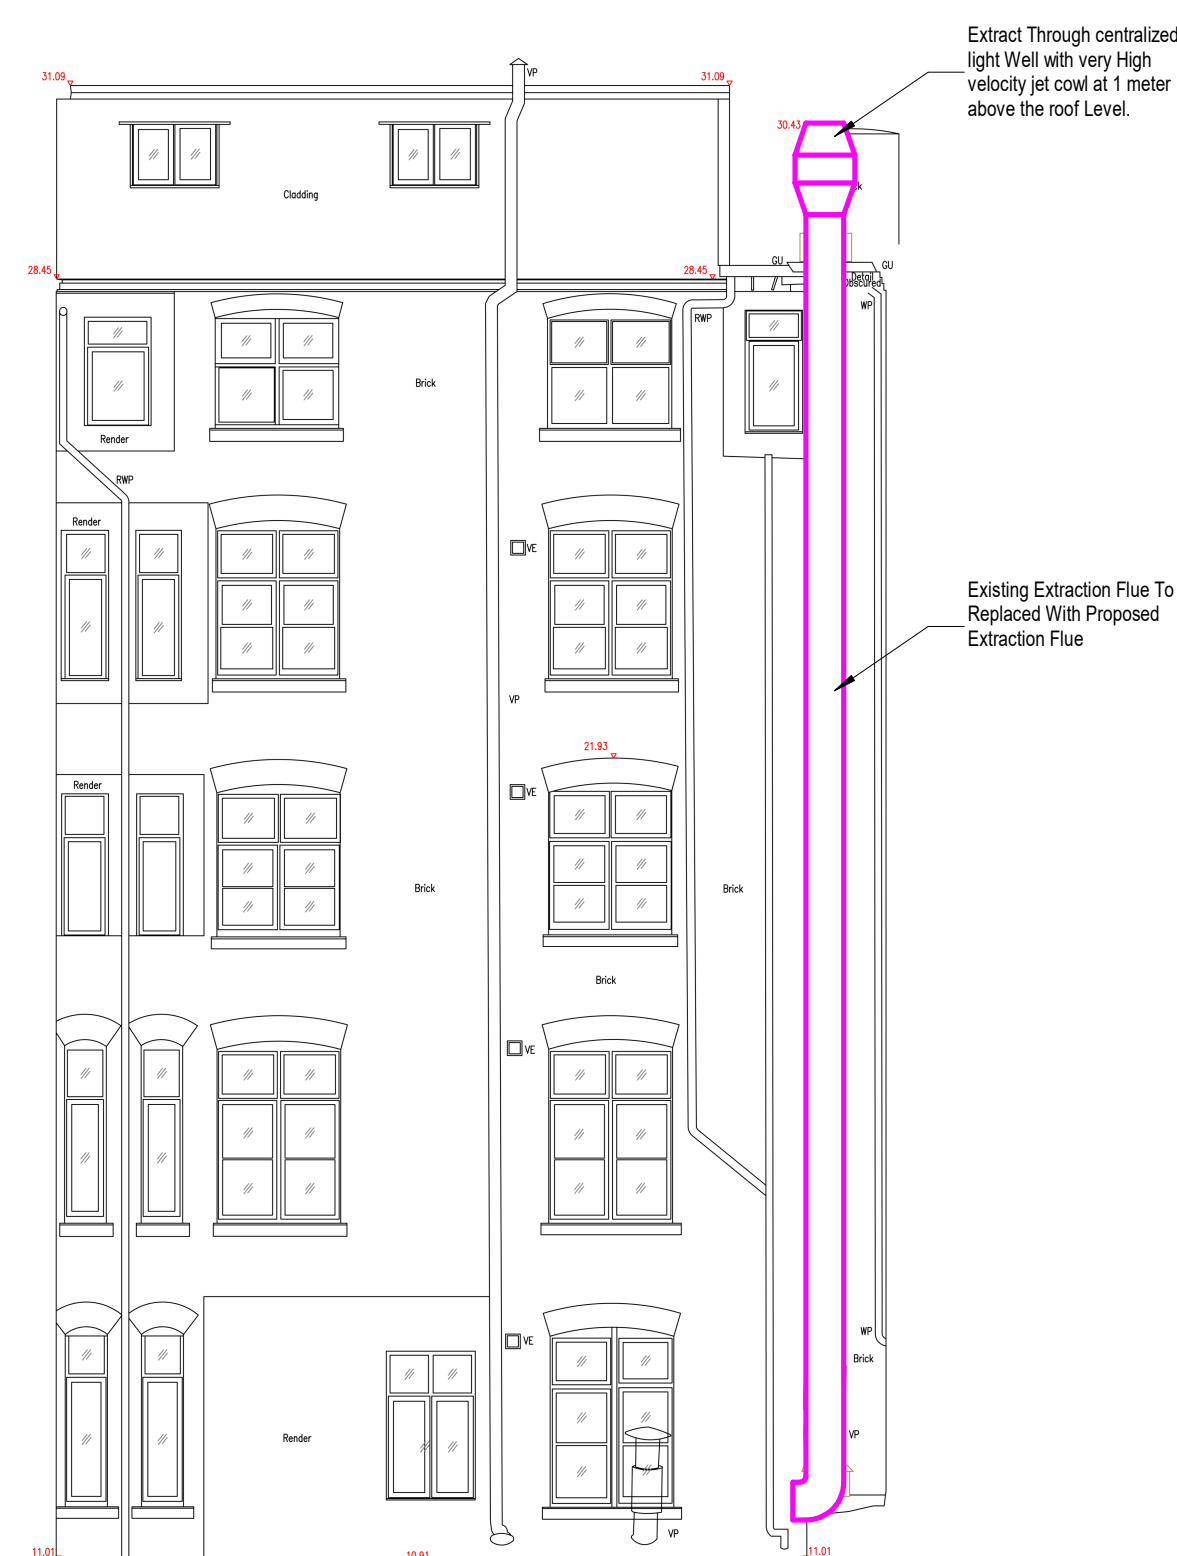


Proposed fresh air vent – powder-coated metal grille (RAL 7016 or similar dark neutral tone), designed to match surrounding façade finish. Positioned to minimise visual impact. Fixings to be reversible and cause no harm to fabric.

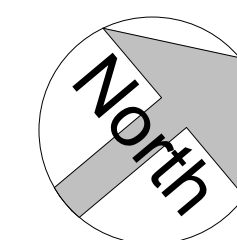

0 1 2 3 4 5
GRAPHIC SCALE: 1:50

Kitchen Extraction Design

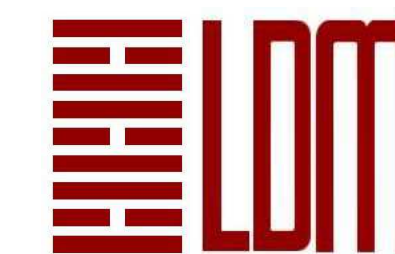

LDM Design

PROJECT
48 Princess Street Manchester M1 6HR

SHEET
Kitchen Extraction system

CLIENT
Jason Wu

Scale (B A3)	As indicated	REV
Drawn by	BA	DRAWING NUMBER
Checked by	KK	001
		F