Existing Site Plan



m 0 2 4 6 8 10
SCALE
1:250

Mulholland
Architecture

E chris@mulhollandarchitecture.co.uk
M +44 (0)7923156723

© COPYRIGHT This drawing is protected by copyright and shall not be reproduced in any form without first gaining permission from Mulholland Architecture Ltd

Mulholland Architecture shall have no responsibility for any use made of this document other than for which it was prepared and issued.

All dimensions and levels should be checked on site. All dimensions to be taken on site prior to manufacture of any component or element. Do not scale from this drawing. Please report any discrepancies to Mulholland Architecture.

All works to be in accordance with all current editions and relevant clauses of building regulations, British Standards, Codes of Practice and HSE directives even if not stated.

All pipes, drains, services etc to be accurately located on site prior to demolition/excavation/construction. All disturbed surfaces to be made good thereafter.

Final building works to be in accordance with relevant building regulations - Structural engineers drawings to supercede drawn information.

If in doubt, ask.

Revision	Date	Author
*	14/08/24	

Stage: Existing Drawings

Drawing Title:	Drawing Size:
Existing Site Plan	1:200 @A2

Project:	Job Number:
External alterations - increasing size of front lightwells inc. new windows; side lightwell and stair access	054


Client: Manouchehr Djanfada

Site Address: 25 Mayfield Road, Whalley Range, Manchester, M16 8FU


Drawn:	Date:	Stage:
CM	Aug '24	P

Reviewed by:	Drawing No.	Revision:
CM	Ex-54-002	

Existing Basement Plan

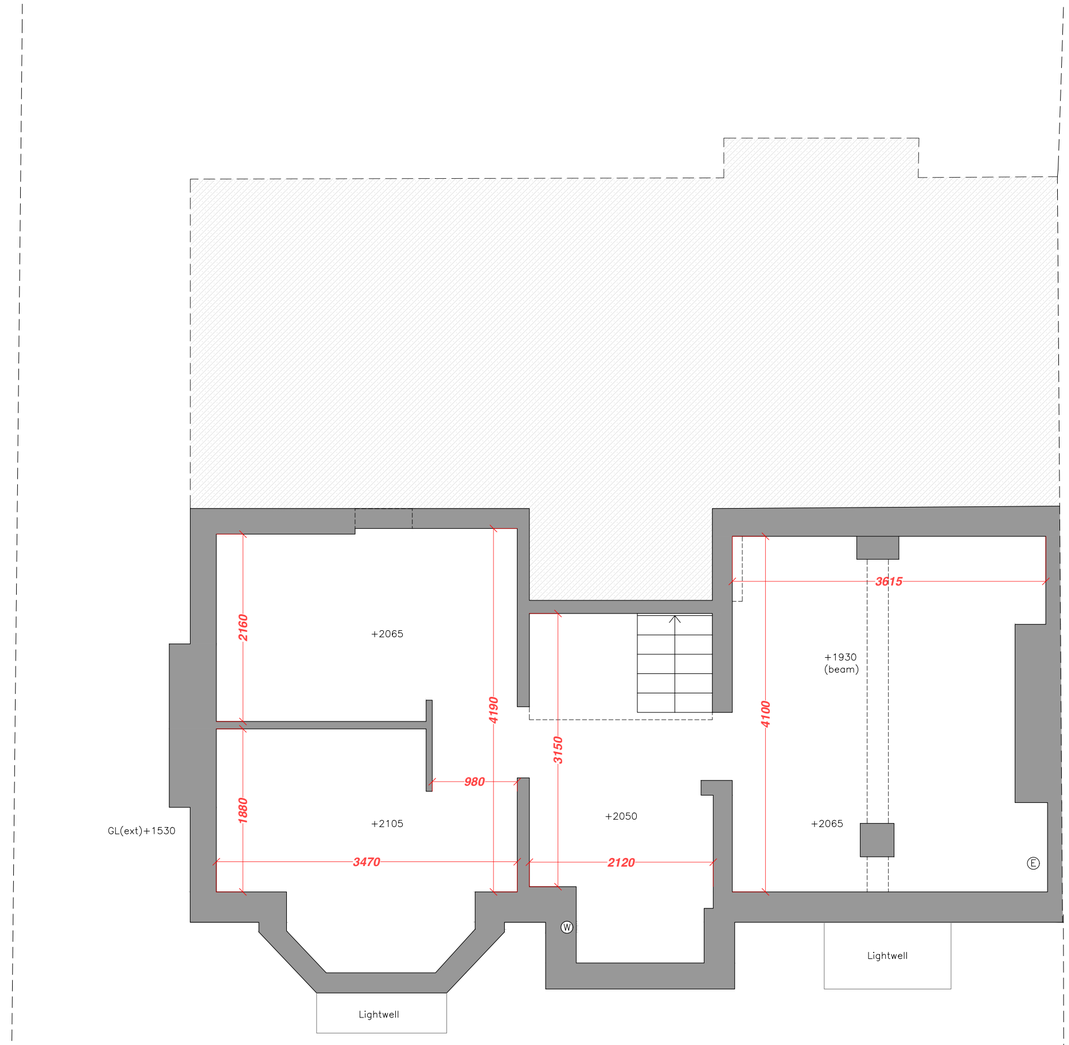

Existing Ground Floor Outline & Site Plan

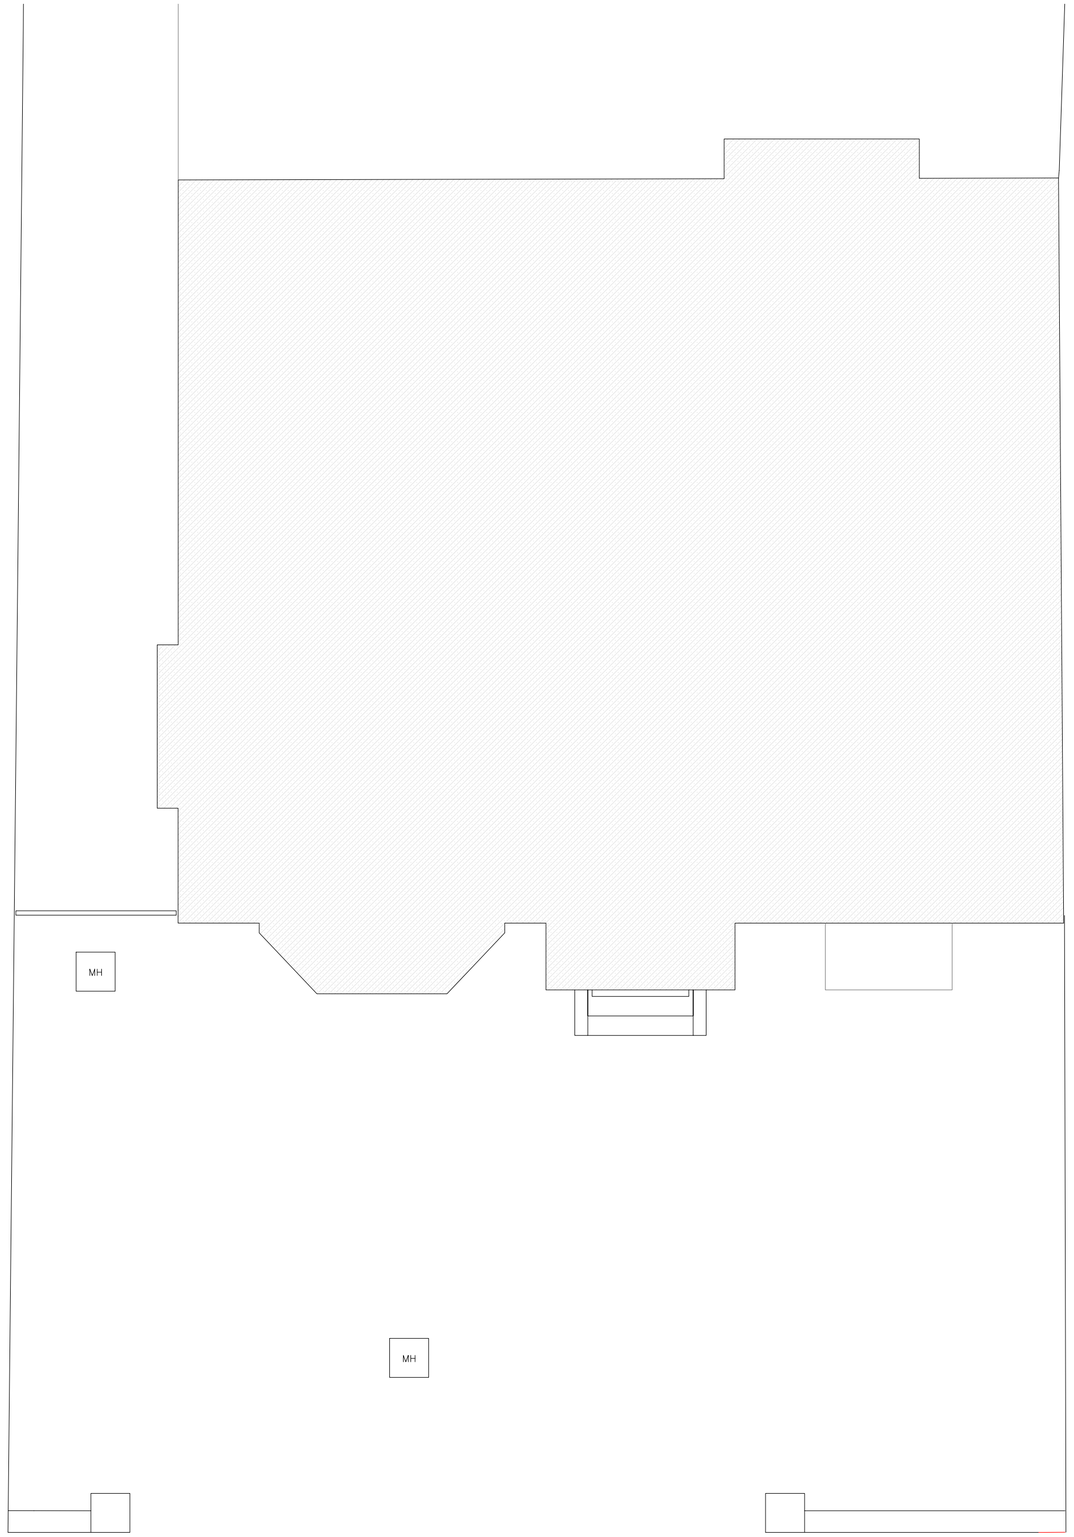

SCALE m 0 1 2 3 4 5

1:50

Mulholland Architecture

E chris@mulhollandarchitecture.co.uk
M +44 (0)7923156723

© COPYRIGHT This drawing is protected by copyright and shall not be reproduced in any form without first gaining permission from Mulholland Architecture Ltd

Mulholland Architecture shall have no responsibility for any use made of this document other than for which it was prepared and issued.

All dimensions and levels should be checked on site. All dimensions to be taken on site prior to manufacture of any component or element. Do not scale from this drawing. Please report any discrepancies to Mulholland Architecture.

All works to be in accordance with all current editions and relevant clauses of building regulations, British Standards, Codes of Practice and HSE directives even if not stated.

All pipes, drains, services etc to be accurately located on site prior to demolition/excavation/construction. All disturbed surfaces to be made good thereafter.

Final building works to be in accordance with relevant building regulations - Structural engineers drawings to supercede drawn information.

If in doubt, ask.

Revision	Date	Author
*	14/08/24	

Stage: Existing Drawings

Drawing Title:	Drawing Size:
Existing Ground & First Floor Plan	1:50 @A2

Project:	Job Number: 054

External alterations - increasing size of front lightwells inc. new windows; side lightwell and stair access

Client: Manouchehr Djanfada

Site Address: 25 Mayfield Road, Whalley Range, Manchester, M16 8FU

Drawn: CM	Date: Aug '24	Stage: P

Reviewed by:	Drawing No.	Revision:
CM	Ex-054-100	

Existing Front Elevation



Existing Rear Elevation



SCALE

m 0 1 2 3 4 5

1:50

Mulholland
Architecture

E chris@mulhollandarchitecture.co.uk
M +44 (0)7923156723

© COPYRIGHT This drawing is protected by copyright and shall not be reproduced in any form without first gaining permission from Mulholland Architecture Ltd

Mulholland Architecture shall have no responsibility for any use made of this document other than for which it was prepared and issued.

All dimensions and levels should be checked on site. All dimensions to be taken on site prior to manufacture of any component or element. Do not scale from this drawing. Please report any discrepancies to Mulholland Architecture.

All works to be in accordance with all current editions and relevant clauses of building regulations, British Standards, Codes of Practice and HSE directives even if not stated.

All pipes, drains, services etc to be accurately located on site prior to demolition/excavation/construction. All disturbed surfaces to be made good thereafter.

Final building works to be in accordance with relevant building regulations - Structural engineers drawings to supercede drawn information.

If in doubt, ask.

Revision	Date	Author
*	14/08/24	

Stage:

Existing Drawings

Drawing Title:	Drawing Size:
Existing Front & Rear Elevations	1:50 @A2

Project:	Job Number: 054

External alterations - increasing size of front lightwells inc. new windows; side lightwell and stair access

Client:

Manouchehr Djanfada

Site Address:

25 Mayfield Road, Whalley Range, Manchester, M16 8FU

Drawn: CM	Date: Aug '24	Stage: P

Reviewed by:	Drawing No.	Revision:
CM	Ex-054-200	

Existing Side Elevation



m 0 1 2 3 4 5

SCALE

1:50

Mulholland
Architecture

E chris@mulhollandarchitecture.co.uk
M +44 (0)7923156723

© COPYRIGHT This drawing is protected by copyright and shall not be reproduced in any form without first gaining permission from Mulholland Architecture Ltd

Mulholland Architecture shall have no responsibility for any use made of this document other than for which it was prepared and issued.

All dimensions and levels should be checked on site. All dimensions to be taken on site prior to manufacture of any component or element. Do not scale from this drawing. Please report any discrepancies to Mulholland Architecture.

All works to be in accordance with all current editions and relevant clauses of building regulations, British Standards, Codes of Practice and HSE directives even if not stated.

All pipes, drains, services etc to be accurately located on site prior to demolition/excavation/construction. All disturbed surfaces to be made good thereafter.

Final building works to be in accordance with relevant building regulations - Structural engineers drawings to supercede drawn information.

If in doubt, ask.

Revision	Date	Author
*	14/08/24	

Stage:
Existing Drawings

Drawing Title:	Drawing Size:
Existing Side Elevation & Section	1:50 @A2

Project:	Job Number: 054

External alterations - increasing size of front lightwells inc. new windows; side lightwell and stair access

Client:
Manouchehr Djanfada

Site Address:
25 Mayfield Road, Whalley Range, Manchester, M16 8FU

Drawn: CM	Date: Aug '24	Stage: P

Reviewed by:	Drawing No.	Revision:
CM	Ex-054-201	