


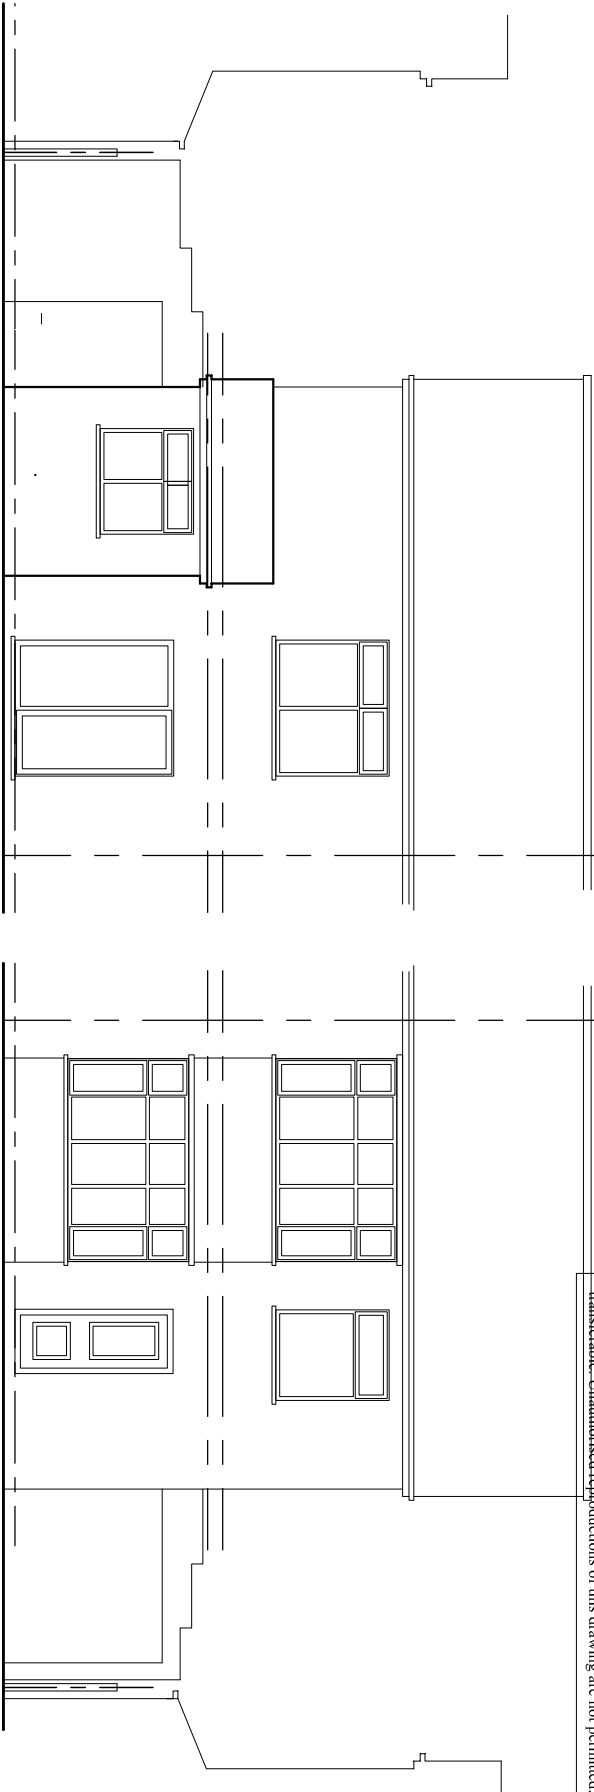


EXISTING REAR ELEVATION

EXISTING FRONT ELEVATION



EXISTING GROUND FLOOR PLAN

EXISTING FIRST FLOOR PLAN

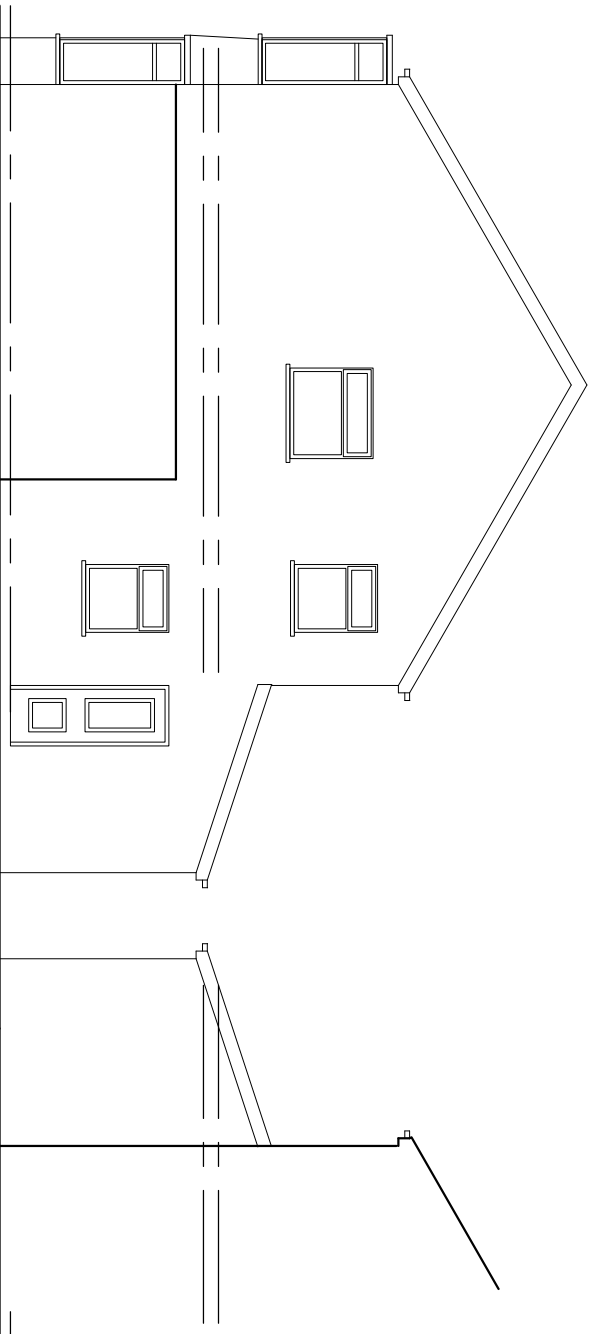

EXISTING SIDE ELEVATION

EXISTING SIDE ELEVATION