
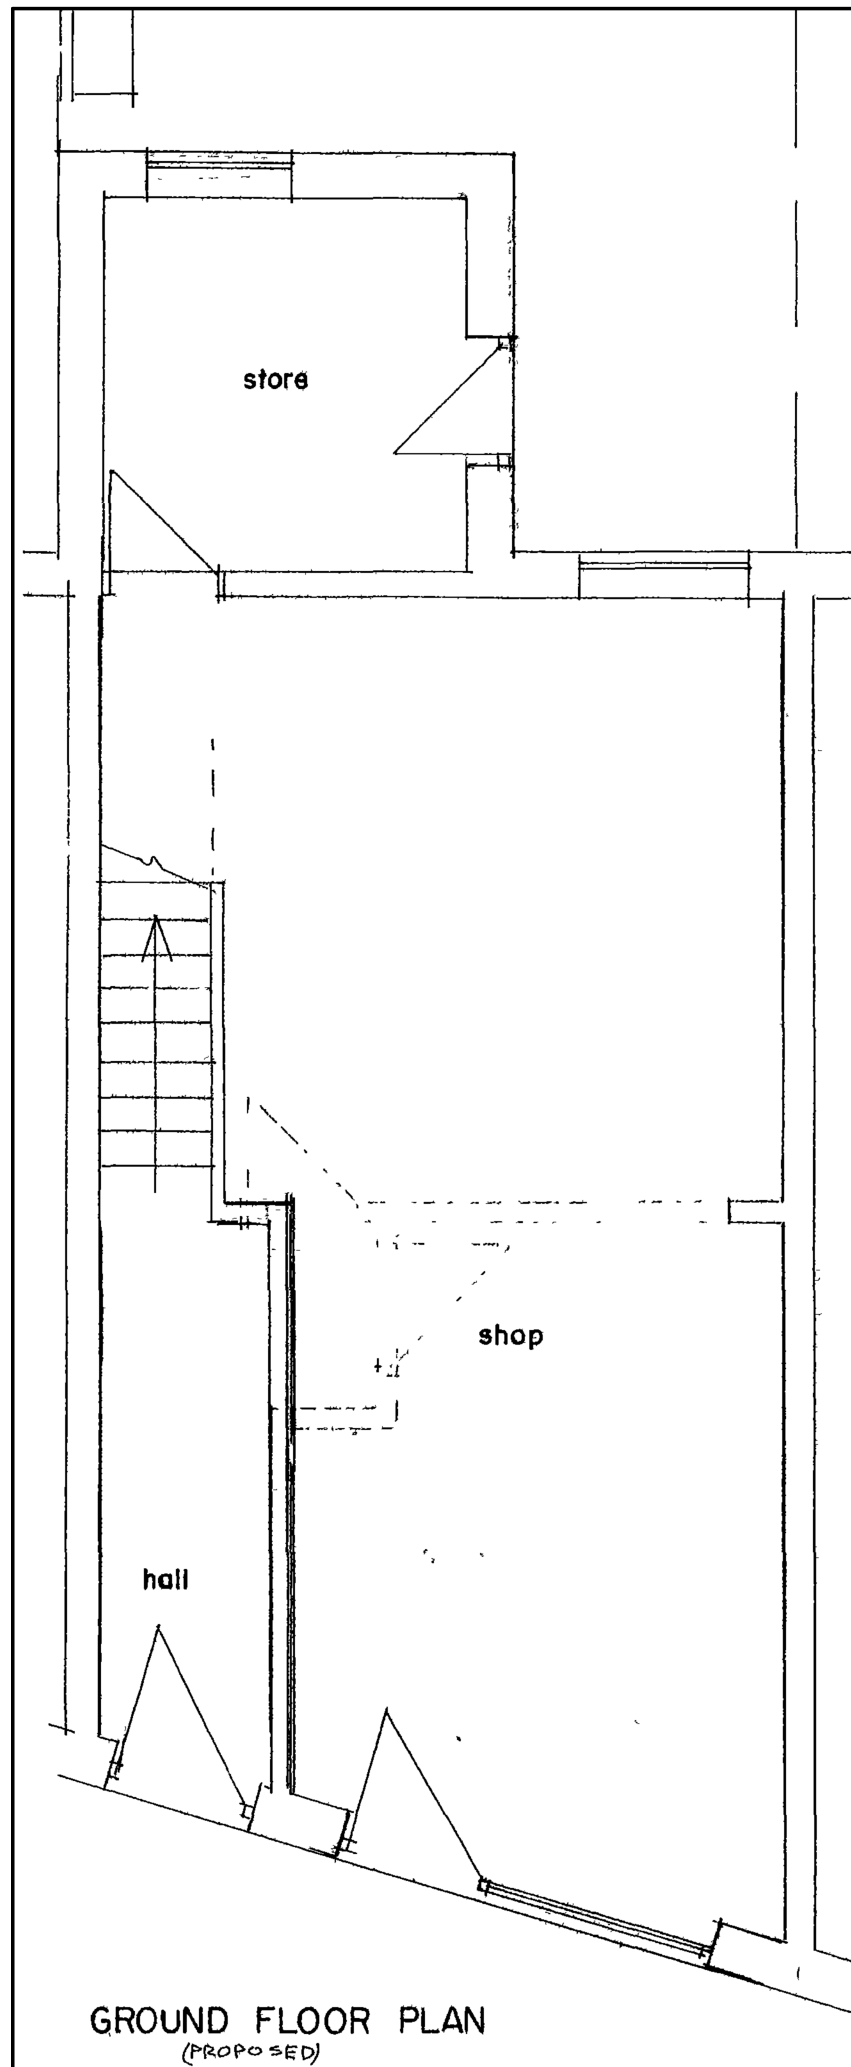
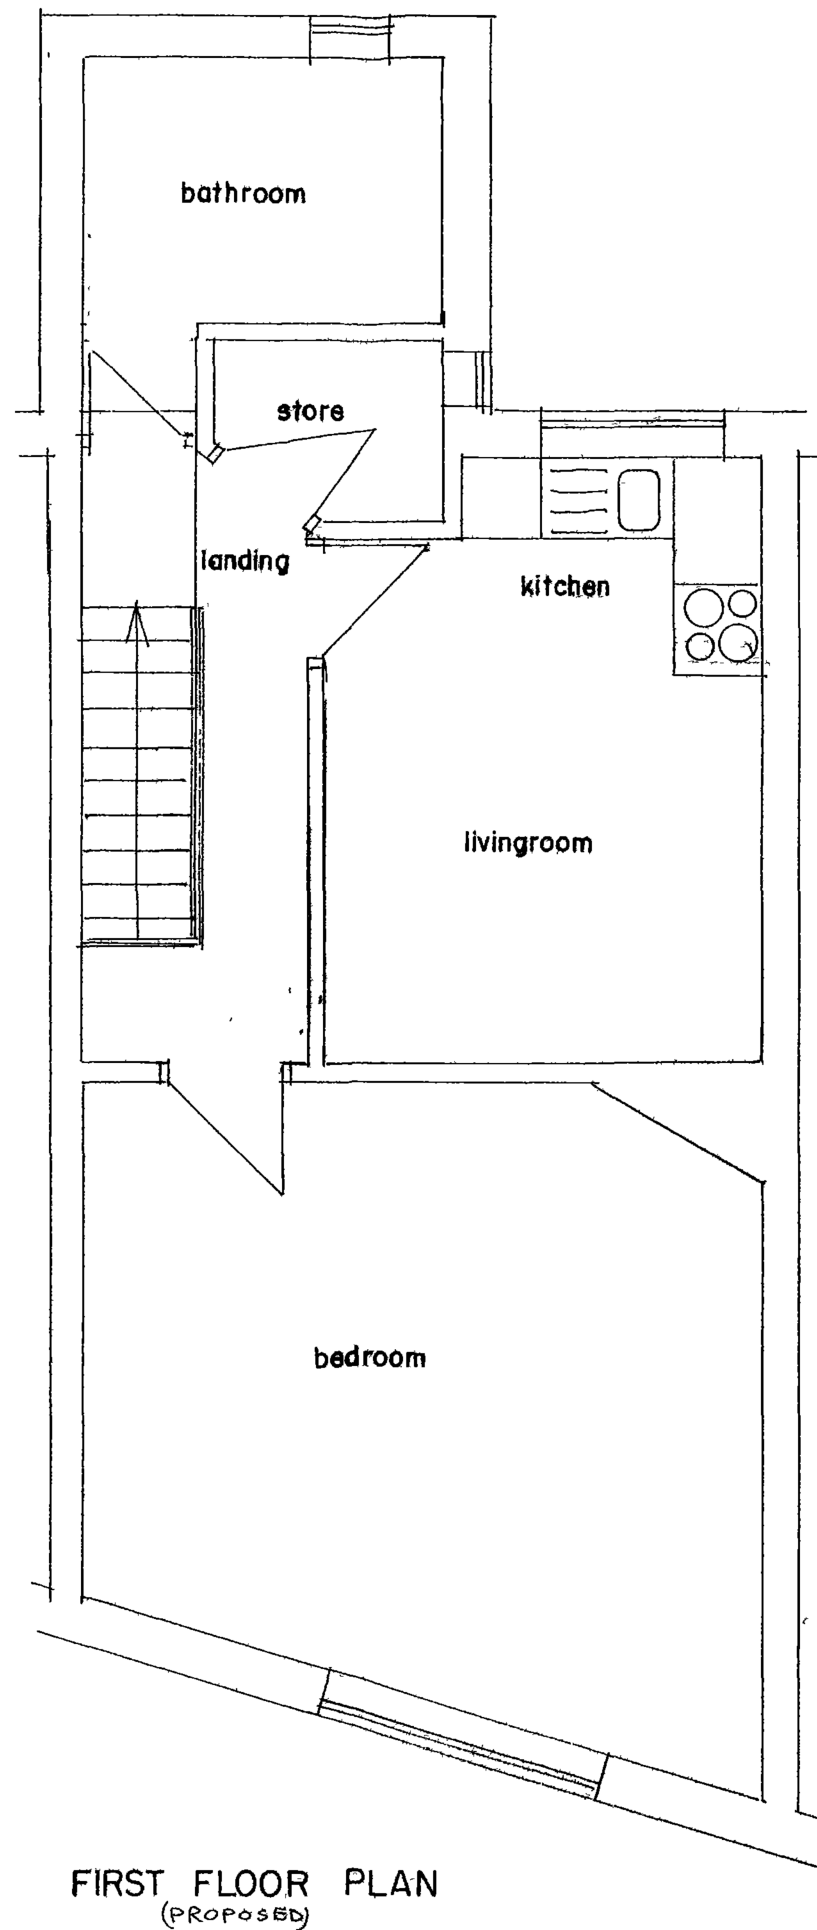
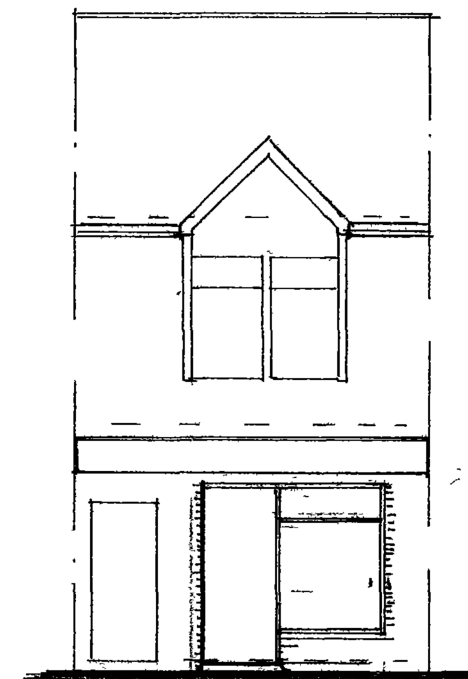


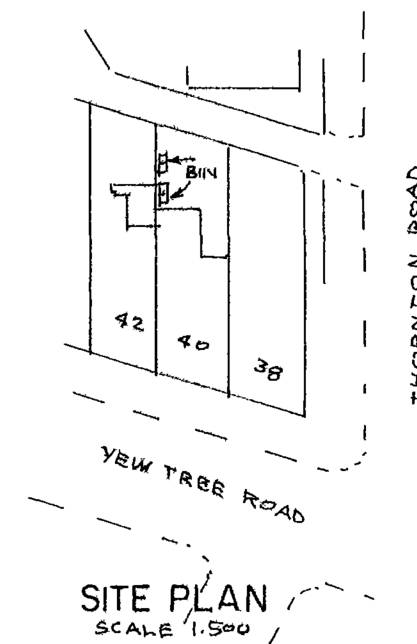

P1 For Planning - Issue 01 11/08/25

Rev Description By Date

**MUSE**  
Architects

42 Yew Tree Road

PROJECT:

Existing Drawing

DRAWING TITLE:

Planning

DRAWING STATUS:

DRAWN: JAB

CHECKED: MM

APPROVED: MM

DATE: 11/08/25

1:100  
SCALE:

180\_17\_005  
DRAWING NUMBER:

P1  
REV:

(A3)