
LEGEND


- DPM
- Interface Sealing Membrane
- VCL
- Waterproofing
- Thermal Line/ Air Tightness
- Compartment Line


Note
Horizontal pre-cast joint shown indicatively
refer to drawing 21350 for further detail

Bottom 3 bricks from FFL to be hand
selected darker bricks from pallets

Sealing between panels to reflect detail as
advised by Speciaslist PCC Sub-Contractor

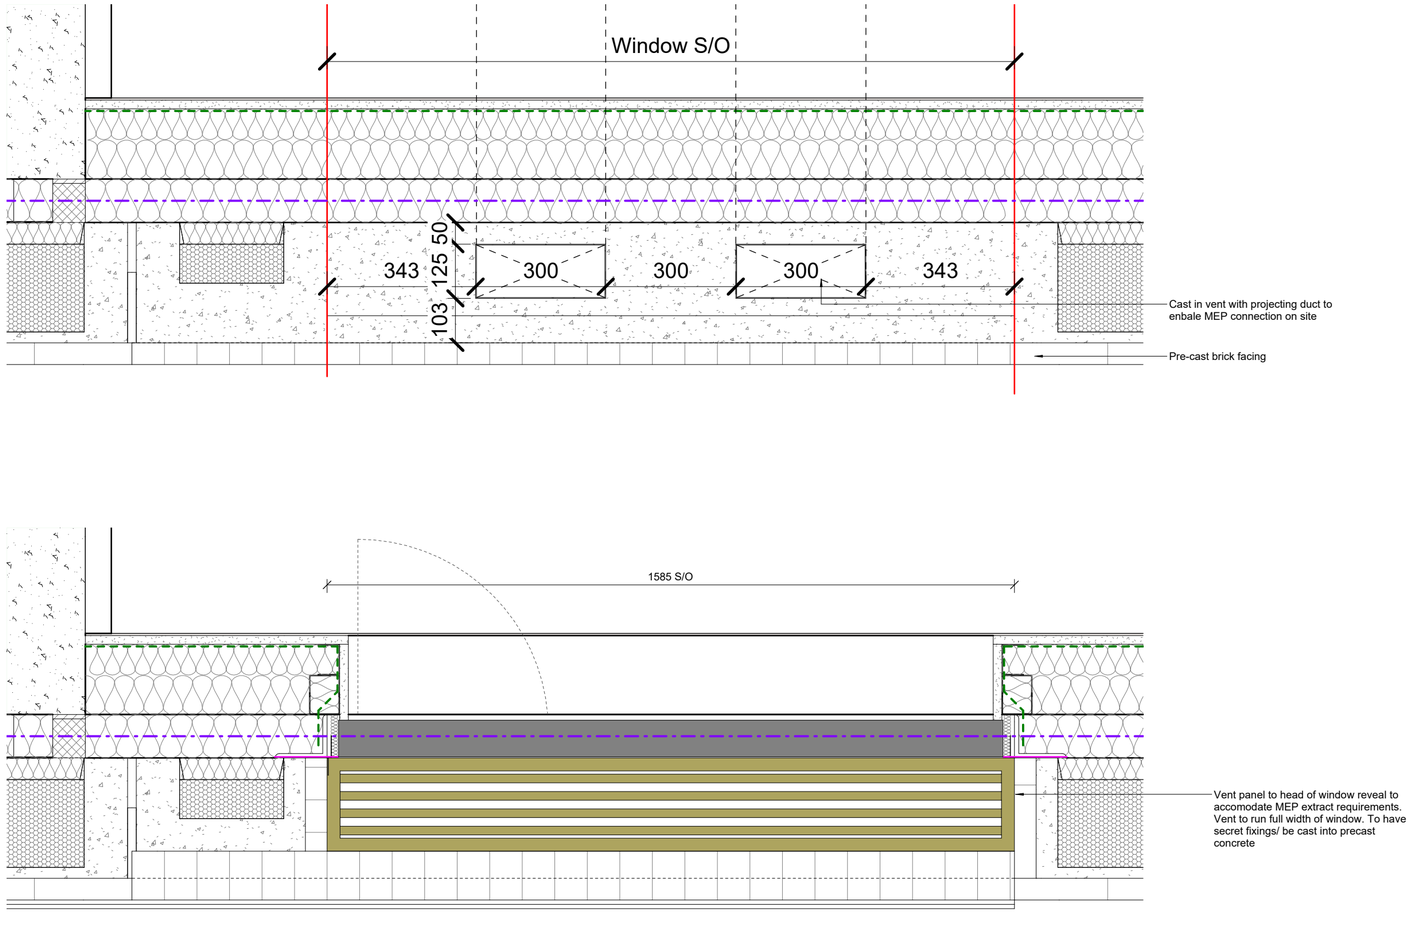

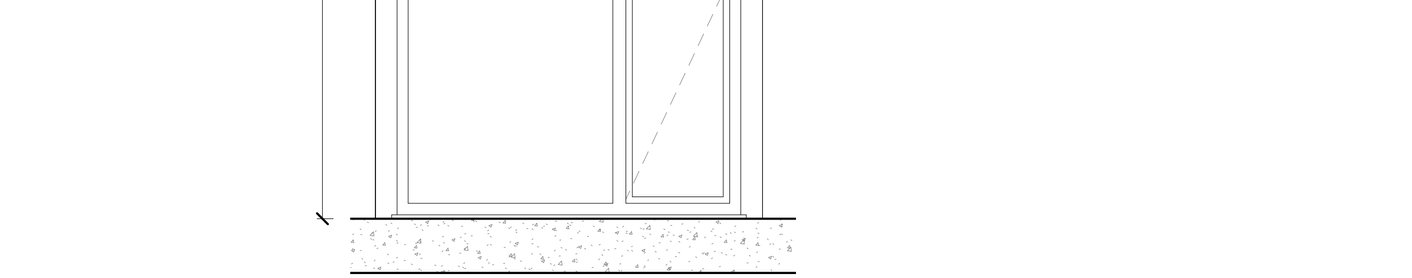

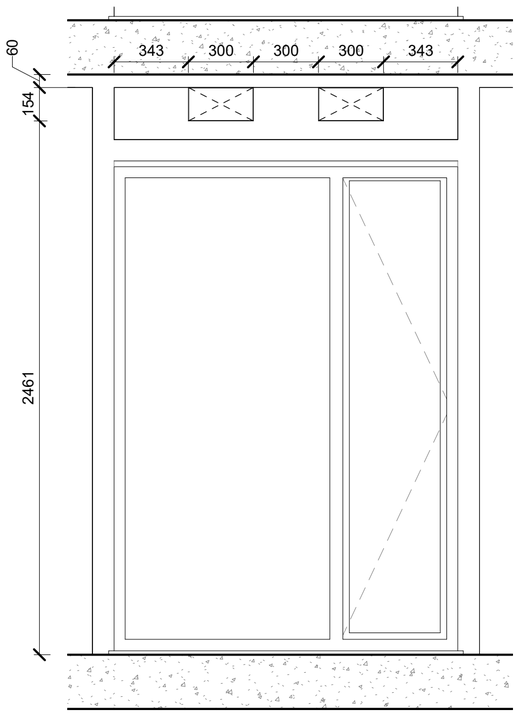

Revision Notes
Drawing issued for Stage 4

A2

© COPYRIGHT
The copyright in this drawing is vested in Sheppard Robson and no license or assignment of any kind has been, or is, granted to any third party whether by provision of copies or originals or otherwise unless agreed in writing.

DO NOT SCALE FROM THIS DRAWING
The contractor shall check and verify all dimensions on site and report any discrepancies in writing to Sheppard Robson before proceeding work

FOR ELECTRONIC DATA ISSUE
Electronic Data / drawings are issued as "read only" and should not be interrogated for measurement. All dimensions and levels should read, only from those values stated in text on the drawing.


NOTES

Drawings are design intent & coordination only, refer to specialist subcontractors packages for full information. All subcontractor to subcontractor interfaces and compatibility remain the responsibility of the main contractor and subcontractors.
All to be read in conjunction with facade engineers specification

All brick returns to be formed with pistol bricks. No mitred bricks joints will be acceptable

REVISIONS

REV.	DATE	AMENDMENT
P01	10/05/2024	DRAFT - Issued for Coordination
P02	24/05/2024	Stage 3 Design Freeze draft issue to support interim costing
P03	05/07/2024	Issued for Stage 3 Submission
P04	16/08/2024	Stage 4 Interim Issue
P05	31/10/2024	WS4 - Drawing Graphics Corrected
P06	24/01/2025	WS4 - BS9991 & MEP Updates
P07	20/02/2025	WS4 Issue

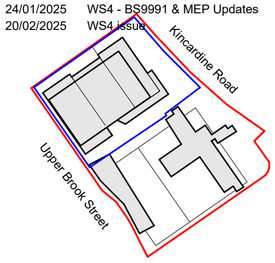

CLIENT
McLaren Property

SHEPPARD ROBSON

77 Parkway Camden Town London NW1 7PU
T: +44 (0)20 7504 1700 E: enquiries@sheppardrobson.co.uk

PROJECT
Upper Brook Street PBSA - McLaren

SCALE@A2	DATE	ORIGINATOR	CHECKED	AUTHORISED
As indicated	**20/02/2025**	**RA**	**MT**	**MT**

DESCRIPTION
Section Detail
Typical Window Head & Sill Detail

STAGE
Stage 4

STATUS	PURPOSE FOR ISSUE	SR NO.
S4	**For Approval**	**6601**

DRAWING NO.	REV.
MAUBS-SRA-XX-XX-DR-AR-21663	**P07**