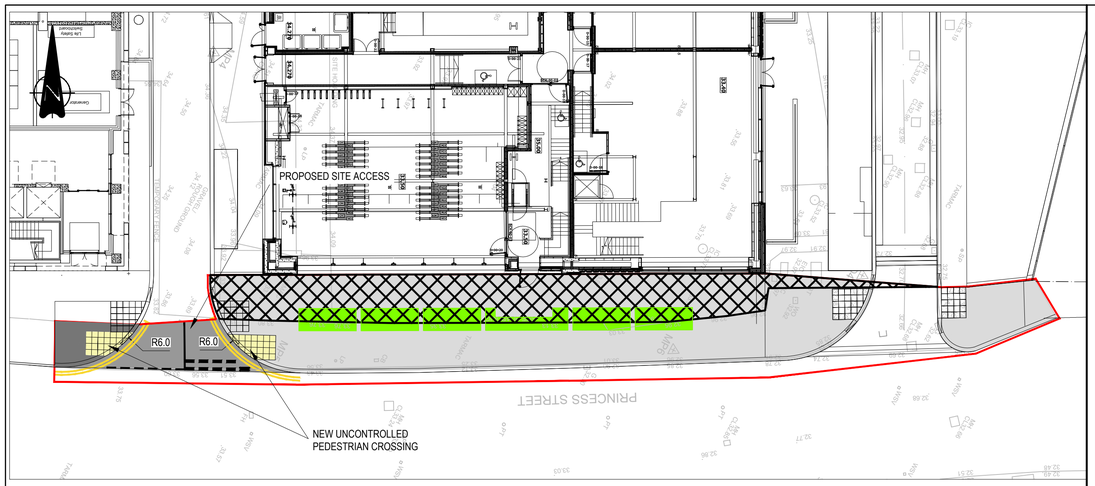

KEY

- SECTION 278 BOUNDARY
- LAND OFFERED FOR DEDICATION AND ADOPTION
- PROPOSED BUFF TACTILE PAVING
- PROPOSED KELLEN CONCRETE PAVING FOOTWAY
- PROPOSED BITUMEN FOOTWAY CONSTRUCTION
- PROPOSED CARRIAGEWAY CONSTRUCTION
- PROPOSED RAISED PLANTER (REFER TO LANDSCAPE ARCHITECT DRAWING: L014-PIE-90-ZZ.00-D-L-000001Landscape GA

GENERAL ARRANGEMENT
SCALE 1:200

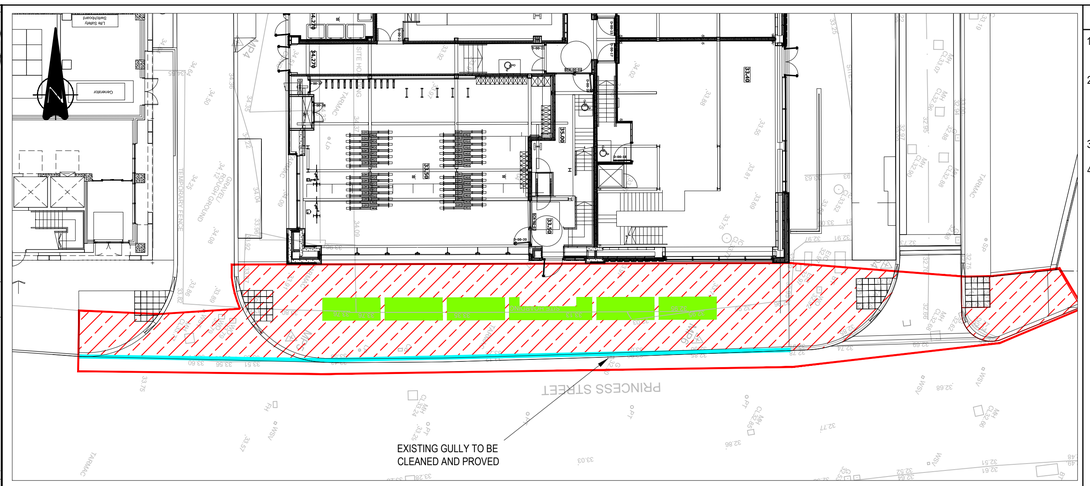

KEY

- EXISTING KERB, FOUNDATION AND BACKING TO BE REMOVED
- EXISTING FOOTWAY TO BE REMOVED TO PROPOSED CONSTRUCTION DEPTHS.
- EXISTING FOOTWAY TO BE REMOVED TO ACCEPT PROPOSED PLANTERS

SITE CLEARANCE
SCALE 1:200

GENERAL NOTES:

1. THIS DRAWING IS TO BE READ IN CONJUNCTION WITH ALL RELEVANT ARCHITECTS AND ENGINEERS DRAWINGS AND SPECIFICATIONS.
2. DO NOT SCALE THIS DRAWING. ANY AMBIGUITIES, OMISSIONS AND ERRORS ON DRAWINGS SHALL BE BROUGHT TO THE ENGINEERS ATTENTION IMMEDIATELY. ALL DIMENSIONS MUST BE CHECKED / VERIFIED ON SITE.
3. ALL DIMENSIONS ARE IN METRES UNLESS NOTED OTHERWISE.
4. FOR GENERAL NOTES REFER TO DRAWING.

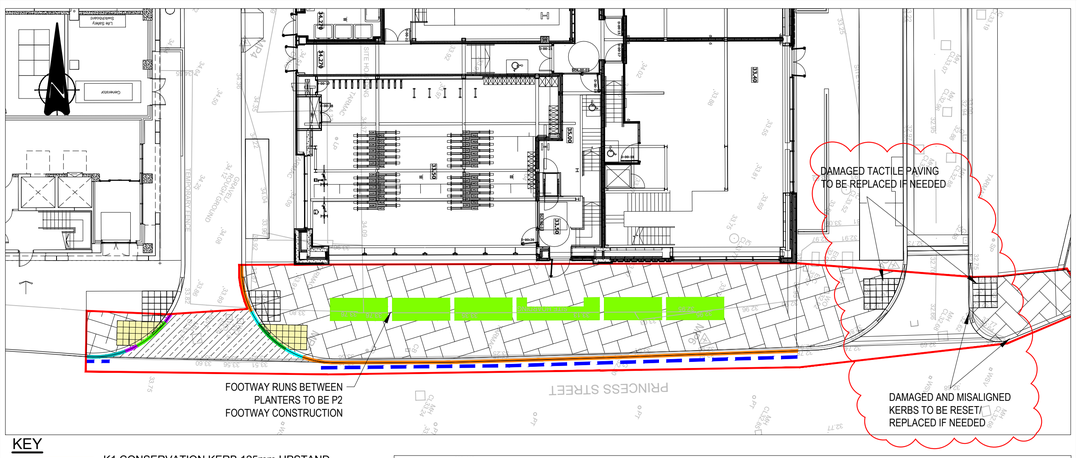

KEY

- K1 CONSERVATION KERB 125mm UPSTAND
- K2 CONSERVATION KERB 0mm UPSTAND
- CONSERVATION KERB LAID AT ANGLE TO TRANSITION FROM 125mm TO 0mm UPSTAND
- K3 PRE-CAST CONCRETE KERB 125mm UPSTAND
- K4 BULL NOSE DROPPED KERB 0-6mm FACE
- K5 TRANSITION KERB
- KERB EDGE RE-INSTATEMENT-300mm WIDE 40mm SMA 10 SURF 40/60 PSV60 CONCRETE BED FOR KERBING TO BE EXTENDED
- PROPOSED TACTILE PAVING- BUFF TACTILE PAVING SLAB (400 x 400 x 65) 35mm COMPACTED SAND BED 200mm TYPE 1 SUB-BASE
- CARRIAGEWAY CONSTRUCTION 40MM HOT ROLLED ASPHALT WITH 10MM AGGREGATE SURFACE COURSE (CLAUSE 911) (SC1) 60MM DENSE ASPHALT CONCRETE WITH 20MM AGGREGATE BINDER COURSE (CLAUSE 929) (BC1) 180MM DENSE ASPHALT CONCRETE WITH 40MM AGGREGATE BASE COURSE (CLAUSE 929) (B1) 150MM GRANULAR TYPE 1 SUB-BASE TO CLAUSE 803 (SB1) 350MM GRANULAR 6F1 CAPPING LAYER TO CLAUSE 613 (CL1)
- P1 PAVEMENT CONSTRUCTION 20MM AC 6 DENSE SURFACE COURSE TO CLAUSE 1105 (SC1) 40MM THICK 20MM DBM BINDER COURSE TO CLAUSE 906 (BC1) 100MM GRANULAR TYPE 1 SUB-BASE TO CLAUSE 803 (SB1)
- P2 FOOTWAY CONSTRUCTION 80mm KELLEN PAVERS BRECCIA/MAGMA 300mmx100mm (LAID TO LANDSCAPE ARCHITECTS DETAILS) 6mm JOINTS STEINTEC TUFFPOT OR SIMILAR APPROVED 30mm BEDDING-STEINTEC TUFFBED OR SIMILAR APPROVED 130mm CBM3 CONCRETE ROADBASE 270mm TYPE 1 GRANULAR SUB-BASE TO CLAUSE 803 TUFFBOND PRIMER TO BE APPLIED TO PAVING

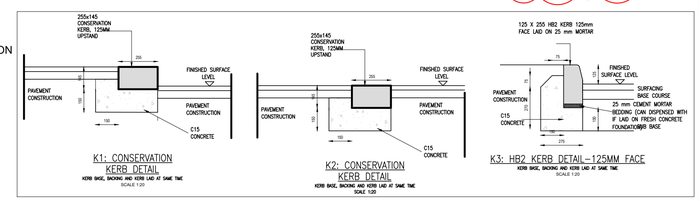

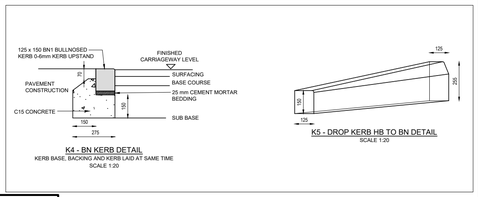

CONSTRUCTION AND KERBING
SCALE 1:200

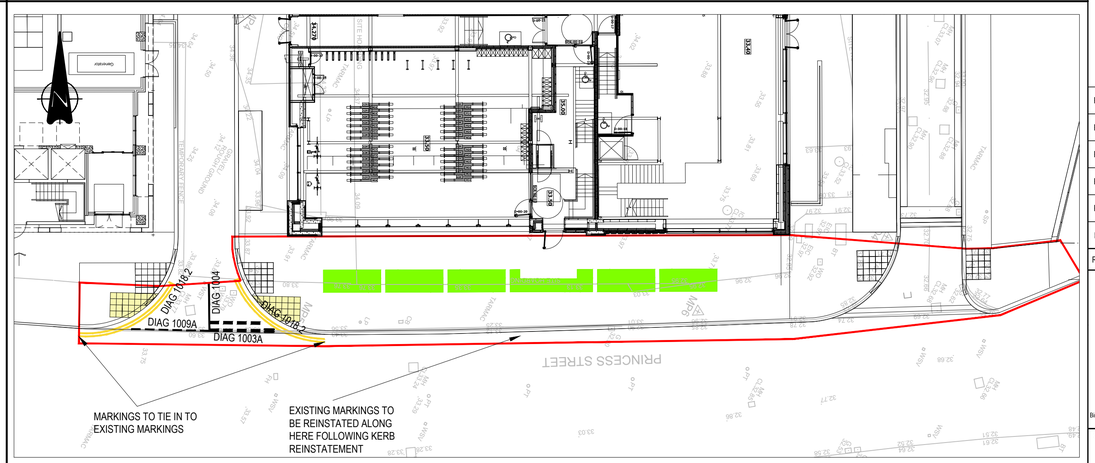

REFER TO "TRAFFIC SIGN REGULATIONS AND GENERAL DIRECTIONS 2016" FOR DIAG NUMBERS

PROPOSED ROAD MARKINGS AND SIGNAGE
SCALE 1:200

1:1 0 10 20 30 40 50 60 70 80 90 100

Rev:	Description:	Date:	By:	Chkd:
P06	RAISED PLANTERS REPLACED LANDSCAPING AREA	05/12/24	KS	HS
P05	FOOTWAY SURFACE FINISHED UPDATED	11/09/24	HS	HS
P04	PLANTING AREA UPDATED	10/09/24	HS	HS
P03	NOTES ADDED AS A RESULT OF THE STAGE 2 RSA	13/12/23	HS	HS
P02	STATUS UPDATED, UPDATED FOLLOWING INITIAL DISCUSSION WITH MCC HIGHWAYS	26/05/23	HS	HS
P01	ISSUED FOR APPROVAL	25/04/23	KS	HS

Curtins
Merchant Exchange, 17-19 Whitworth Street West, Manchester, M1 5WG
0161 236 2394
manchester@curtains.com
www.curtins.com
Civils & Structures • Transport Planning • Environmental • Infrastructure • Geotechnical • Conservation & Heritage • Principal Designer
Birmingham • Bristol • Cambridge • Cardiff • Douglas • Dublin • Edinburgh • Glasgow • Kendal • Leeds • Liverpool • London • Manchester • Nottingham

Status: SUITABLE FOR INTERNAL REVIEW / COMMENT — S3

Client:

Project: CIRCLE SQUARE BUILDING 3

Drg Title:

PRINCESS STREET SECTION 278 DETAILED DESIGN

Drawn By	Designed By	Checked By
KS	KS	HS
	Date: 25/04/23	Scales @ A1: AS SHOWN

Project No - Originator - Function - Spatial - Form - Discipline - Number: 080355 - CUR - XX - XX - D - C - 92001

Revision: P06

\\ma-fs-1\Projects\080001 - 081000\080355 - Circle Square Building 3\04-Production\4A-Models-Drawings\C-CAD\90\