



- Foundations to engineers specification.
- All samples to be submitted for client approval.
- Specification of all concrete elements to comply with Structural Engineer's performance specification.
- Subject to approval of manufacturers drawings, all measurements to be checked on site prior to ordering and fabrication.

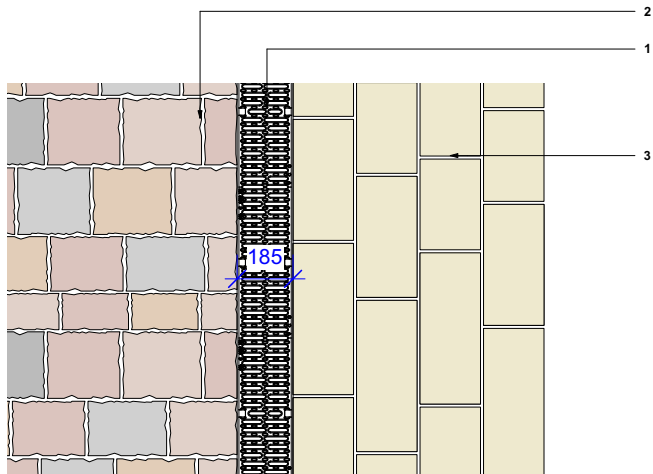


1 D1 Drainage Channel - Plan
Scale: 1:25

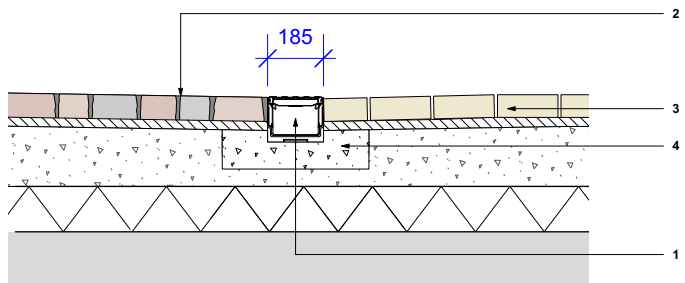


2 D1 Drainage Channel - Section
Scale: 1:25

- 1 - Drainage Channel - D1**
Product Grating: ACO multidrain
Material: Cast Iron
Colour: Black
Grating: Heelguard Slotted Iron Grating.
Size: 185mm (W) x (D) to engineers specification. Engineer to confirm depths and falls.
Loading Class: D400.
Manufacture: ACO or equal approved
[Refer to NBS Clause Q10/180](#)
- 2 - New Granite/Sandstone Setts - ST17**
Refer to detail on drawing 2913.4-PLA-XX-XX-DR-L-5000
[Refer to NBS Clause Q25/333](#)
- 3 - Proposed Sandstone Flag Paving - ST20**
Refer to detail on drawing 2913.4-PLA-XX-XX-DR-L-5000
[Refer to NBS Clause Q25/331](#)
- 4 - Concrete Haunch**
To Engineer's specification

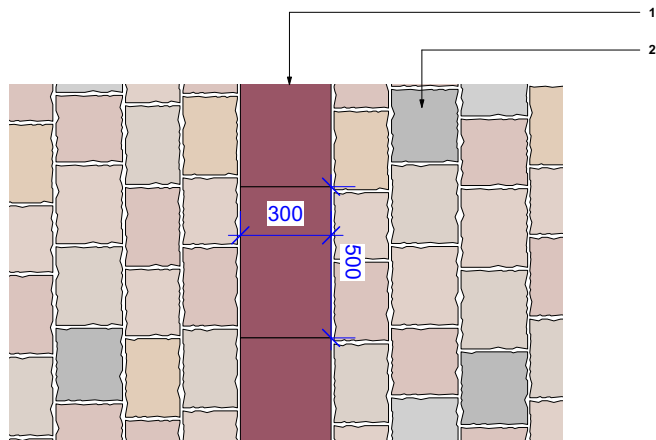


3 ET13 Proposed Natural Stone Kerb Edge - Plan
Scale: 1:25

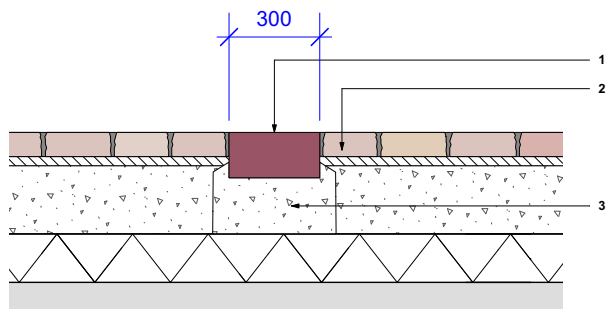


4 ET13 Proposed Natural Stone Kerb Edge - Section
Scale: 1:25

- 1 - Proposed Natural Stone Flush Kerb Channel - ET13**
Product: Granite
Colour: Rosa Porrino
Size: 500mm (L) x 300mm (W) 150mm (D)
Depth: TBC by engineer
Finish: Flamed top, sawn bottom and sides
Supplier: Hardscape or similar and approved
[Refer to NBS Clause Q10/113](#)
- 2 - New Granite/Sandstone Setts - ST17**
Refer to detail drawing 2913.4-PLA-XX-XX-DR-L-5000
[Refer to NBS Clause Q25/333](#)
- 3 - Concrete Haunching**
Concrete haunching to support kerb.
To Engineer's design and specification.

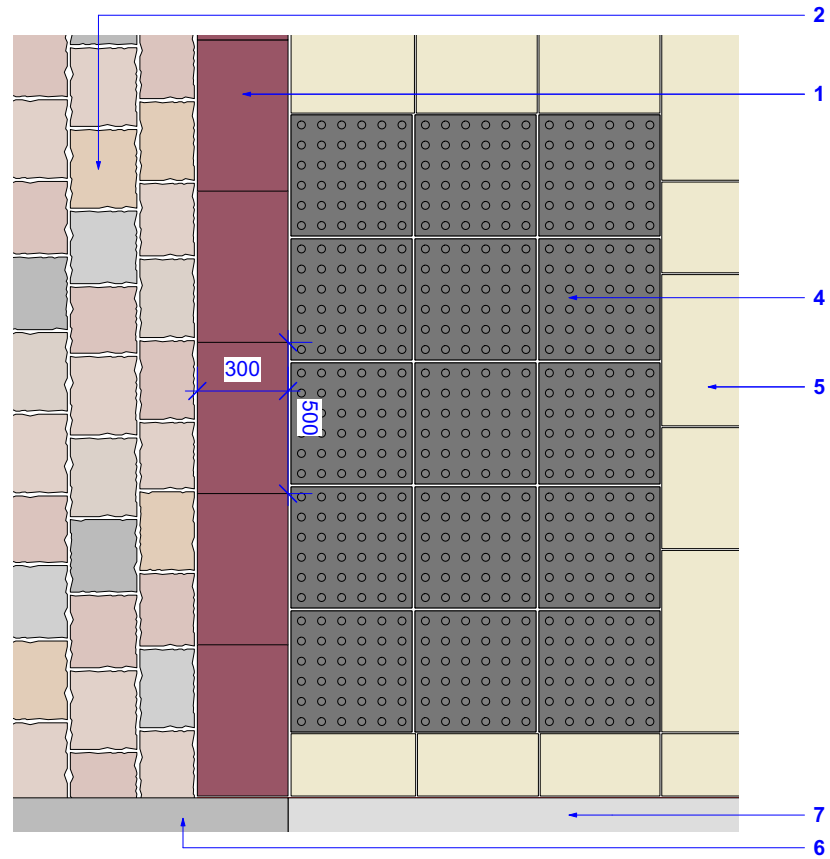


5 ET13 Proposed Kerb Edge to Tactile - Plan
Scale: 1:25

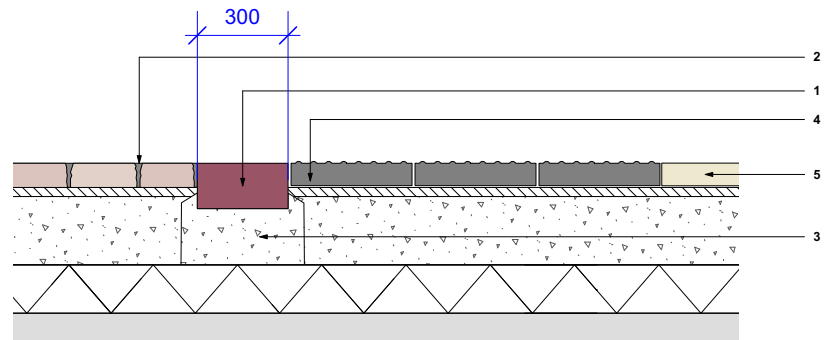

6 ET13 Proposed Kerb Edge to Tactile - Section
Scale: 1:25

- 1 - Proposed Flush Kerb Channel - ET13**
Refer to drawing 3 & 4 on this sheet
[Refer to NBS Clause Q10/113](#)
- 2 - New Granite/Sandstone Setts - ST17**
Refer to detail on drawing 2913.4-PLA-XX-XX-DR-L-5000
[Refer to NBS Clause Q25/333](#)
- 3 - Concrete Haunching**
Concrete haunching to support kerb.
To Engineer's design and specification.
- 4 - Tactile Blister Flag Paving - ST21**
Refer to detail on drawing 2913.4-PLA-XX-XX-DR-L-5000.
[Refer to NBS Clause Q25/320](#)
- 5- Existing Yorkstone Flag Paving**
Retained
- 6 - Proposed Flush Kerb Edge - ET12A**
Product: Conservation X Centre Stone to match existing
Colour: Silver-Grey to match existing
Size: 915mm (L) x 145mm (W) 145m (D)
Depth TBC by engineer
Finish: Textured
Supplier: Marshalls or similar and approved
[Refer to NBS Clause Q10/112A](#)
- 7 - Proposed Kerbe Edge - ET12B**
Product: Conservation Kerb to match existing
Colour: Silver-Grey to match existing
Size: 915mm (L) x 145mm (W) 255mm (D)
Depth TBC by engineer
Finish: Textured
Supplier: Marshalls or similar and approved
[Refer to NBS Clause Q10/112A](#)

- NOTES:**
1. Do not scale from this drawing.
 2. Always work to noted dimensions.
 3. All dimensions are in millimetres unless otherwise stated.
 4. All setting out, levels and dimensions to be agreed on site.
 5. The dimensions of all materials must be checked on site before being laid out.
 6. This drawing must be read with the relevant specification clauses and detail drawings.
 7. Order of construction and setting out to be agreed on site.

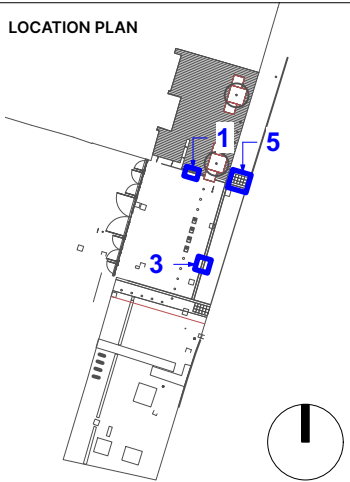

P03	08/09/2025	Planning Issue	AM	AM
P02	14/08/25	Tender	JD	AM
P01	01/08/25	Stage 4 Issue	LT	AM
Revision	Date	Description	Drawn	Apprvd.
PLANIT				
Manchester London Liverpool Leeds Standish				
Manchester 2 Back Grafton Street, Altrincham, Cheshire, WA14 1DY				
W: planit-ie.com E: info@planit-ie.com T: 0161 928 9281				
Client	Science Museum Group			
Project	Science Industry Museum - Lower Byrom Street Gateway			
Drg Title	Hardworks Details - Edgings/Interface Sheet 1 of 2			
Created on xx-xx-xx	Created by LT	Approved by AM		
Scale 1:25	Size A3	Workstage Stage 4		
Drg No. 2913.4-PLA-XX-XX-DR-L-5001	Suitability D2	Revision P03		