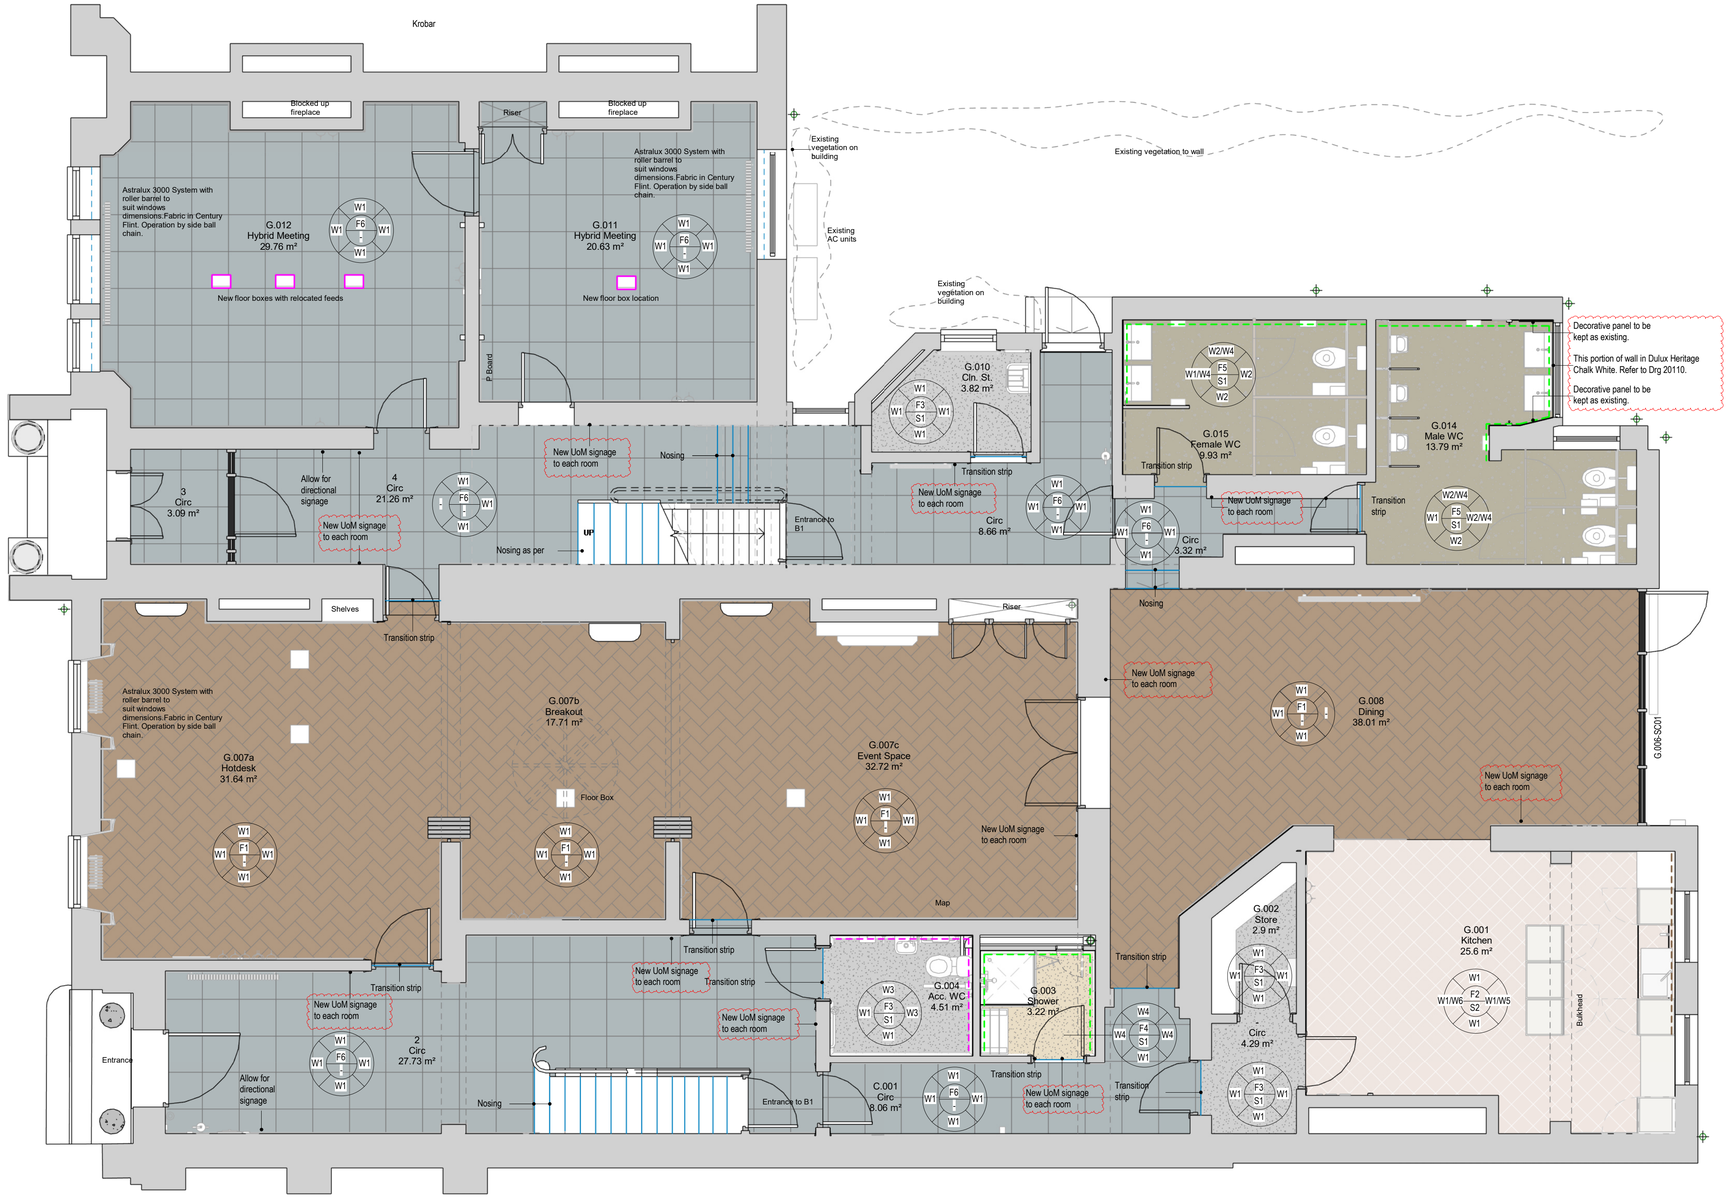


L0 Finishes as Proposed

1 : 50 @ A1

Floor Finishes

- F1 Vinyl Plank
  Amtico Noble Oak SS5W3030
  Large Parquet
  LRV 29%
- F2 Vinyl Tile
  Amtico Spacia Amalfi SS5S2609
- F3 Vinyl
  Forbo Safestep R11
  Slate Grey 174752
- F4 Vinyl
  Forbo Safestep
  Aqua Mortar 180316
- F5 Vinyl
  Forbo Surestep Original
  171772 Cement
- F6 Carpet Tiles
  Forbo Tessera
  Inline 878 Steam

Walls

- W1 Emulsion Paint
  Dulux Heritage Chalk White
- W2 Emulsion Paint
  Dulux Heritage Ravens Flight
- W3 Hygienic Wall Cladding
  Altro Whiterock Satin Opera
- W4 Tiles
  Johnson Tiles Chroma Arctic Gloss
  300x100mm with black grout
- W5 Splashback tiles
  Johnson Tiles Savoy Luna Geometric
- W6 Tiles
  Johnson tiles Harbour Seaspray Rock structure

Skirting


- S1 Coving
  Gradus CF38 Cove Former
- S2 Torus MDF skirting board painted white

Nosing
Gradus RXT781
Channel & Interior : Snowdrift

Note: Allow for new levelling ply prior to installing carpet

NOTES

1. Do not scale from this drawing.
2. All measurements are in millimetres unless stated otherwise.
3. This drawing is to be read in conjunction with the specification and all relevant Architectural, Electrical, Mechanical and Structural drawings.
4. (c) University of Manchester this drawing must not be reproduced without permission.
5. Directorate of Estates and Facilities to be notified of any discrepancies.

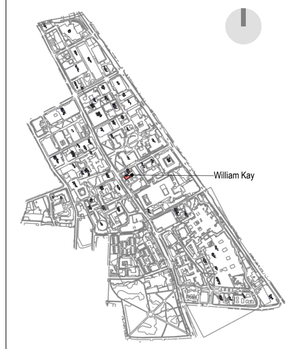

0 1m 2m 4m

1:50 @ A1

Plans shown as indicative. Survey required.

Rev	Description	Date	By	Auth
T3	Finished updated upon client approval.	02-07-25	JL	JL
T2	Finishes in abeyance. Room and directional signage added.	27-06-25	JL	JL
T1	Issue for Stage 4.	11-04-25	JL	JL

MANCHESTER 1824
The University of Manchester
Directorate of Estates and Facilities
Beyer Building
The University of Manchester
Oxford Road
Manchester
M13 9PL

HALLIDAY MEECHAM ARCHITECTS
Halliday Meecham Architects Limited
111 Piccadilly Manchester M1 2HY
+44 (0)161 661 5566
4 Devonshire Street London W1W 5DT
+44 (0)203 440 3173
hma@hallidaymeecham.com
www.hallidaymeecham.com

Drawing Status: STAGE 4

Project: William Kay House - 5807

Building Name: William Kay House
Building No.: 016AA

Site Name: William Kay House

Sub Site Name: Oxford Road

Drawing Title: William Kay L0 Finishes as Proposed

PM	Drawn	Checked	Authorised
CP	JL	JL	HMA

Scale @A1	Date	Date	Date
1:50	11-04-25	11-04-25	11-04-25

Drawing Number: 5807-HMA-WK-ZZ-DR-A-43001
Revision: T3

Original Drawing Paper Size 841mm x 594mm

03/07/2025 10:34:09
C:\Users\jleel\Documents\5668-HMA-MK-ZZ-M3-A-00001_P01 - William Kay_jleel(PVY4.rvt