


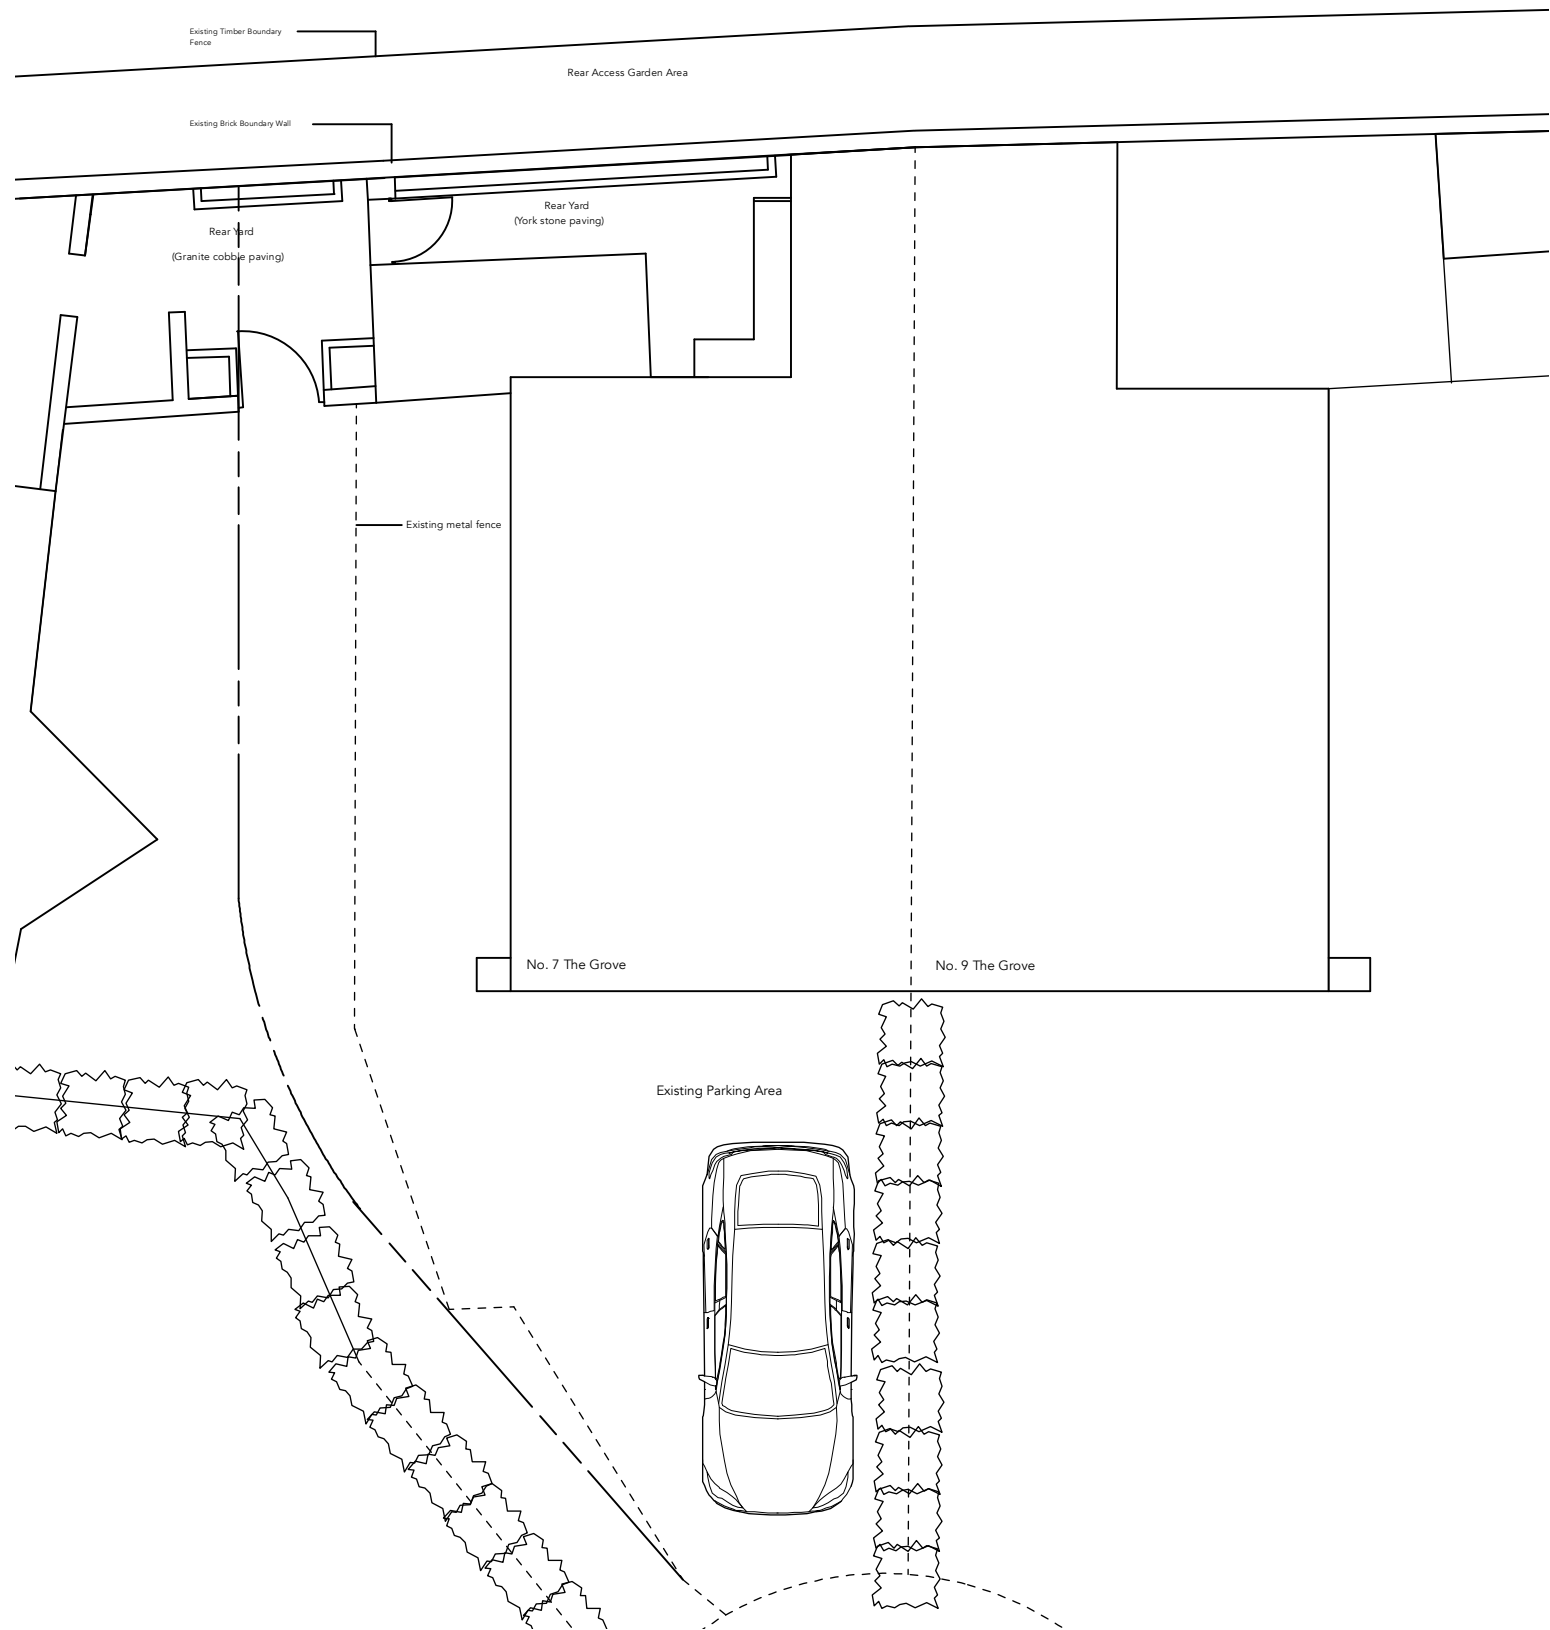

rev	description	Date	By
A	Red line to site location plan amended	09/10/25	SPL

Date:
September 2025


Drawing No:
25163/E/01-A

Project:
7 The Grove
Manchester M20 2RG
Drawing:

Existing Plan &
Site Location Plan

SCALE 1:100

leighton
architects
21 chandos Road
Manchester M21 0ss
Tel/ 07747111159
www.leightonarchitects.com

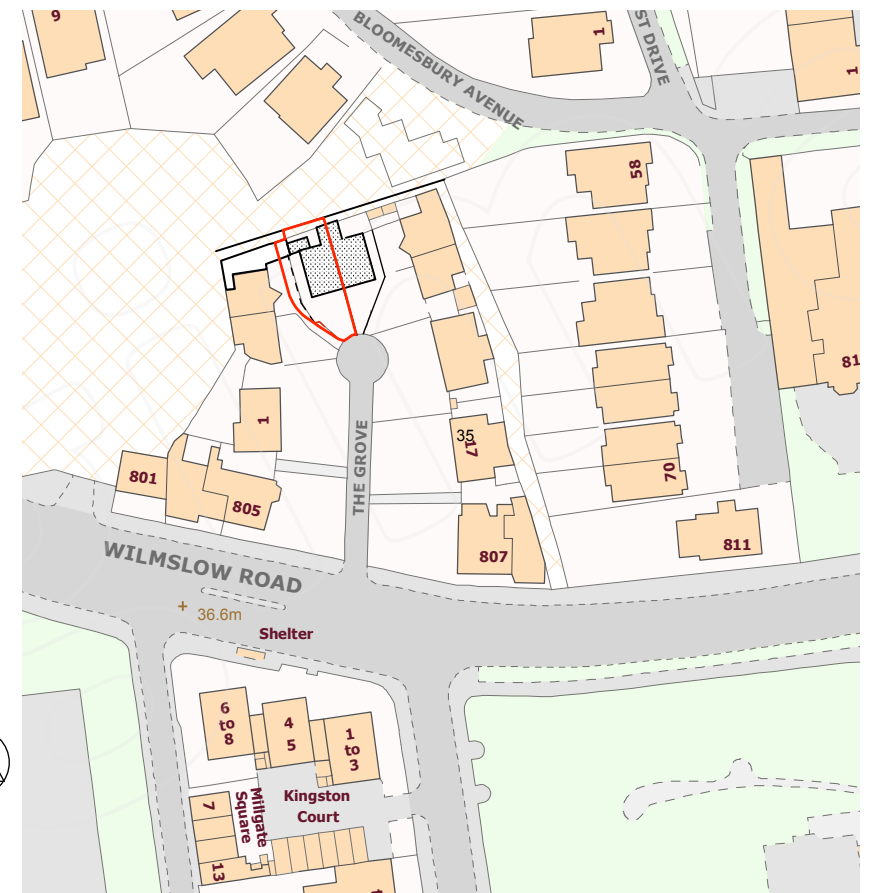

Site Location Plan Scale 1:1250