



C6 SPECTRUM
BUSINESS ESTATE
ANTHONY'S WAY,
ROCHESTER, KENT
ME2 4NP

PRO. DATE	11/09/2023
DESIGN BY	DR
CHECKED BY	JD

PROJECT NAME

DOWNLEY DRIVE

SHEET NAME


FRAMING
LAYOUT

SHEET SIZE


ANSI B
279 X 432

SHEET NUMBER

S.01

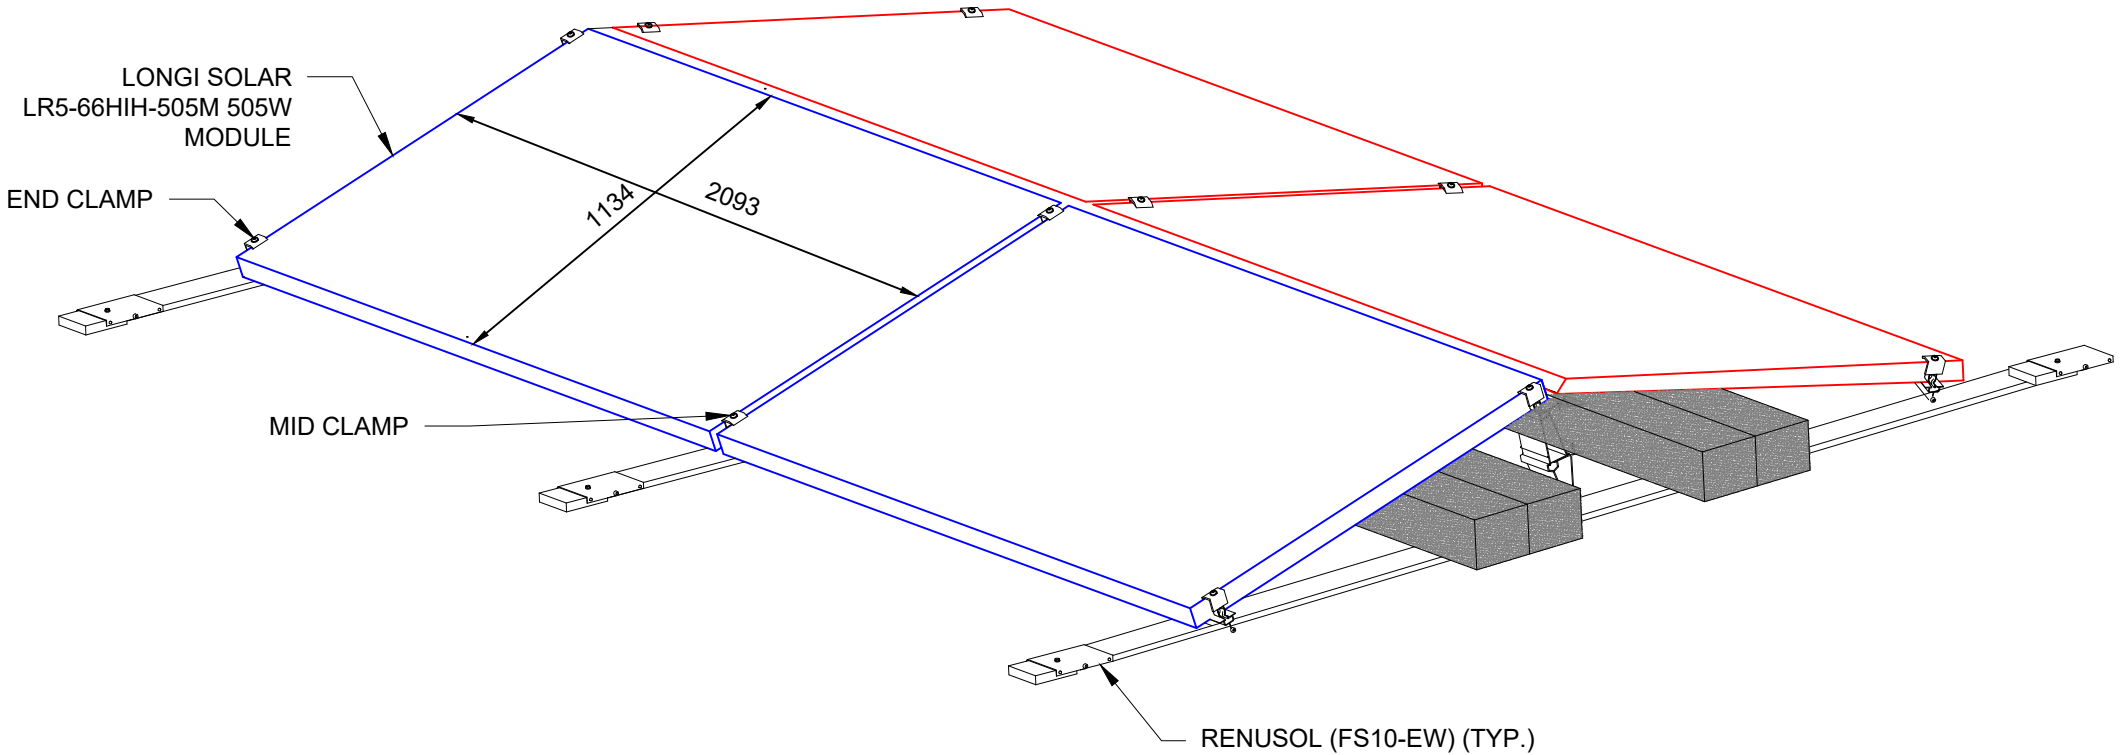

1 ISOMETRIC VIEW
SCALE:- NTS

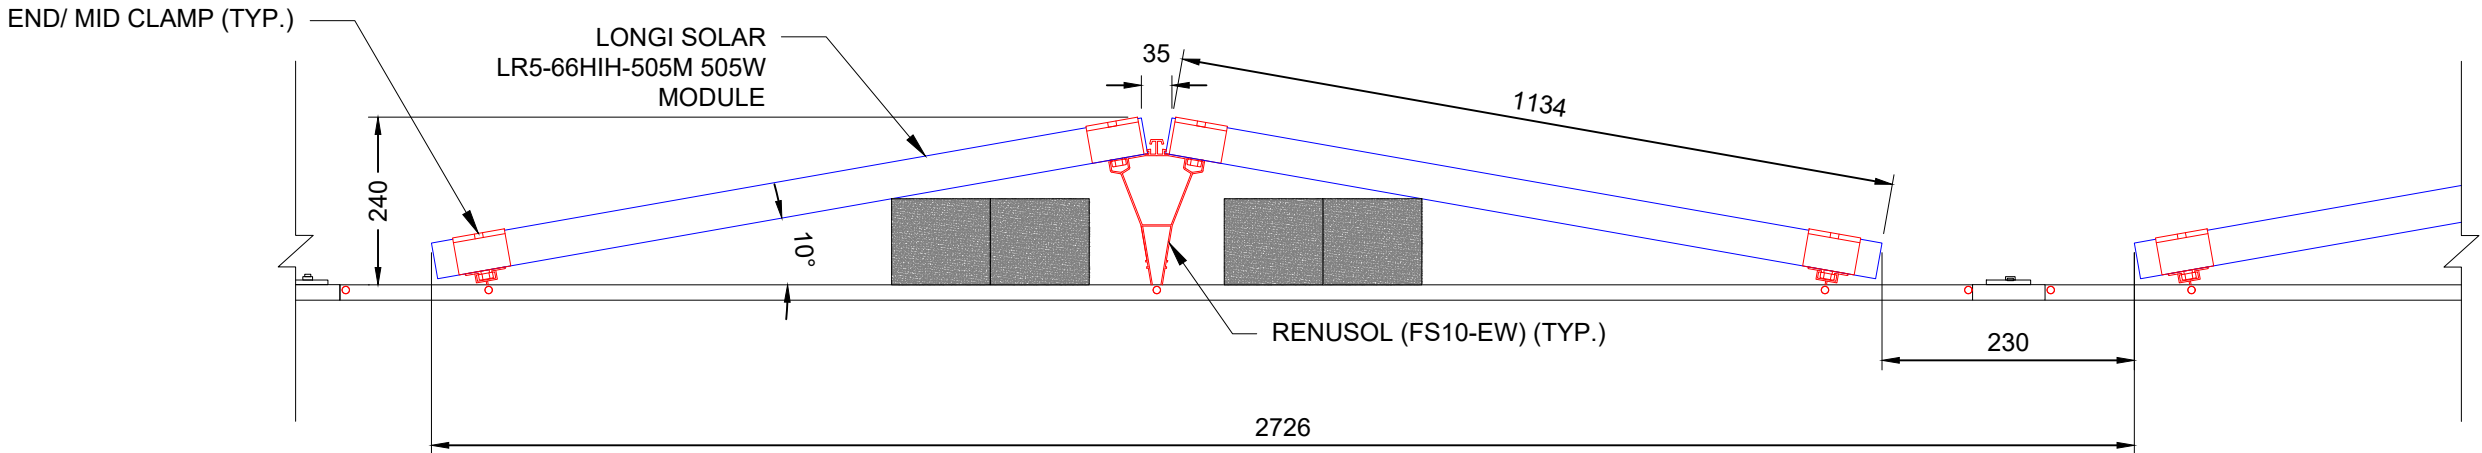

1 STRING PLAN
SCALE:- NTS