




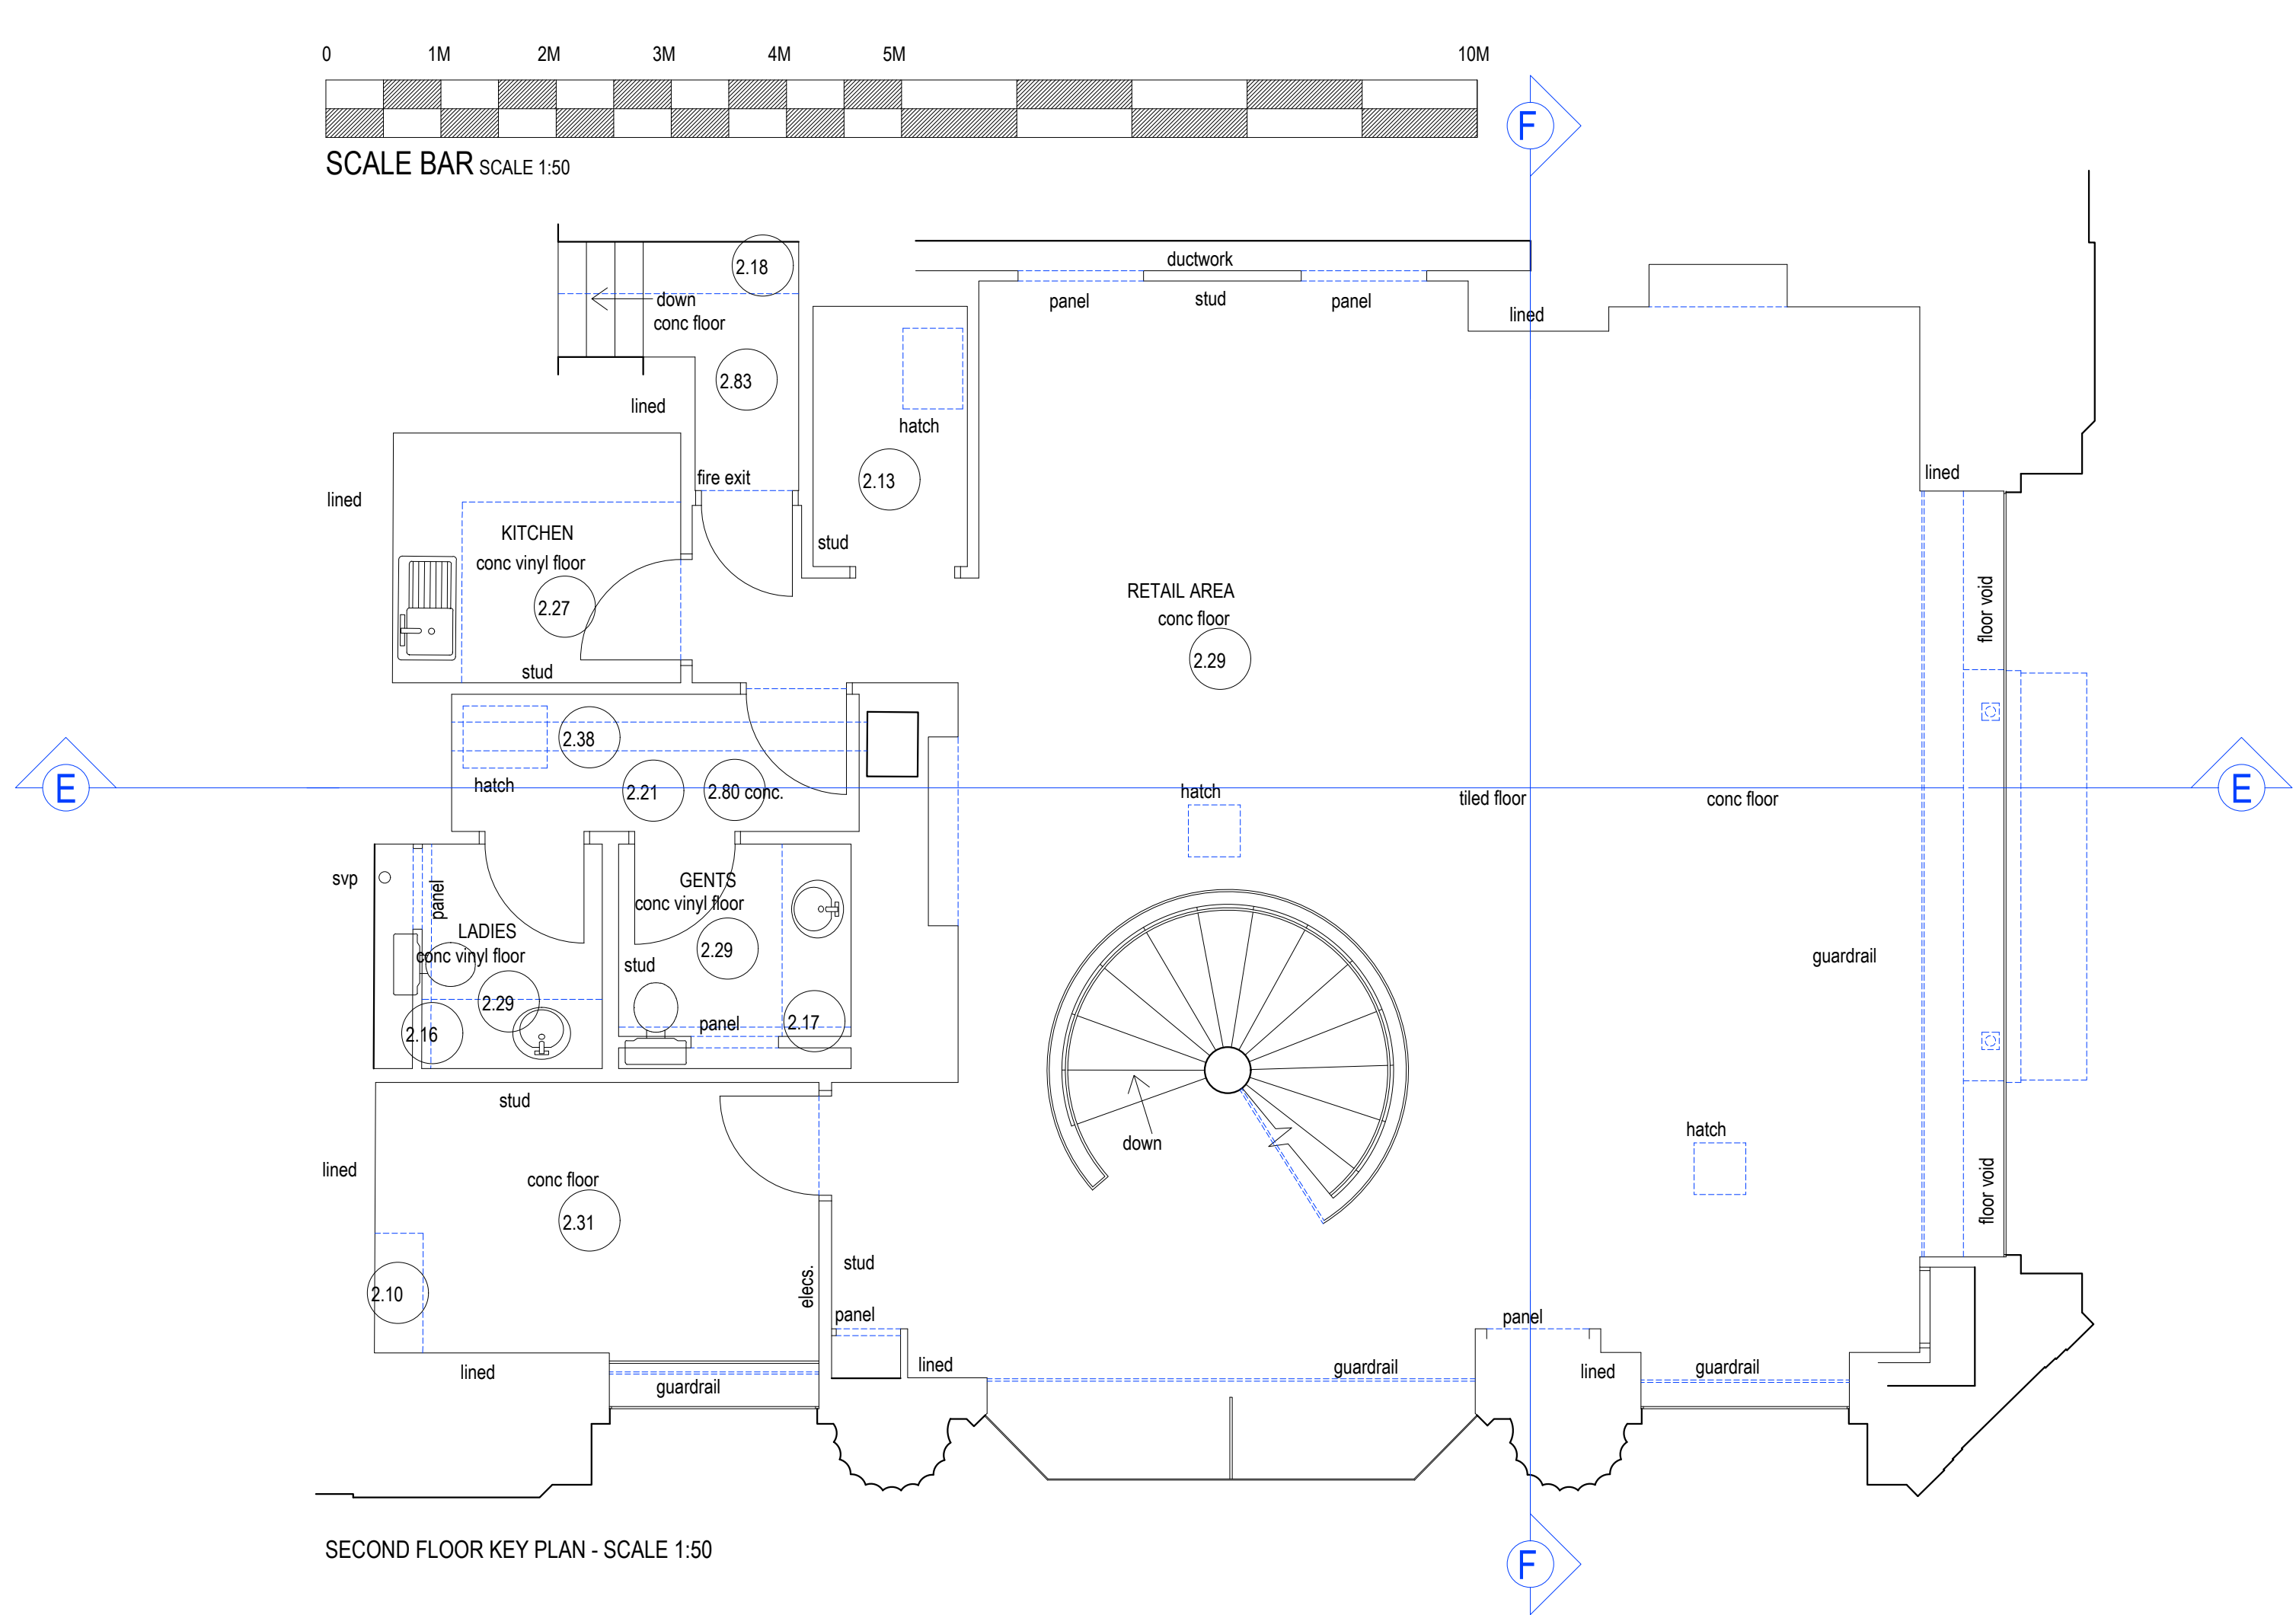

SECOND FLOOR KEY PLAN - SCALE 1:50

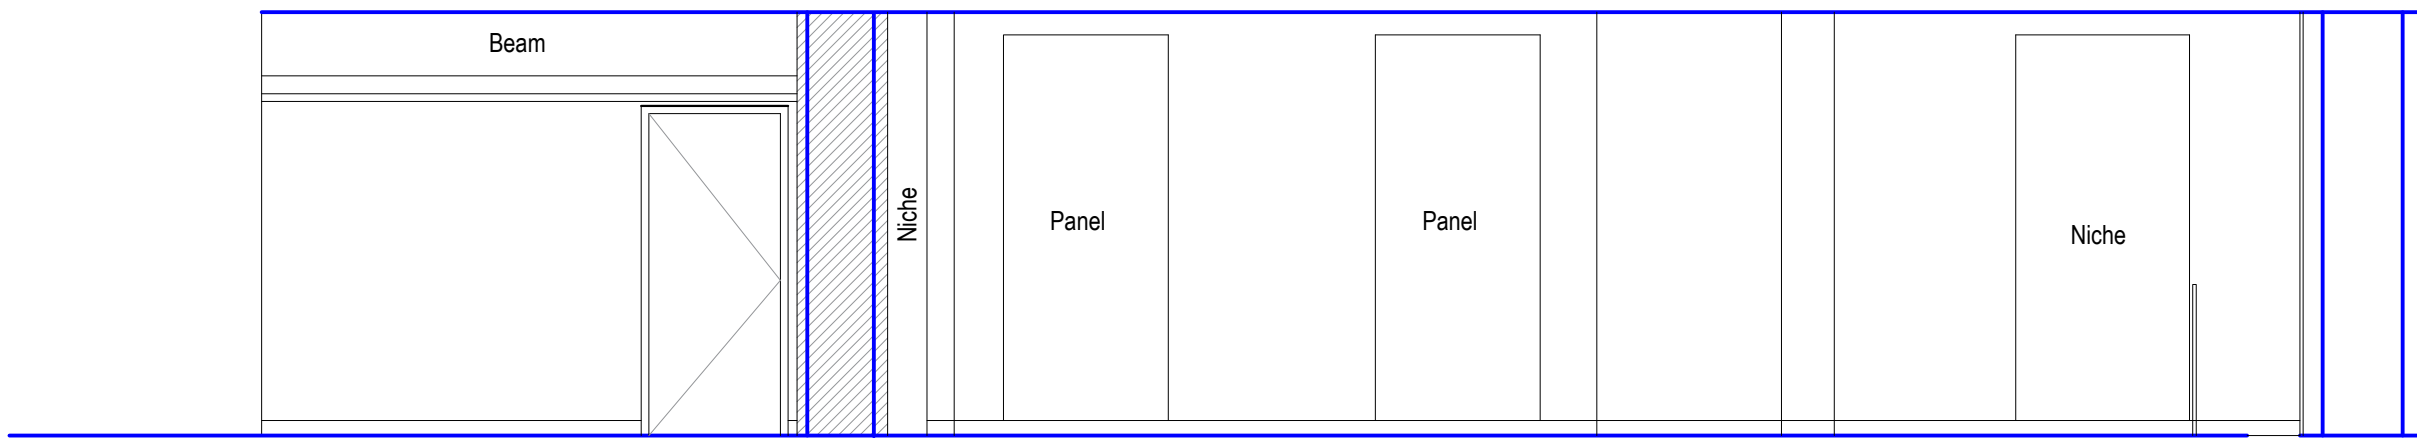

SECTION EE - SCALE 1:50

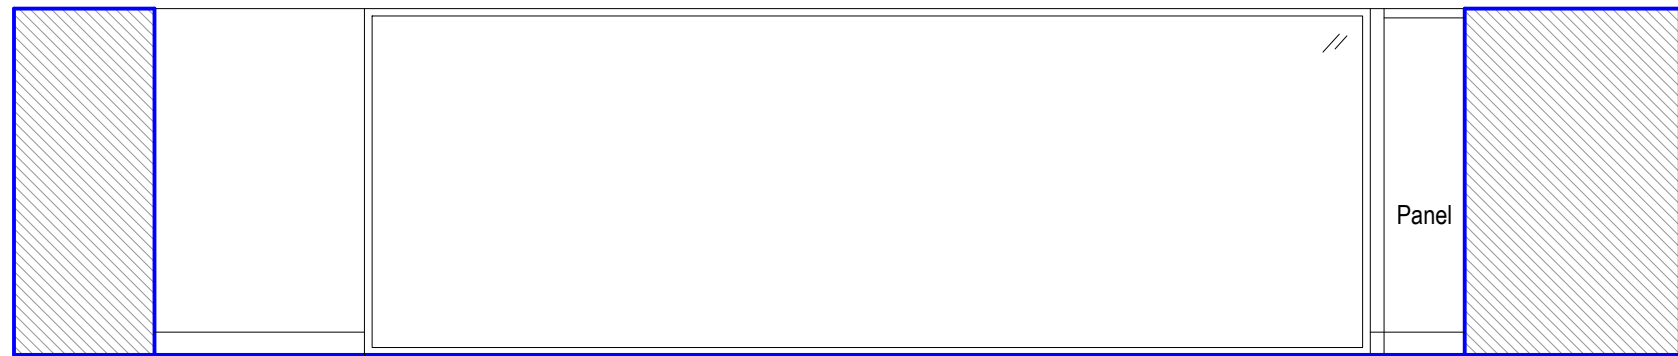

SECTION FF - SCALE 1:50

	
Client:	COSTA COFFEE
Project:	Manchester, Ship Canal House, King St, 98
Drg title:	Existing Sections - Second Floor
Scheme:	Uplift v3.0
Scale:	1:50@A1
Date:	04.09.25
Drg No:	240350/3.7
Rev:	-
Drg by:	JS
Check:	SH
Rev by:	
SEA Design Group, Unit 13D Princes Drive, Kenilworth, Warwickshire CV8 2FD UK Email: office@seadesigngroup.com Telephone: +44 (0)1926 864440	