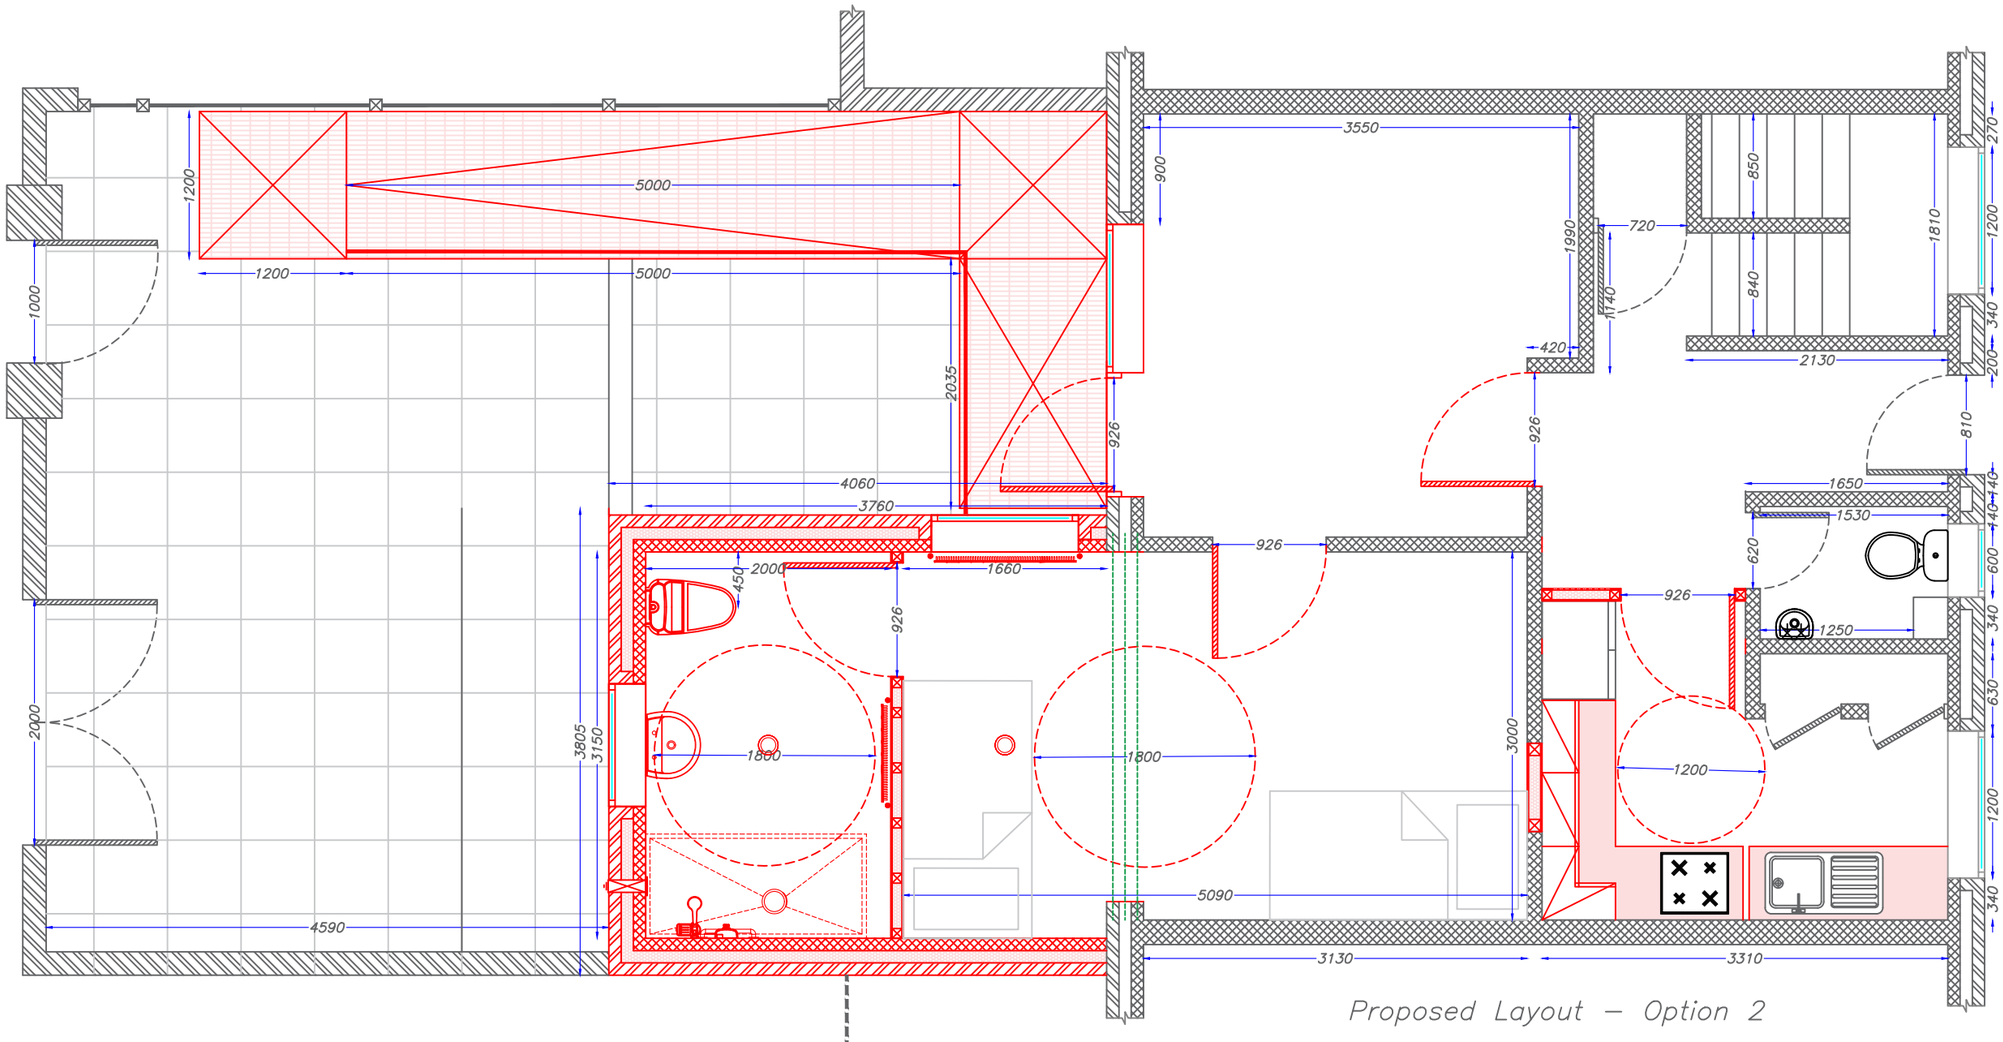

Presumed line
of drainage

Manchester Equipment and Adaptations Partnership Technical Officer Service Philips Park Road Beswick, Manchester, M11 3FU	Applicants Name: Mr Maison Shaw Property Address: 17 Stoney Gate Walk Openshaw Manchester M11 2LL	**REVISIONS -** Revised layout - Option 2 - 18/08/2025	Date: **01/08/2025** Paper Size: **A3** Scale: **1:50** Drawn By: Brian Taylor	MEAP Manchester Equipment & Adaptations Partnership