
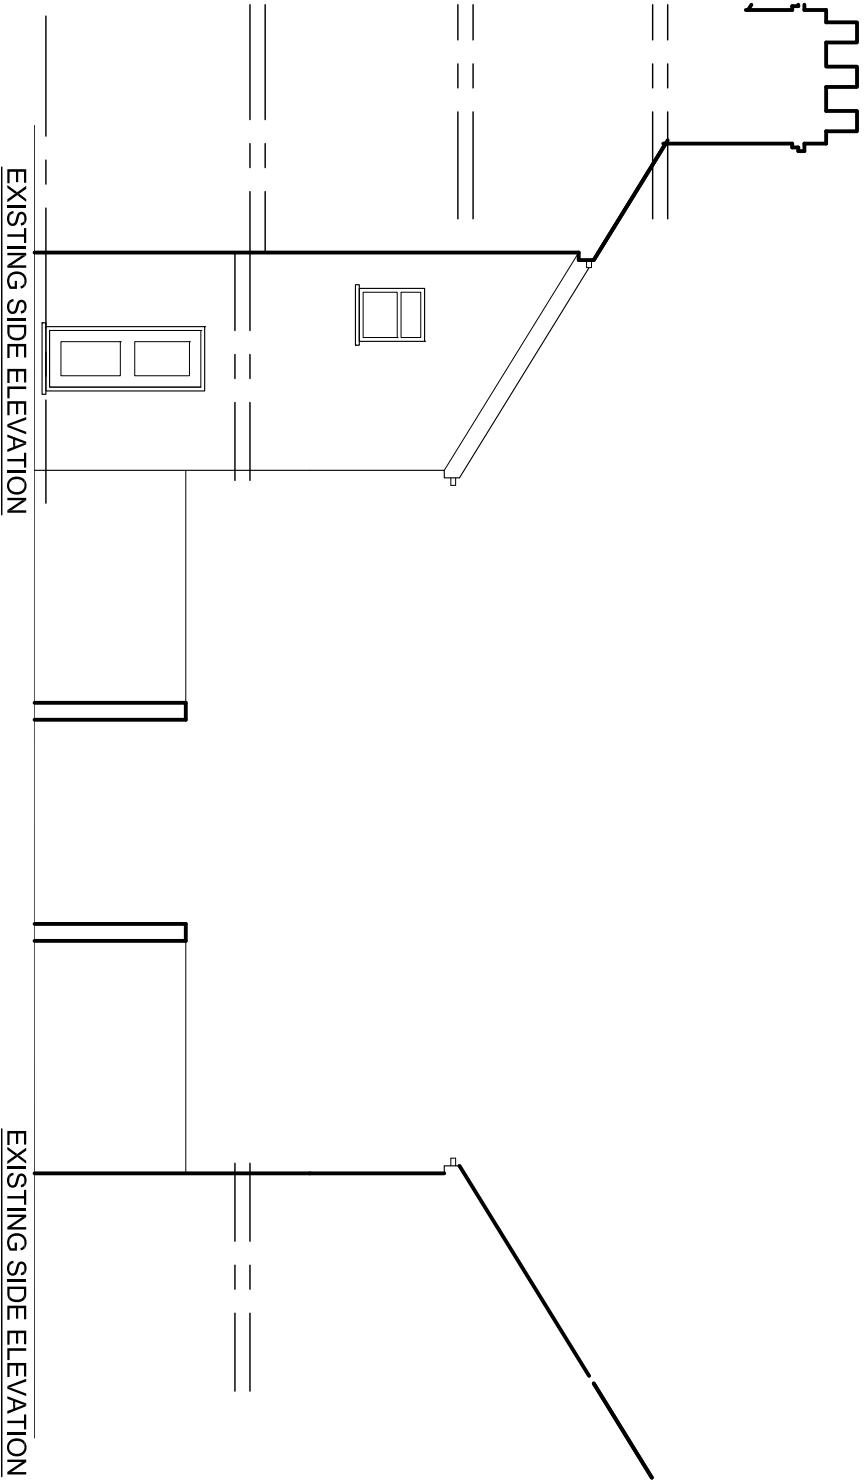
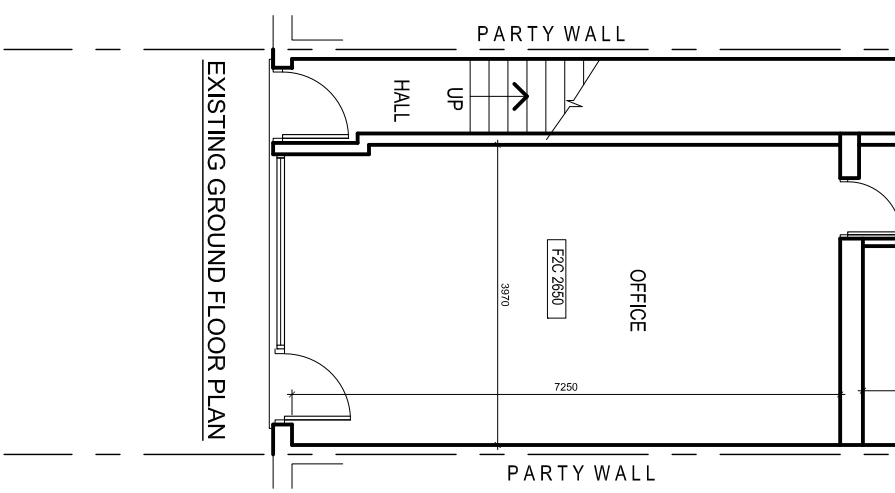


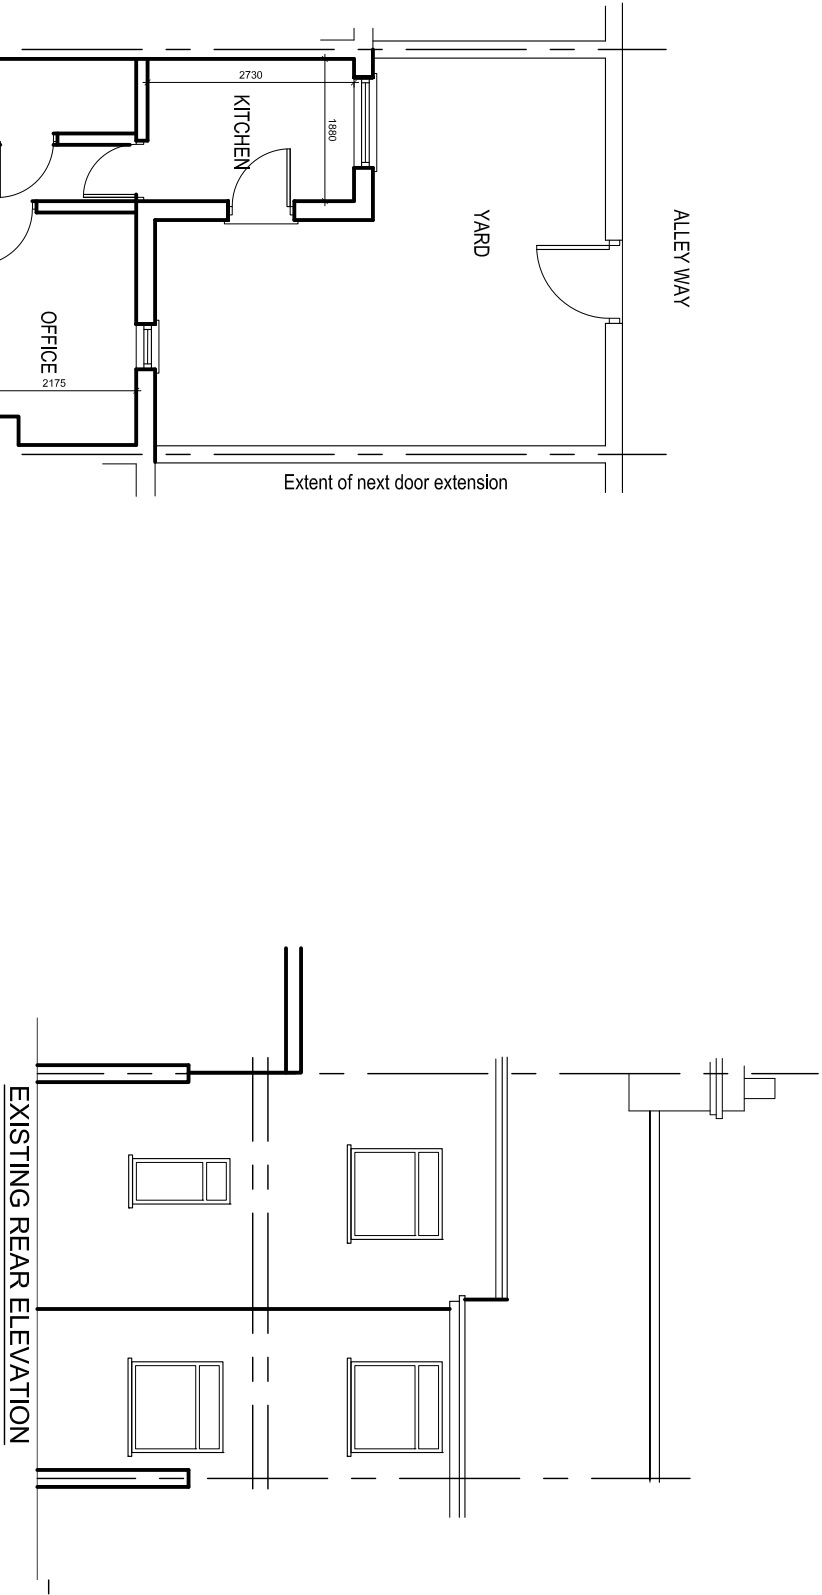

PROJECT
153 Dickenson Road

CLIENT
Al Madina Properties

DRAWING TITLE
Existing Plan

JOB No
DRAWING No
NA-P01

SCALE
1:100@A3

DATE
Aug. 2025

REVISION
-

t: 0782 895 3405

e: nadesignandbuilds@gmail.com

nadesign