
8 Cresswell Grove Manchester M20 2NH

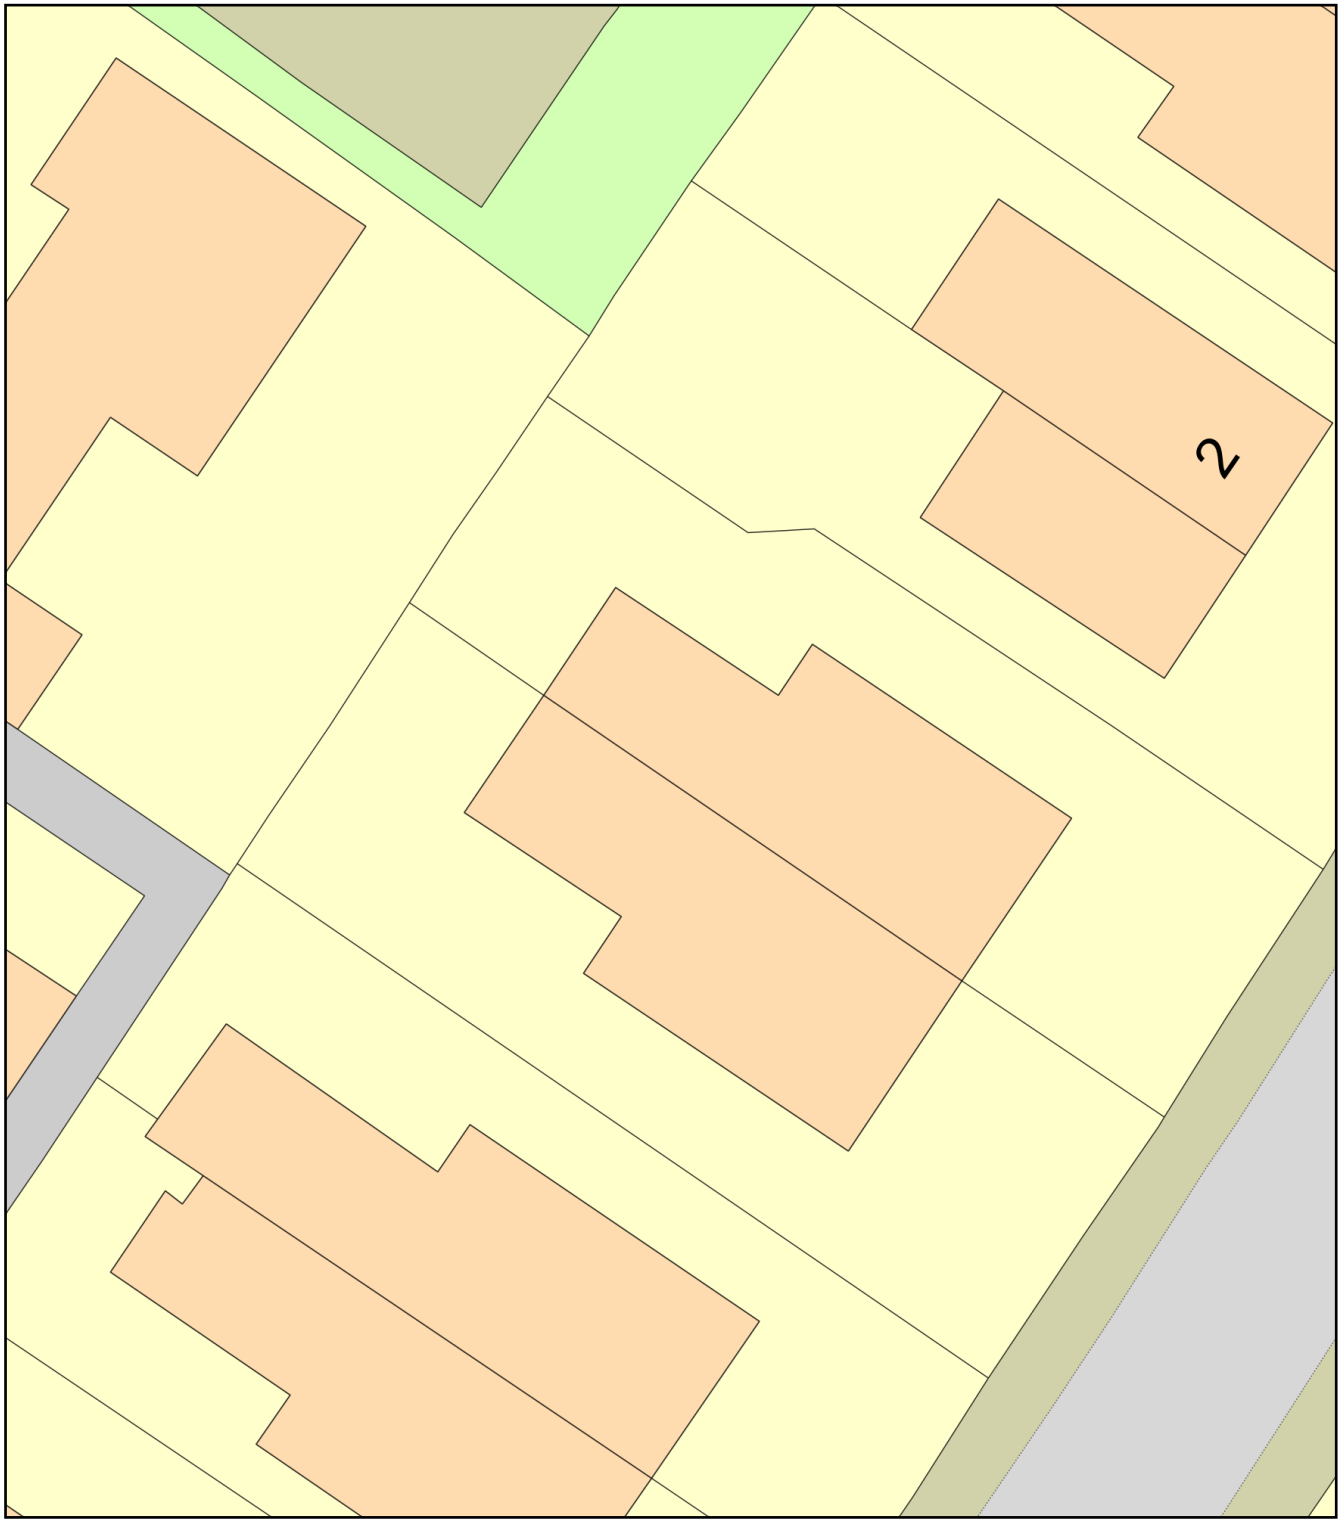

0 10

Metres

N

ReQuestaPlan

Plan Produced for: Planning Applications Englan

Date Produced: 05 Jul 2025

Plan Reference Number: TQRQM25186112445842

Scale: 1:200 @ A4

© Crown copyright and database rights 2025 OS 100042766