

WALL TYPES

WT - TYPE 1

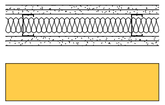

PARTITION REFERENCE: A206231 (EN)
REQUIRED FIRE RATING: 00MIN
PARTITION FIRE RATING: INTEGRITY: 90MIN INSULATION: 90MIN
PARTITION THICKNESS: 132MM
STUD TYPE: 70S 50C STUD
INNER BOARD (BOTH SIDES): 2NO: 15MM SOUNDBLOC BOARD
OUTER BOARD (BOTH SIDES): 2NO: 15MM SOUNDBLOC BOARD
ACOUSTIC RATING: 56 dB (TO ACHIEVE 50dB SITE TESTED)
INSULATION: 50MM ISOVER ACOUSTIC PARTITION ROLL
MAX. PARTITION HEIGHT: 4000MM

WT - TYPE 2

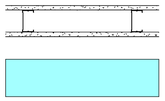

PARTITION REFERENCE: A206014 (EN)
REQUIRED FIRE RATING: 00MIN
PARTITION FIRE RATING: INTEGRITY: 30MIN INSULATION: 30MIN
PARTITION THICKNESS: 102MM
STUD TYPE: 70S 50C STUD
INNER BOARD (BOTH SIDES): 1NO: 15MM WALLBOARD BOARD
OUTER BOARD (BOTH SIDES): N/A
ACOUSTIC RATING: 36dB
INSULATION: N/A
MAX. PARTITION HEIGHT: 3800MM

WALL LININGS TYPES

WL - TYPE 1




PARTITION REFERENCE: INDEPENDANT GPYLYNER GIWL-70-I-70-1L-WB15
REQUIRED FIRE RATING: 00MIN
PARTITION FIRE RATING: INTEGRITY: 00MIN INSULATION: 00MIN
PARTITION THICKNESS: 84.5MM
STUD TYPE: 70I 70C STUD
INNER BOARD (ONE SIDES): 1NO: 15MM WALLBOARD BOARD
OUTER BOARD (BOTH SIDES): N/A
ACOUSTIC RATING: N/A
INSULATION: N/A
MAX. PARTITION HEIGHT: 3900MM


GLAZED PARTITION & DOORS



PLYWOOD PATTRESS
(LOCATED 00MM - 2400MM)

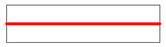

PLASTERBOARD LINING
12.5MM WALLBOARD ON DABS
(EXISTING CONCRETE / MASONRY WALL)

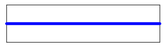


PLASTERBOARD LINING
12.5MM WALLBOARD ON TOP HATS
(EXISTING CONCRETE / MASONRY WALL)

GLAZED PARTITION & DOORS



RED DIMENSION INDICATES GLAZED PARTITION & DOOR REFER TO DOOR & SCREEN PLAN FOR SPECIFICATION INCLUDES HORIZONTAL GLAZING BARS (CRITTICAL STYLE)

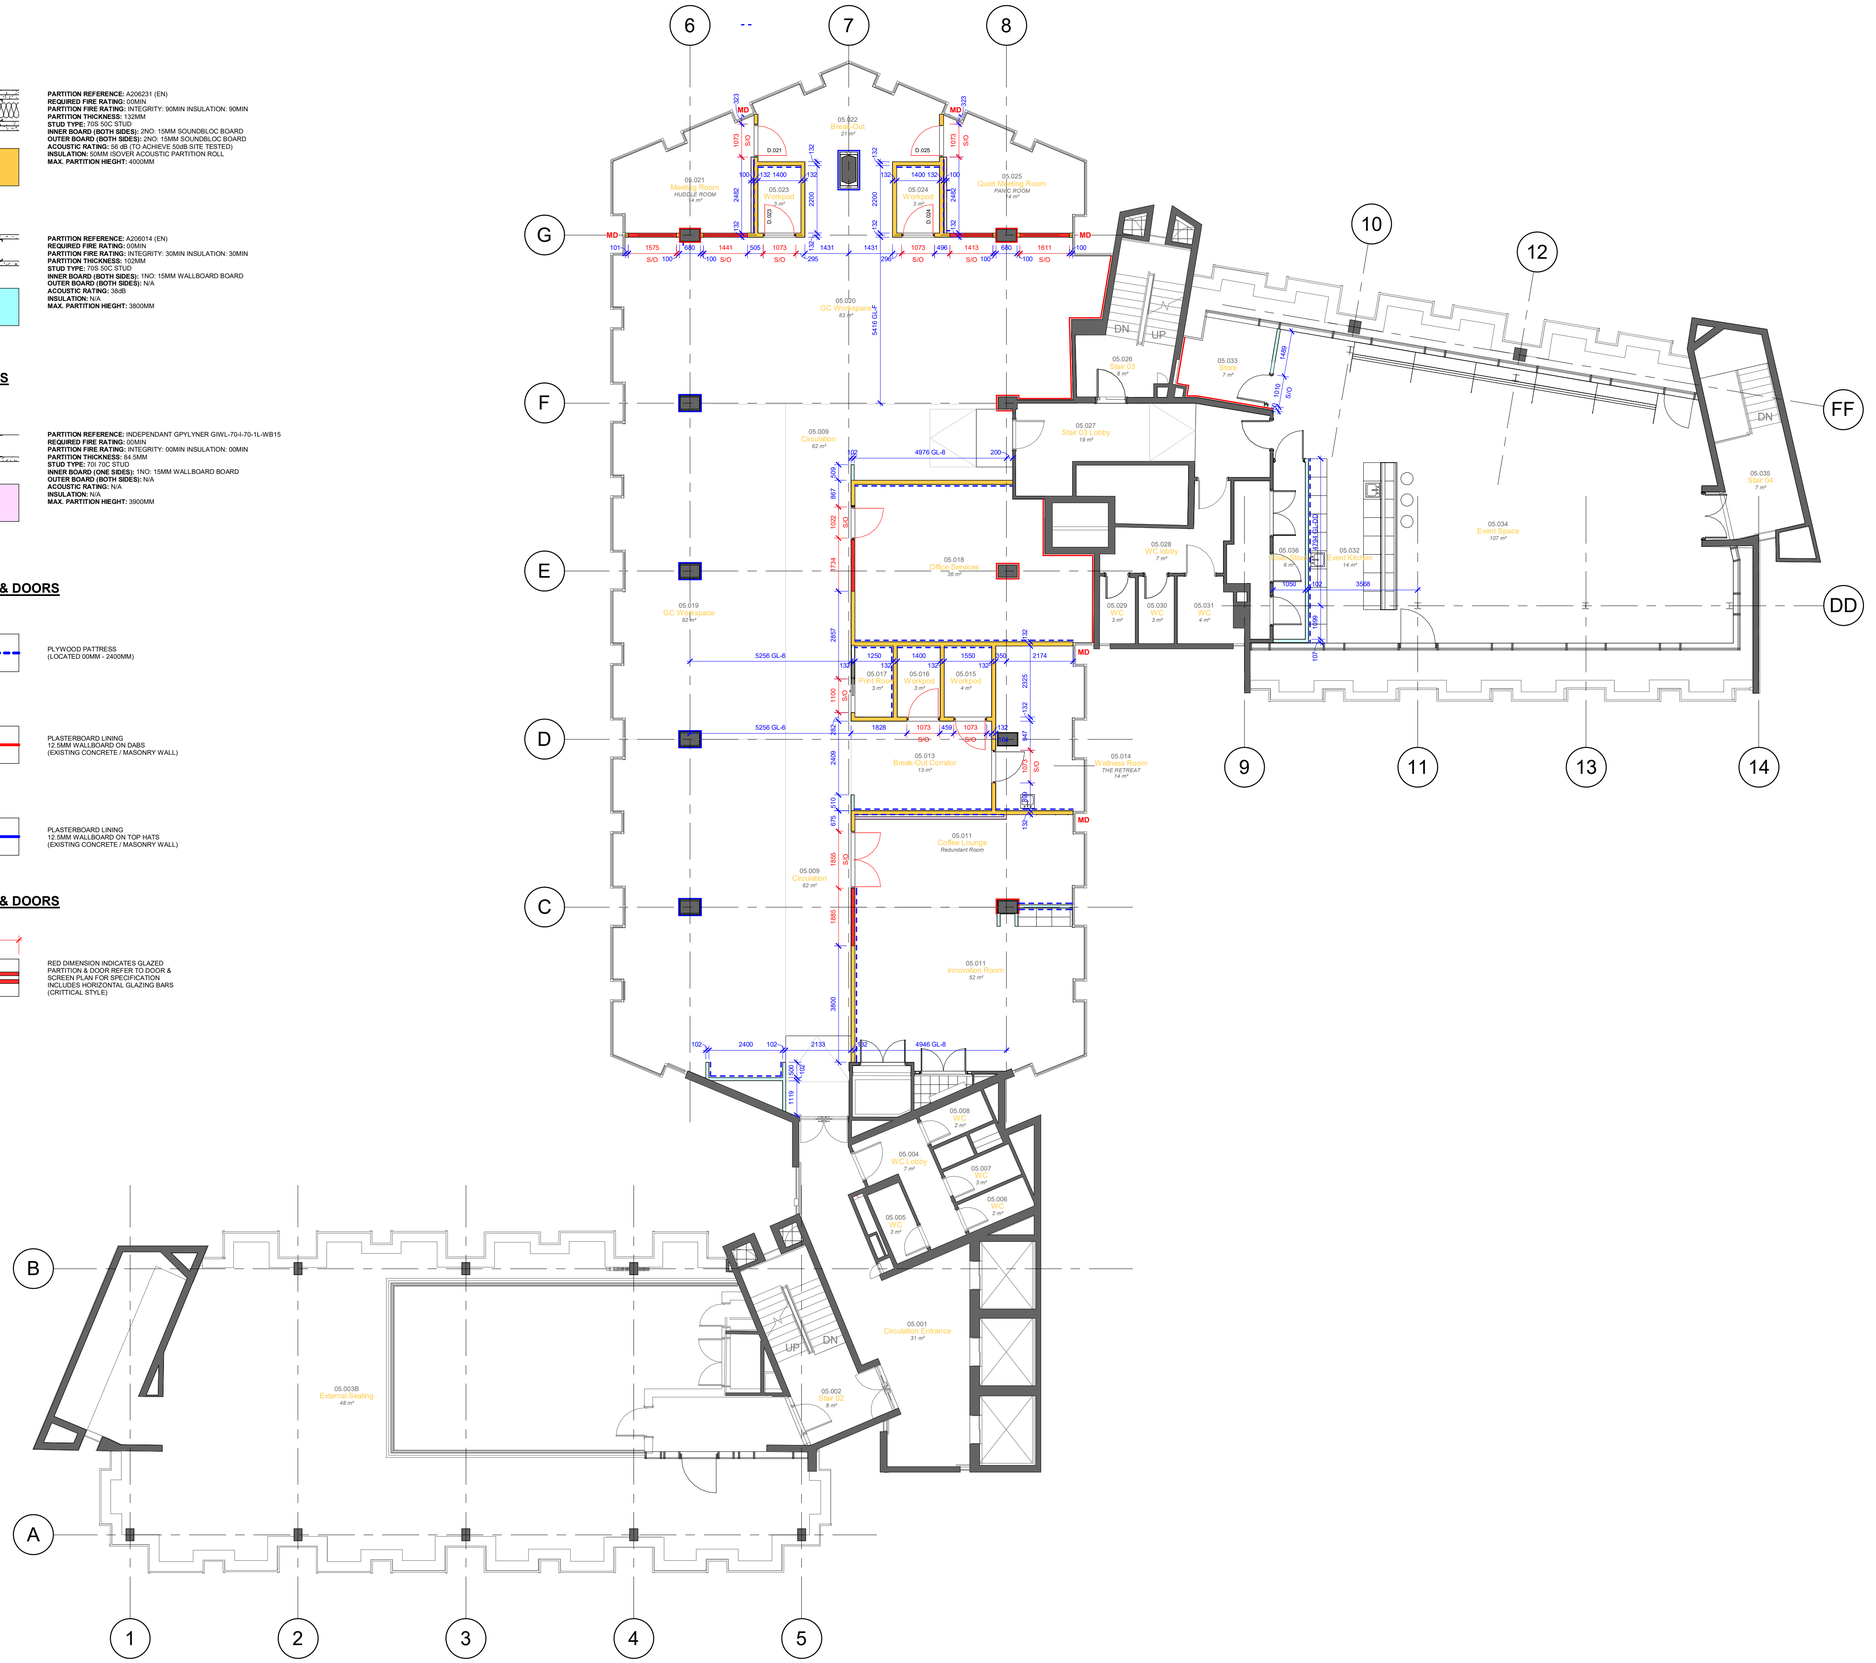

1 5TH FLOOR - PARTITION & GLAZED SCREEN PLAN

1 : 100

0 0.5m 1m 2m 3m 4m

ORIGINAL A1

\Drawing Note

DO NOT SCALE FROM THIS DRAWING. ALL DIMENSIONS TO BE CHECKED ON SITE. (DRAWINGS MAYBE SCALED FOR LOCAL AUTHORITY & PLANNING PURPOSE ONLY)

Copyright Protected. STAMP ARCHITECTS LIMITED
Company Registration No. 12034339

FOR PLANNING

\Site Visit | \Site Visit Date

\Project Notes

EXISTING INFORMATION BASED ON EXISTING CAD BUILDING SURVEY PROVIDED

ALL DIMENSIONS SHOULD BE CHECKED PRIOR TO ANY FABRICATION, MANUFACTURERING OR INSTALLATION

\Consultant | \Consultant Drawing Ref.:

NOTE

ALL MEETING ROOM TV SCREENS RECESSED; OPENING FORMED IN PARTITION GYPLYNER IN FRONT OF PRINCIPLE PARTITION.

ENSURE ALL PARTITIONS WITH WALLHUNG TV SCREENS, FURNITURE, KITCHEN CUPBOARDS HAVE A PLYWOOD PATTRESS WITHIN PARTITION.

ENSURE ALL FIRE RATED BUILDERS WORK HOLES USE AN APPROVED FIRE PROTECTION SERVICE TO COMISSION FIRESTOPPNG - BRUNTWOOD USE GUNFIRE

MD - REFERENCES MULLION TO PARTITION APPROVED DETAIL WITH LISTED BUILDING CONSCENT

REFERENCE BRITISH GYPSUM PROJECT PACK FOR STANDARD DETAILS & BRUNTWOODS PROJECT PACK FOR ANY ADDITIONAL DETAILS

\Rev	\By	\Description	\Date
02	DJ	ISSUED FOR LISTED BUILDING APPLICATION	29/08/25
01	DJ	WORK IN PROGRESS	14/05/25

STAMP ARCHITECTS

\Project Info
\Site Address: 61 KING STREET, MANCHESTER, GREATER MANCHESTER, M2 4PD
\Client Name: GUNNERCOOKE

\Drawing Info
(PR) 5TH FLOOR - DRYLINING & GLAZED PARTITION PLAN

\Drawing Ref

\Date	\Scale	\Sheet Size
29/11/24	As indicated	A1

\Project No.	\Drawing No.	\Revision
SA_131	(04) 402	02