


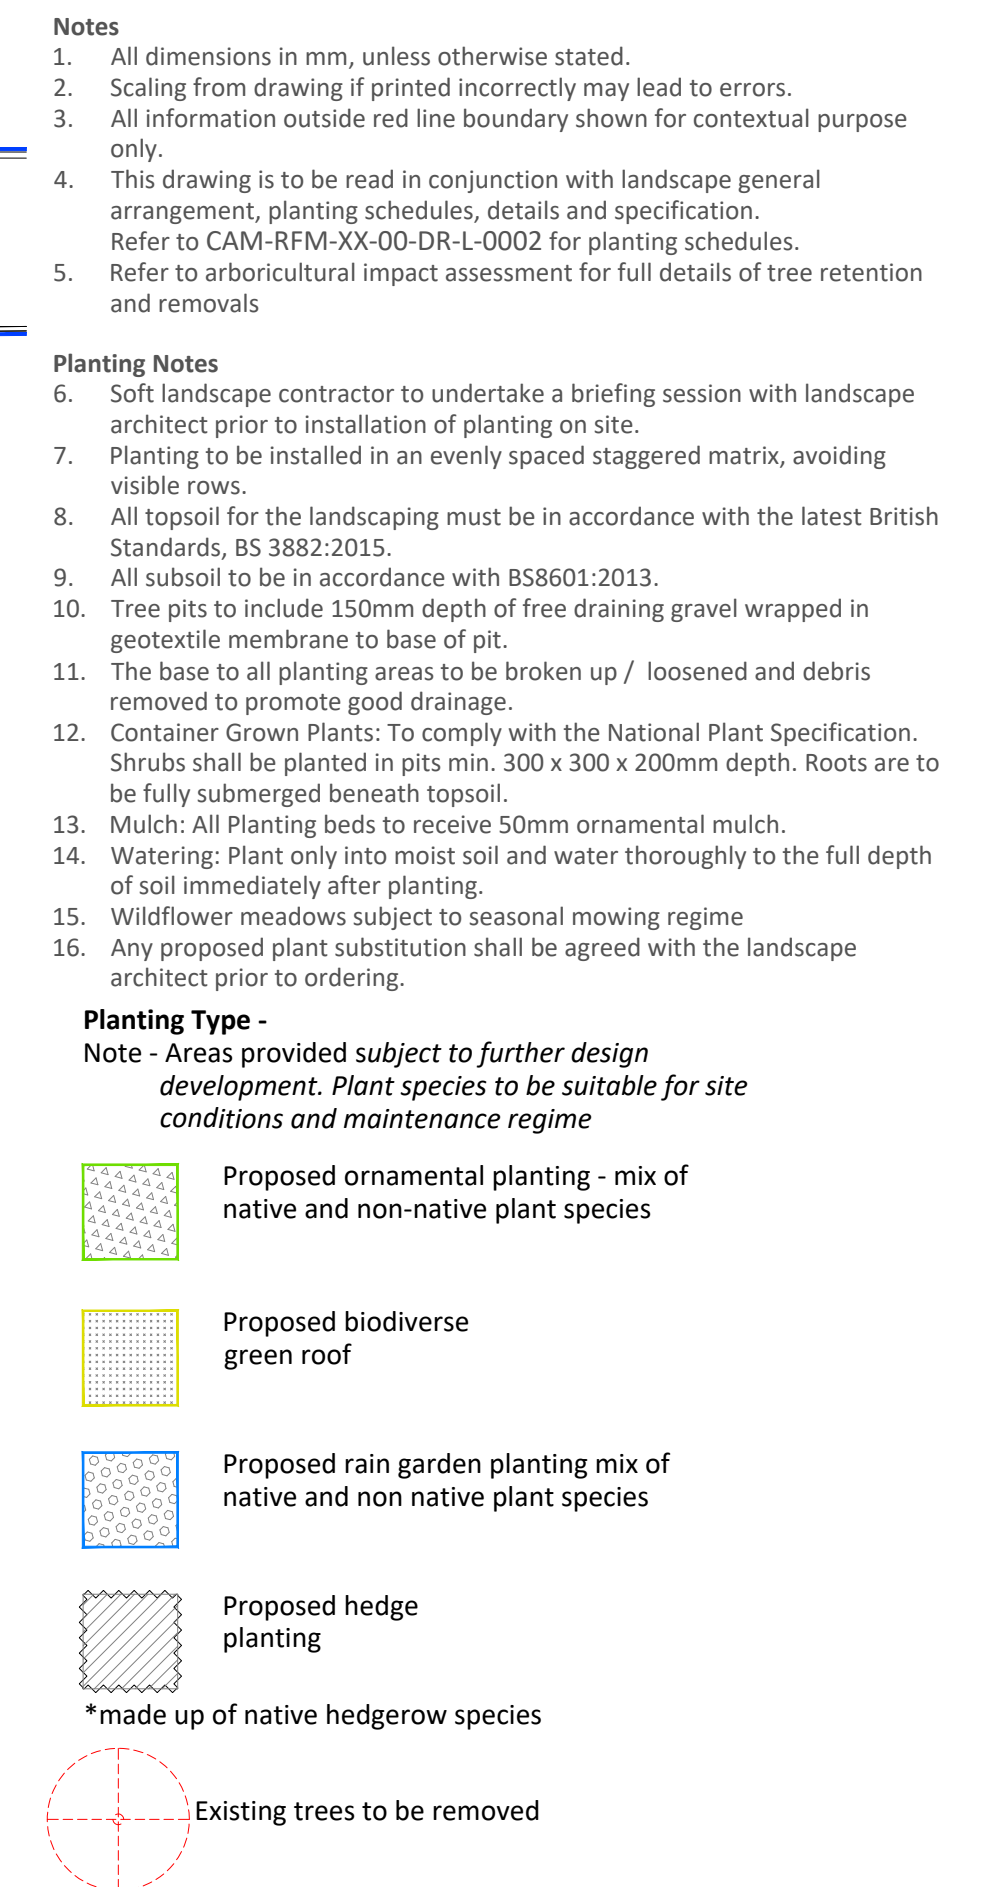

0002 1st Podium Courtyard 1:250

1. Courtyards character area (285 Sqm)

Botanical Name	Height (cm)	Min. container size	Density
Alchemilla mollis	30-40	5L	7/m ²
Anemone nemorosa 'Allenii'	30-40	5L	7/m ²
Carex morrowii 'Ice Dance'	30-40	5L	7/m ²
Choisya dewitteana 'White Dazzler'	30-40	5L	7/m ²
Dicksonia antarctica (specimen)	30-40	5L	7/m ²
Fatsia japonica (specimen)	30-40	5L	7/m ²
Ferns (native)	30-40	5L	7/m ²
Fritillaria meleagris	30-40	5L	7/m ²
Geranium macrorrhizum	30-40	5L	7/m ²
Liriope muscari	30-40	5L	7/m ²
Luzula sylvatica	30-40	5L	7/m ²
Mahonia x media 'Charity' (specimen)	30-40	5L	7/m ²
Sarcococca	30-40	5L	7/m ²
Skimmia 'Kew Green'	30-40	5L	7/m ²

2. Proposed Hedge Planting- 55 Inn

Botanical Name	Density	Height(cm)
Griselinia littoralis	pregrown instant hedging	120 cm
Fagus sylvatica and Ilex aquifolium 50:50 mix	pregrown instant hedging	120 cm

3. Public realm character area (430 Sqm)

Botanical Name	Height (cm)	Min. container size	Density
Alchemilla mollis	30-40	5L	7/m ²
Anemone nemorosa 'Allenii'	30-40	5L	7/m ²
Carex morrowii 'Ice Dance'	30-40	5L	7/m ²
Choisya dewitteana 'White Dazzler'	30-40	5L	7/m ²
Fritillaria meleagris	30-40	5L	7/m ²
Geranium macrorrhizum	30-40	5L	7/m ²
Liriope muscari	30-40	5L	7/m ²
Mahonia x media 'Charity' (specimen)	30-40	5L	7/m ²

4. Proposed climbers

Botanical Name	Height (cm)	Min. container size	Density
Clematis vitalba	25-40	10L	7/m ²
Hydrangea petiolaris	25-40	10L	7/m ²

5. Proposed bio diverse green Roof (83 Sqm)

Biodiverse green Roof	
Bauder EXTENSIVE LIGHTWEIGHTsedum with BauderGREEN XF 301 species	

13.08.25	Planning update	TD	TD	DL	P08
Date	Description of revision	Drawn	Checked	Approved	Revision

re-form
landscape architecture

W: re-formlandscape.com
E: info@re-formlandscape.com
T: Edinburgh +44 (0)131 354 1876
Leeds +44 (0)113 245 4695
Manchester +44 (0)161 397 4953

Project
CAMBRIDGE HALLS
RF24-1132

Client
UNITE STUDENTS AND MANCHESTER
METROPOLITAN UNIVERSITY
Document title
L00&L01 PLANTING STRATEGY

Paper size	Scale
A1	1:250

Status
FOR REVIEW AND COMMENT

Drawing number	Revision
CAM-RFM-XX-00-DR-L-0002	P08

© re-form landscape architecture