
REVISION	DATE	DESCRIPTION
P04	05/08/25	PLANNING ISSUE

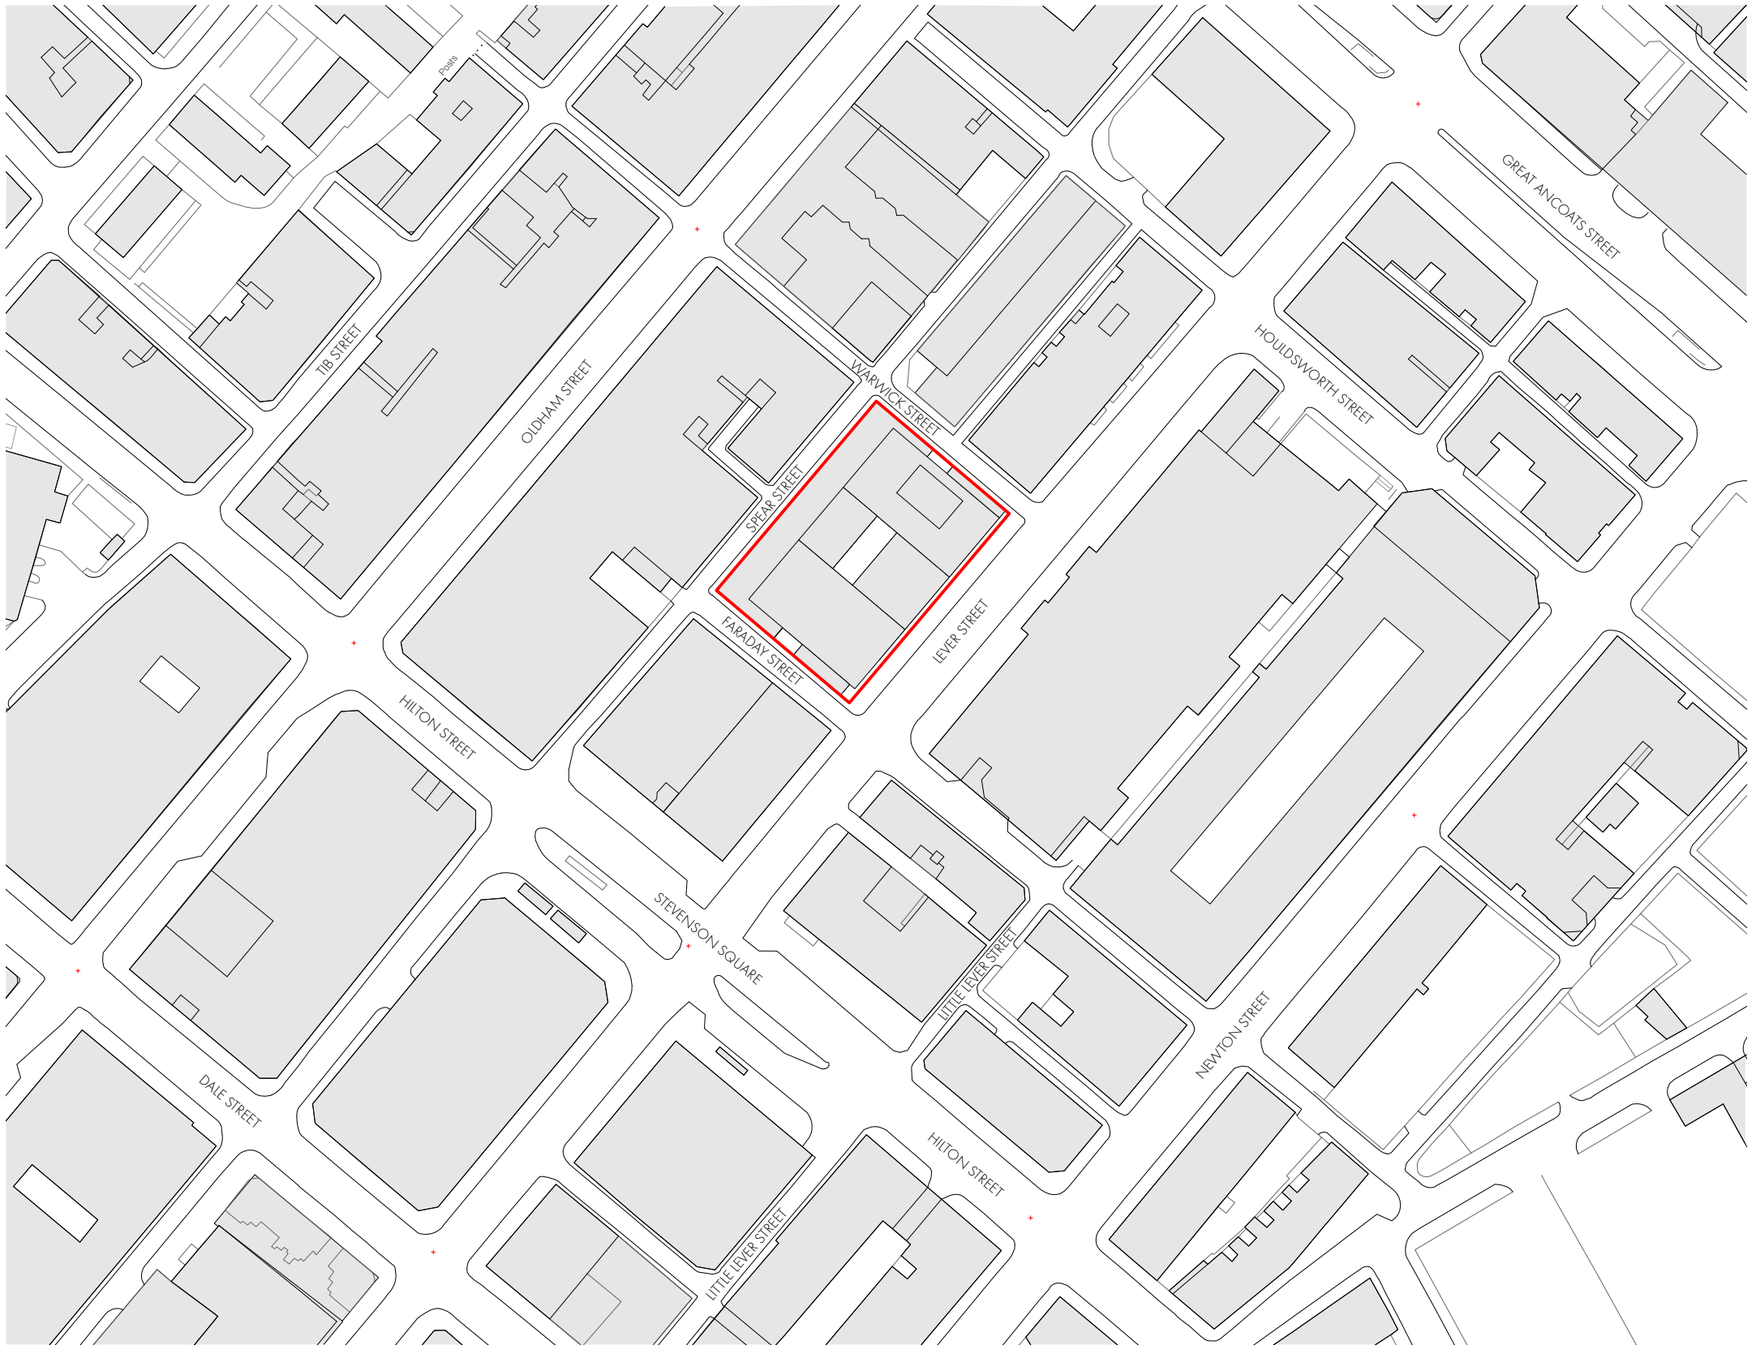

KEY

SITE BOUNDARY

SITE AREA - 0.1792 ha

0m 10m 50m
5m 20m

SCALE – 1:1250

PLANNING ISSUE

OMI Architects

31 Blackfriars Road, Salford, Manchester, M3 7AQ
+44(0)161 832 3242 / info@omiarchitects.com / www.omiarchitects.com

PROJECT	THE HIVE					
DRAWING	LOCATION PLAN					
DATE	JUN '25	DRAWN BY	DK	SCALE	1:1250	@A3
JOB NO.	1461	DWG.NO.	L0001			