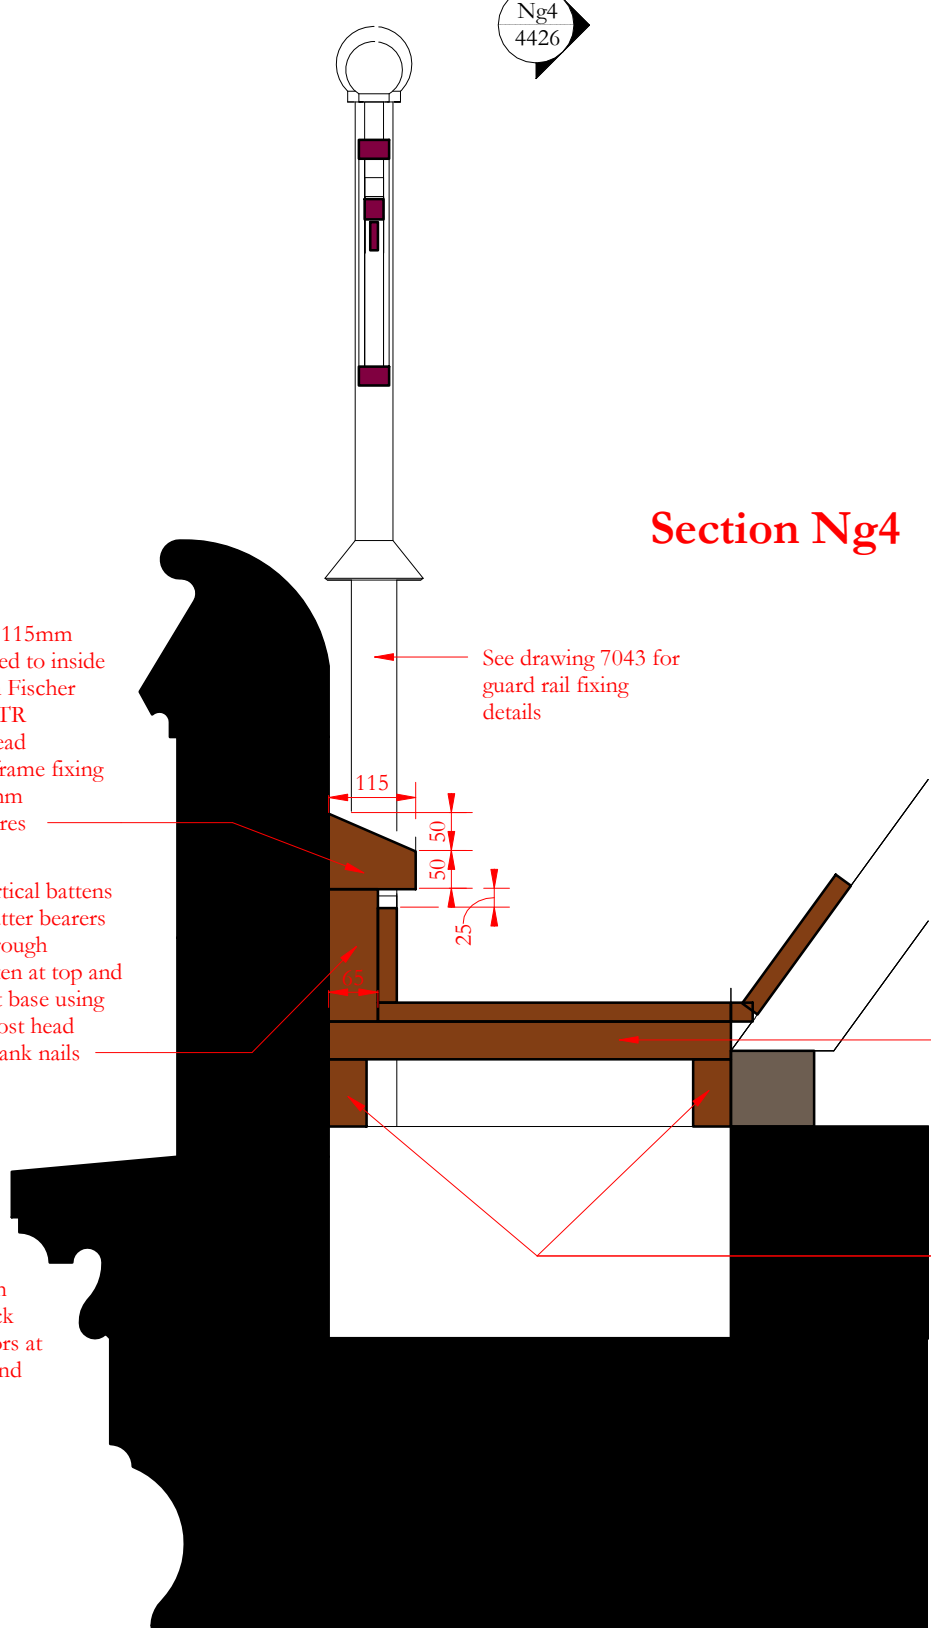
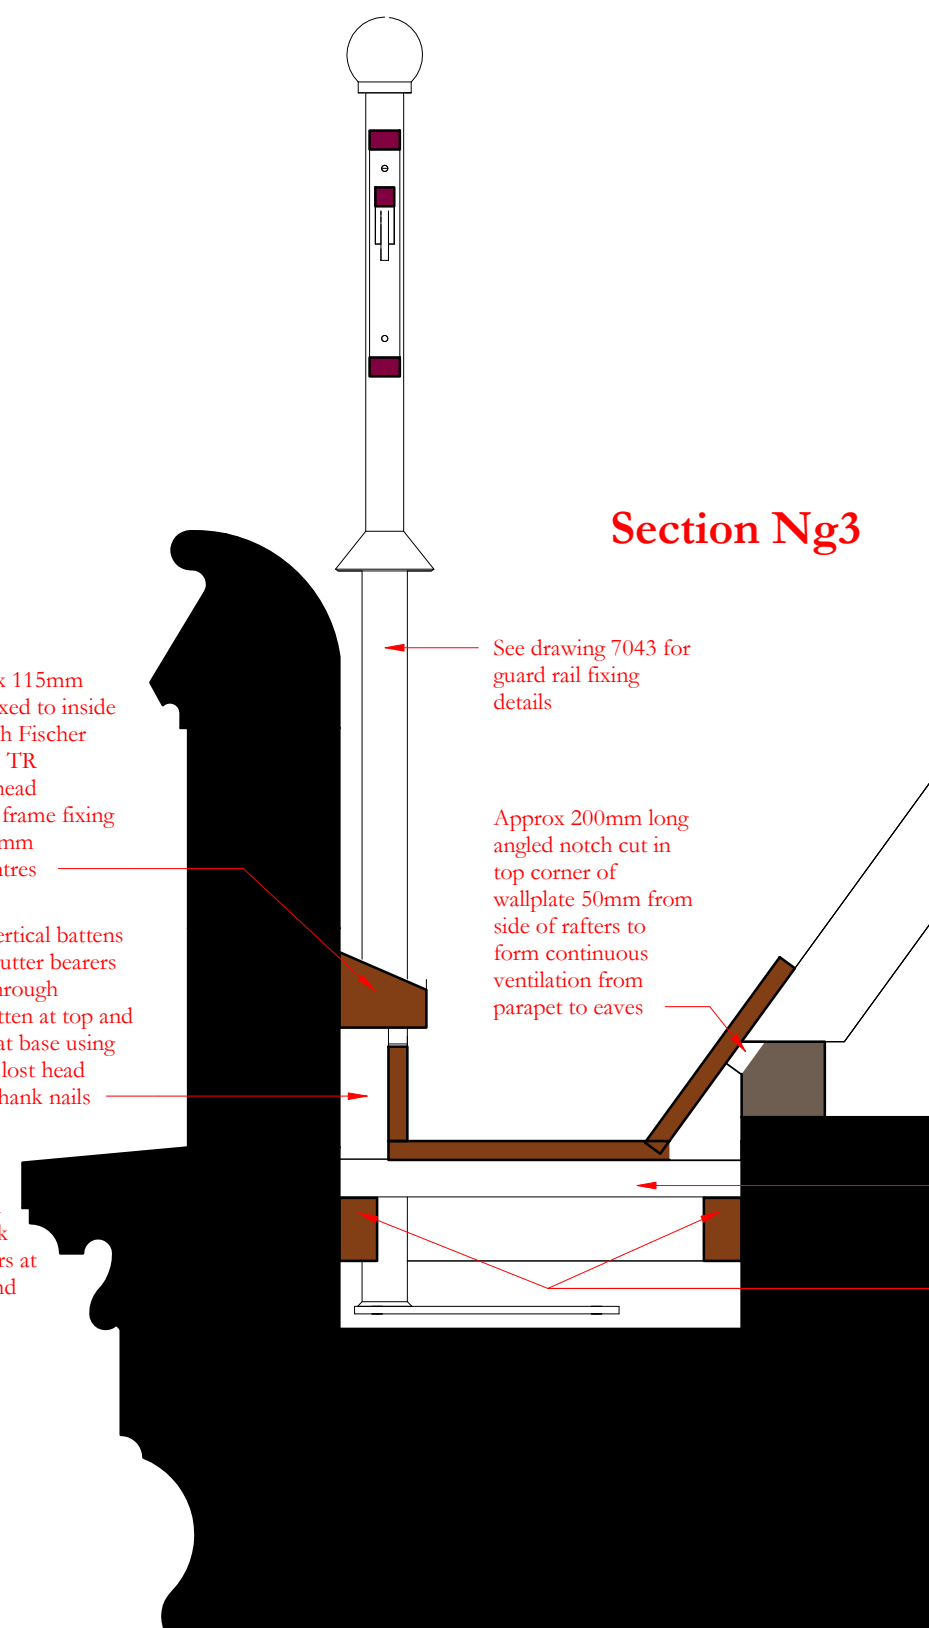
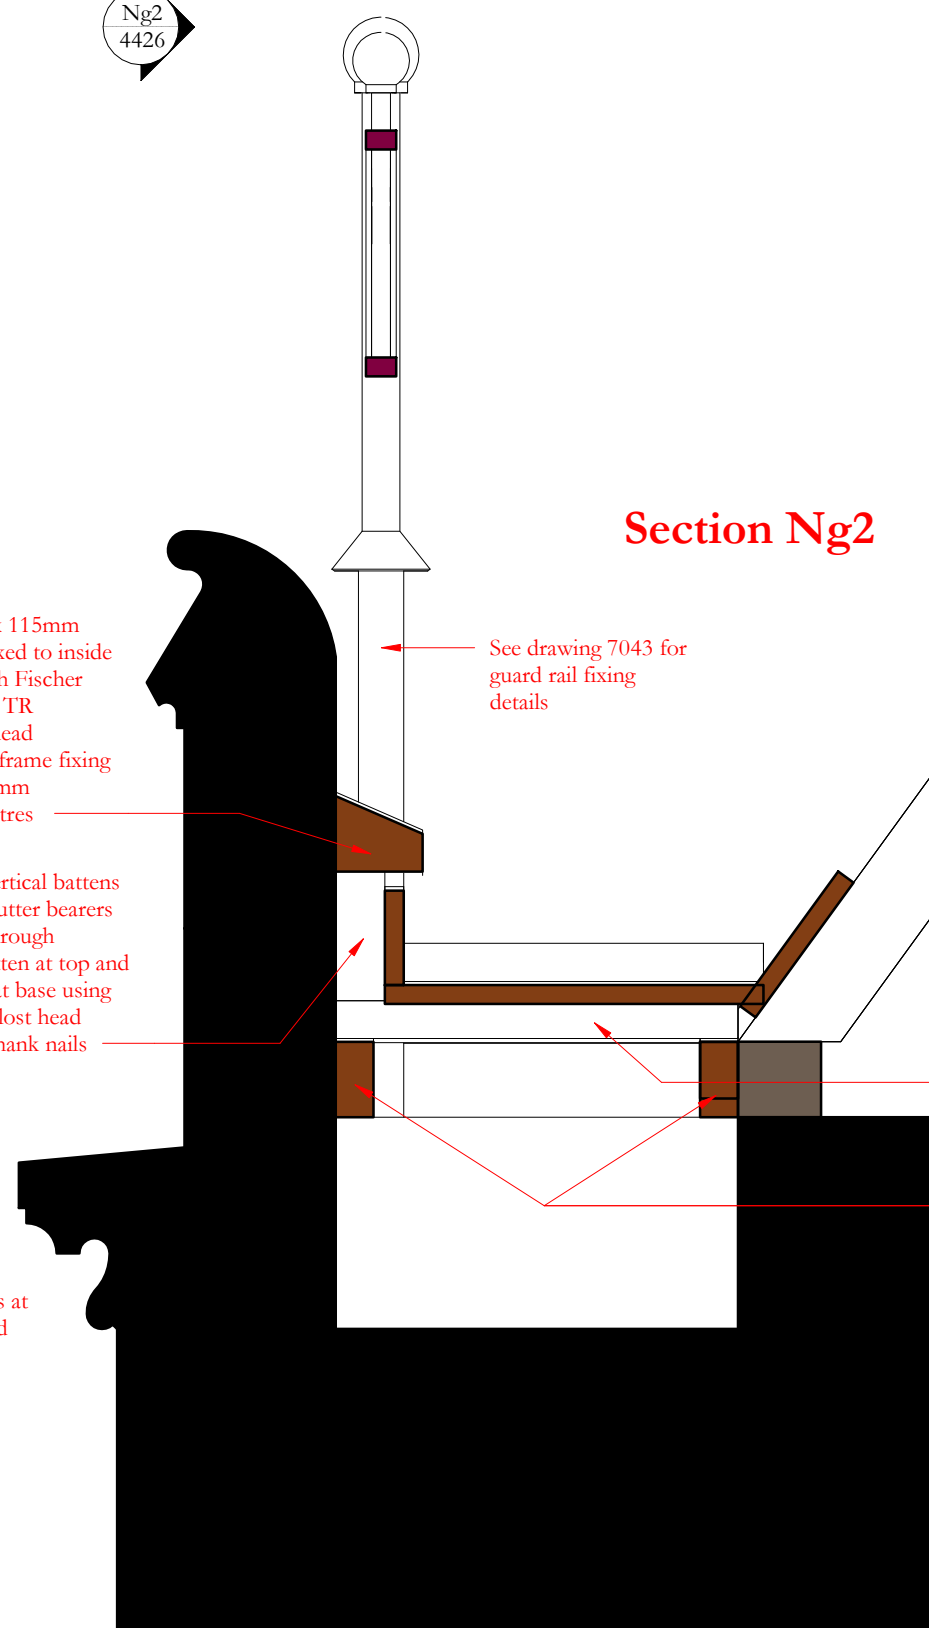
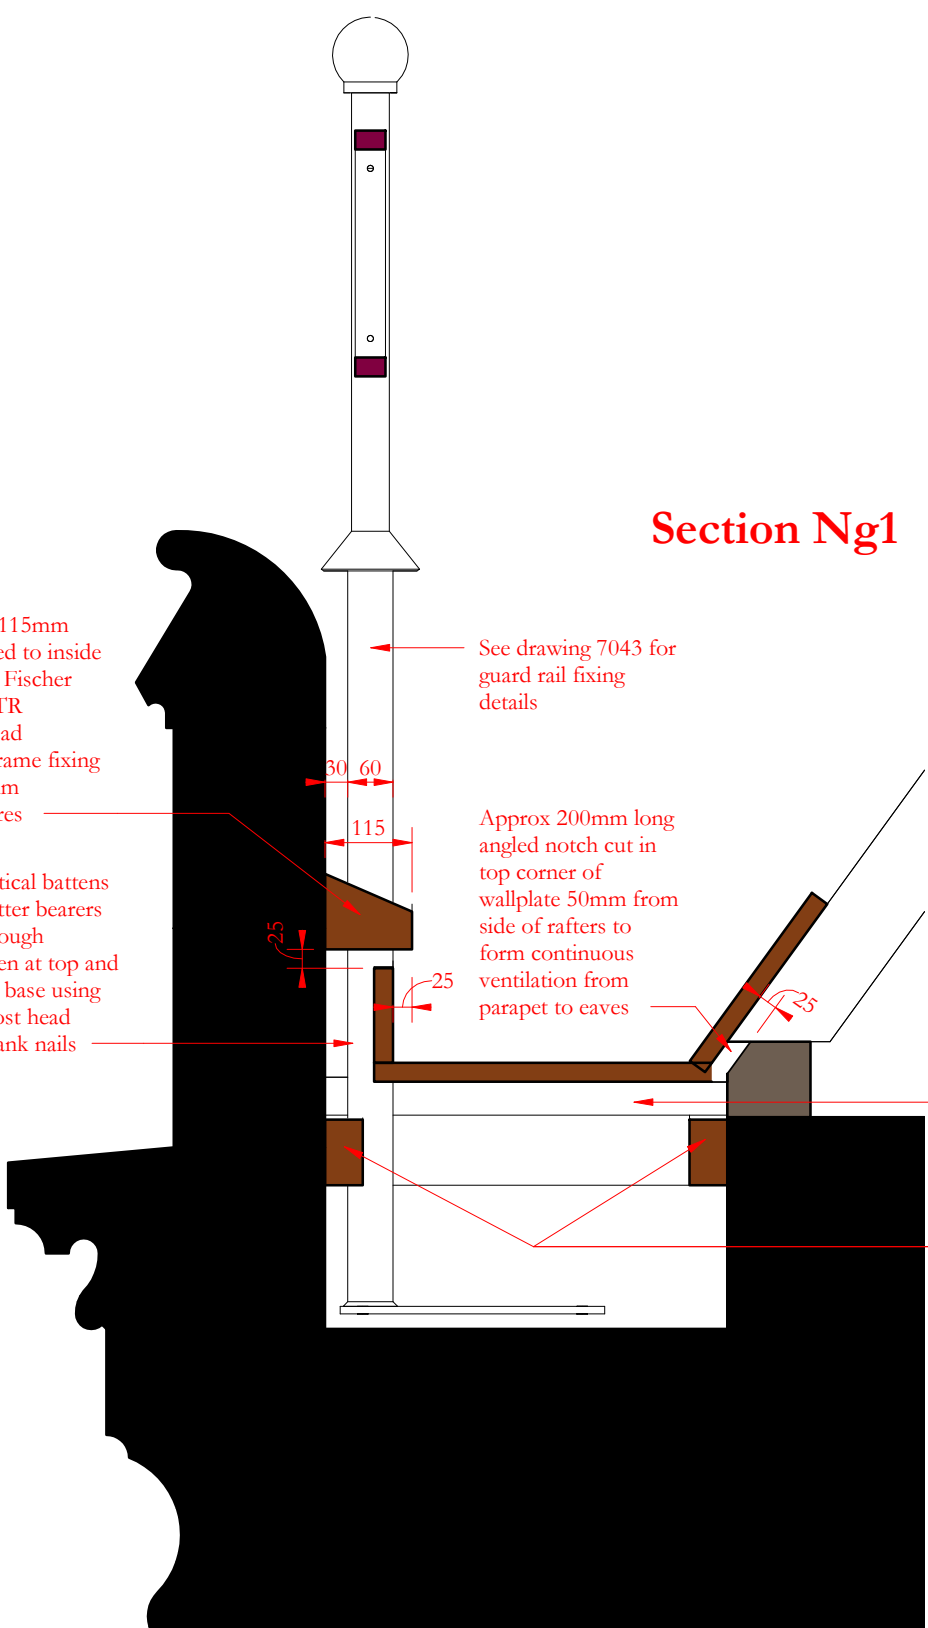
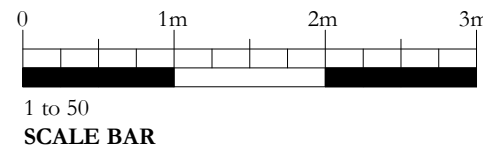
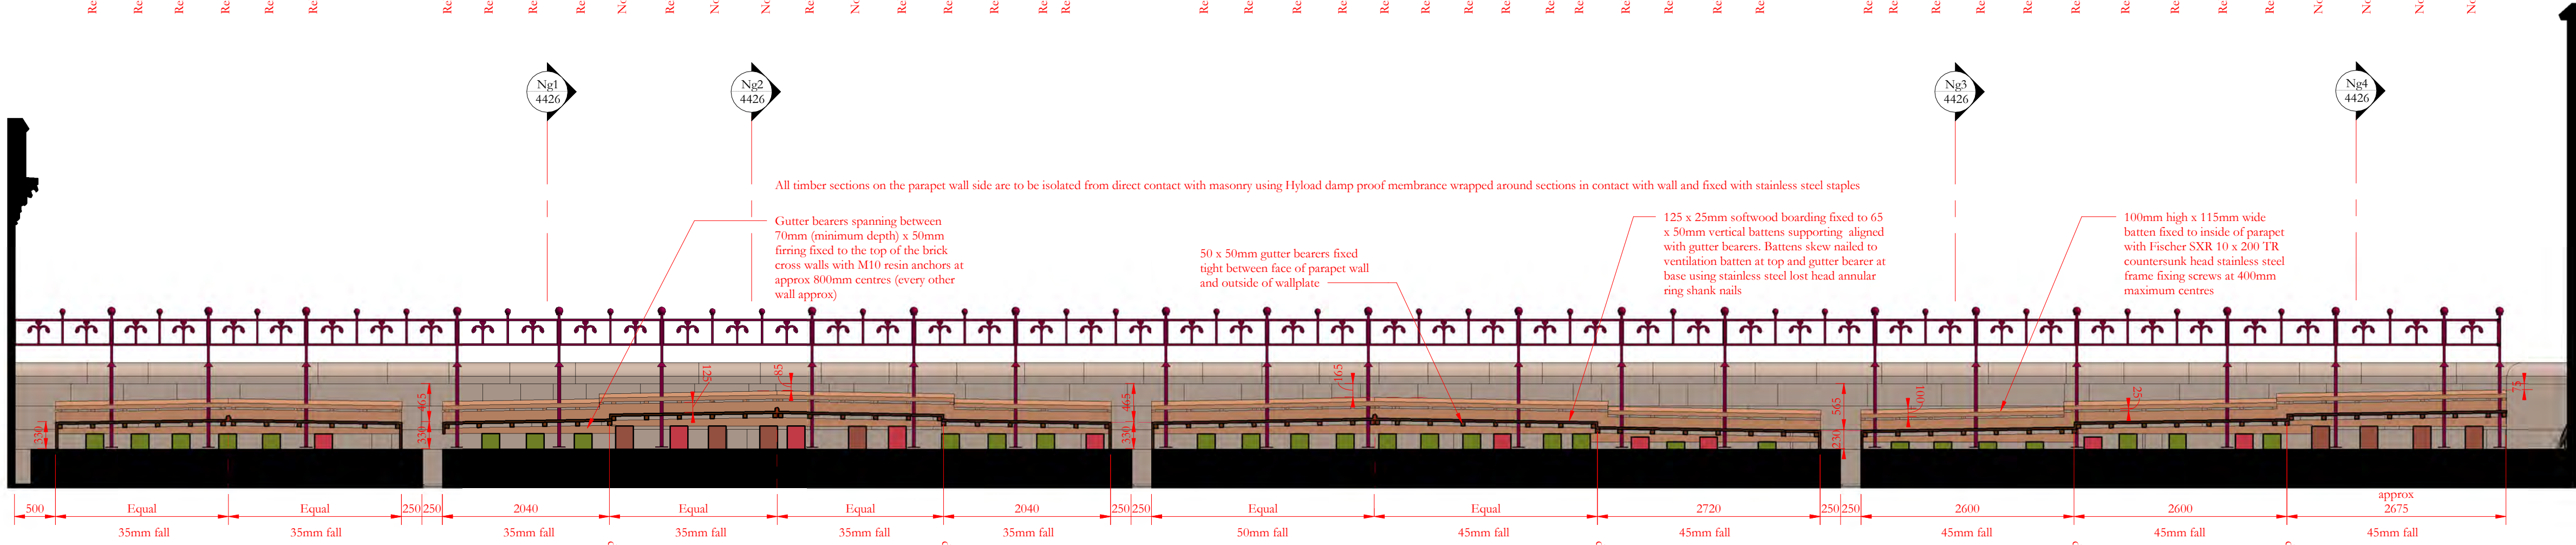
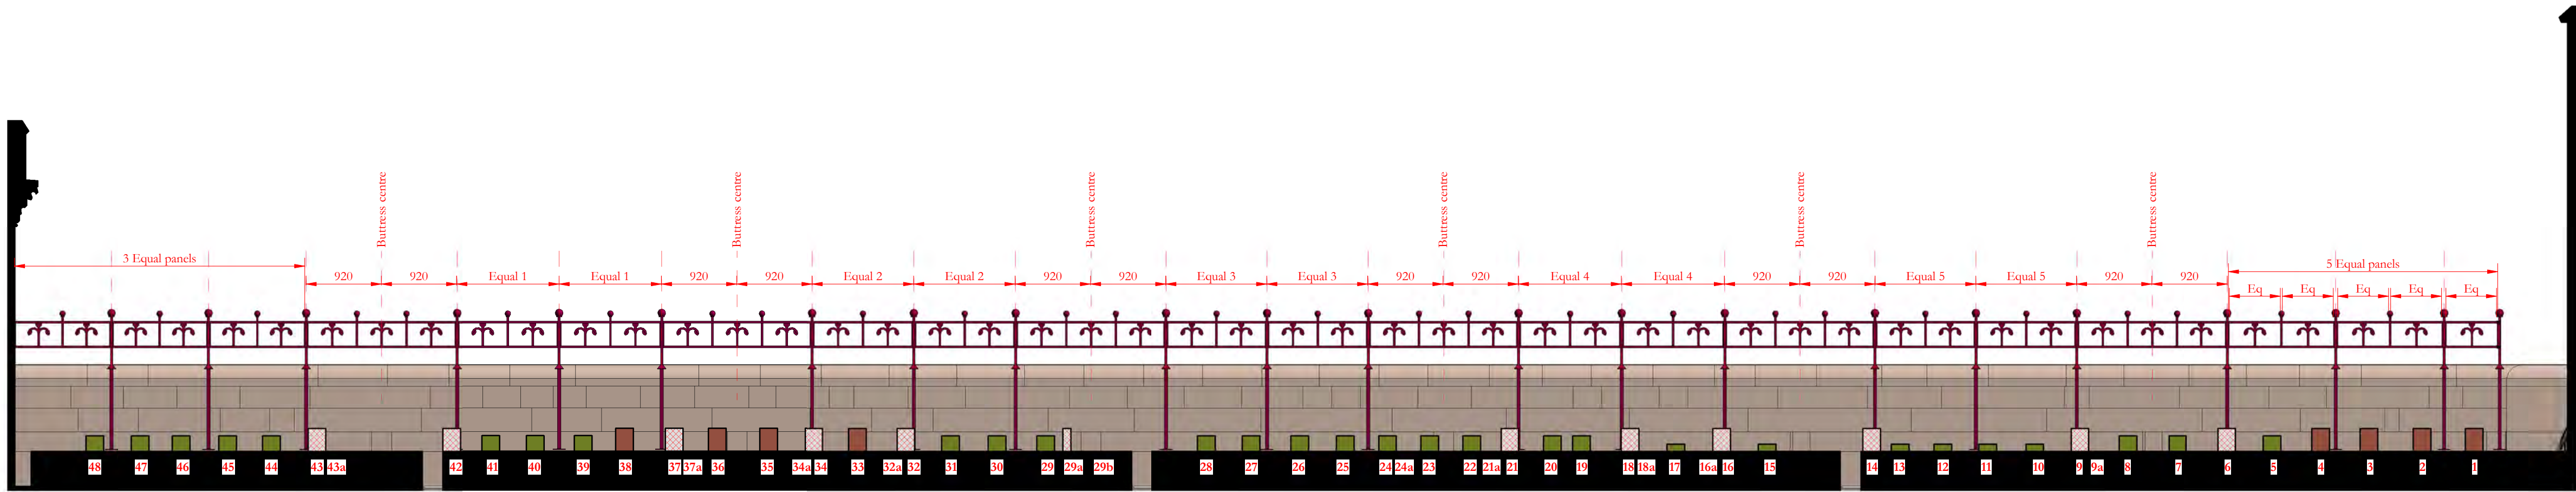


Scale Bars to be used as guidance only - refer to sheet size below

Scale	1:100	1:200	1:500	1:1000	1:2000	1:5000	1:10000	1:20000
mm	1000	2000	5000	10000	20000	50000	100000	200000
m	1	2	5	10	20	50	100	200

Notes:
Drawings are based on survey data and may not accurately represent what is physically present.
Do not scale from this drawing. All dimensions are to be verified on site before proceeding with the work.
All dimensions are in millimeters unless noted otherwise.
Purcell shall be notified in writing of any discrepancies.

-	30/03/2022	JC	GR	First Issue
ISSUE	DATE	APPROVED	DRAWN	DESCRIPTION

Project Office, Town Hall, MANCHESTER M60 2L1
+44 (0) 7970 097 432
www.purcelluk.com

PROJECT STATUS	Riba Stage 5
CLIENT	Manchester City Council
PROJECT	Our Town Hall
DRAWING TITLE	Great Hall north gutter setting out
SIZE & SCALE	A1:As indicated
DRAWING STATUS	S4 Construction

JOB NUMBER	236959
DRAWING NO.	OTH-PUR-TH-RF-DWG-A-4426
REV	-

© PURCELL 2019. PURCELL ® IS THE TRADING NAME OF PURCELL ARCHITECTURE LTD.