

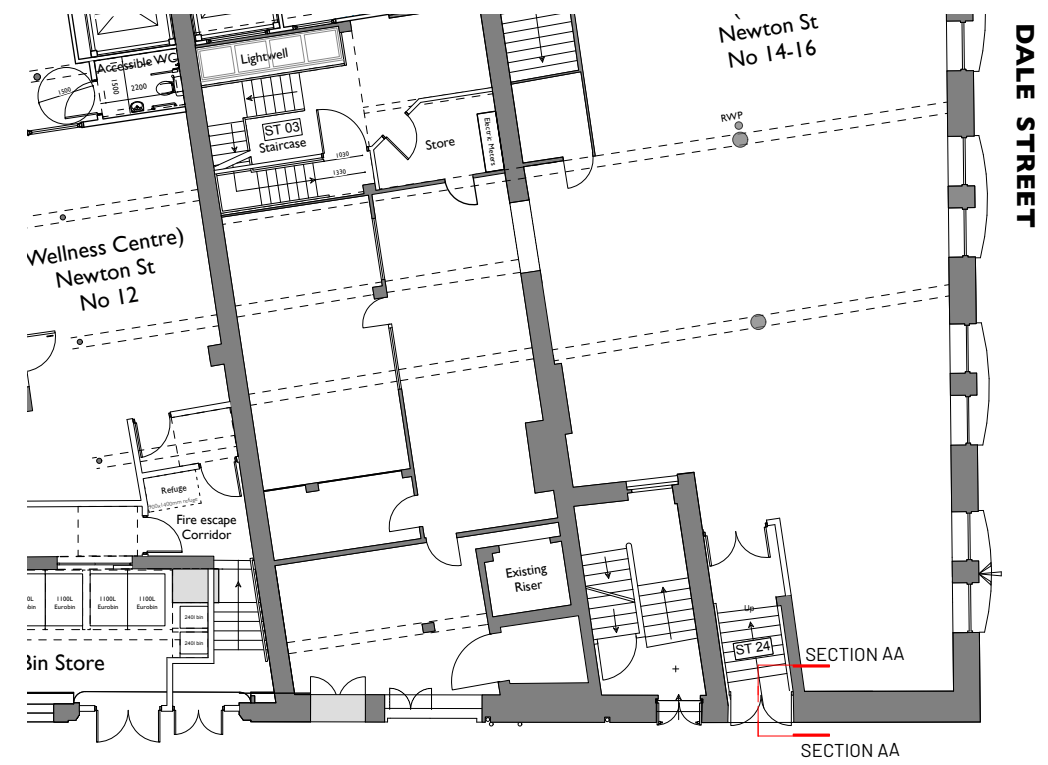


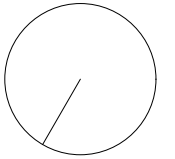

MANGLE STREET

1 Key Plan
Scale: 1:200

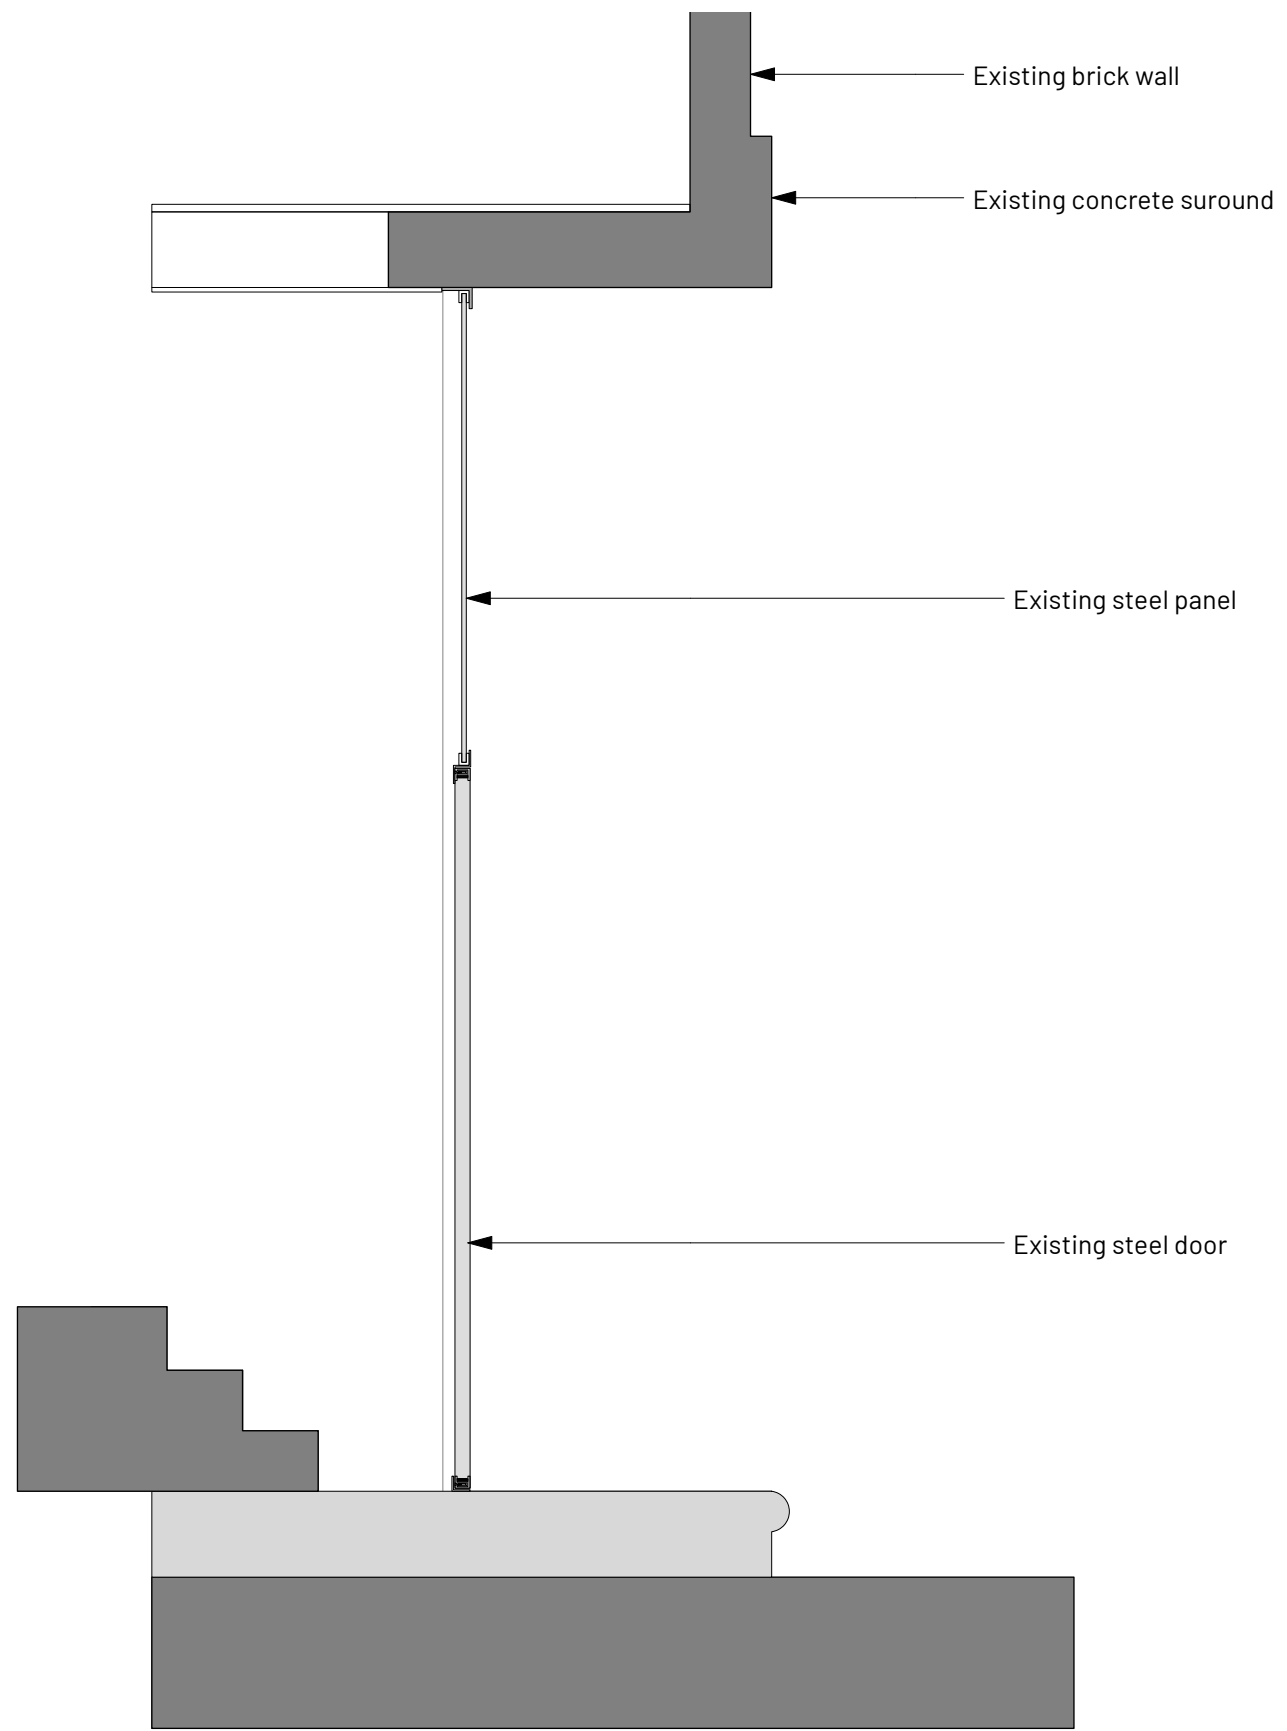

2 Mangle Street Door Section
Scale: 1:25

REV	NOTE	DRN	CHK
	NEWTON STREET FORMER COTTONOPOLIS		

Mangle Street Existing Door Section

PROJECT REF.	2070
DRWG NO.	E(300)
REVISION	
SCALE	AS NOTED
DATE 1st	July 25
DRAWN	GS

SK sketch E existing P proposed T tender C construction FI final issue

+44 161 236 0051
ARCHITECT@ATELIERMB.CO.UK

ATELIER.MB