


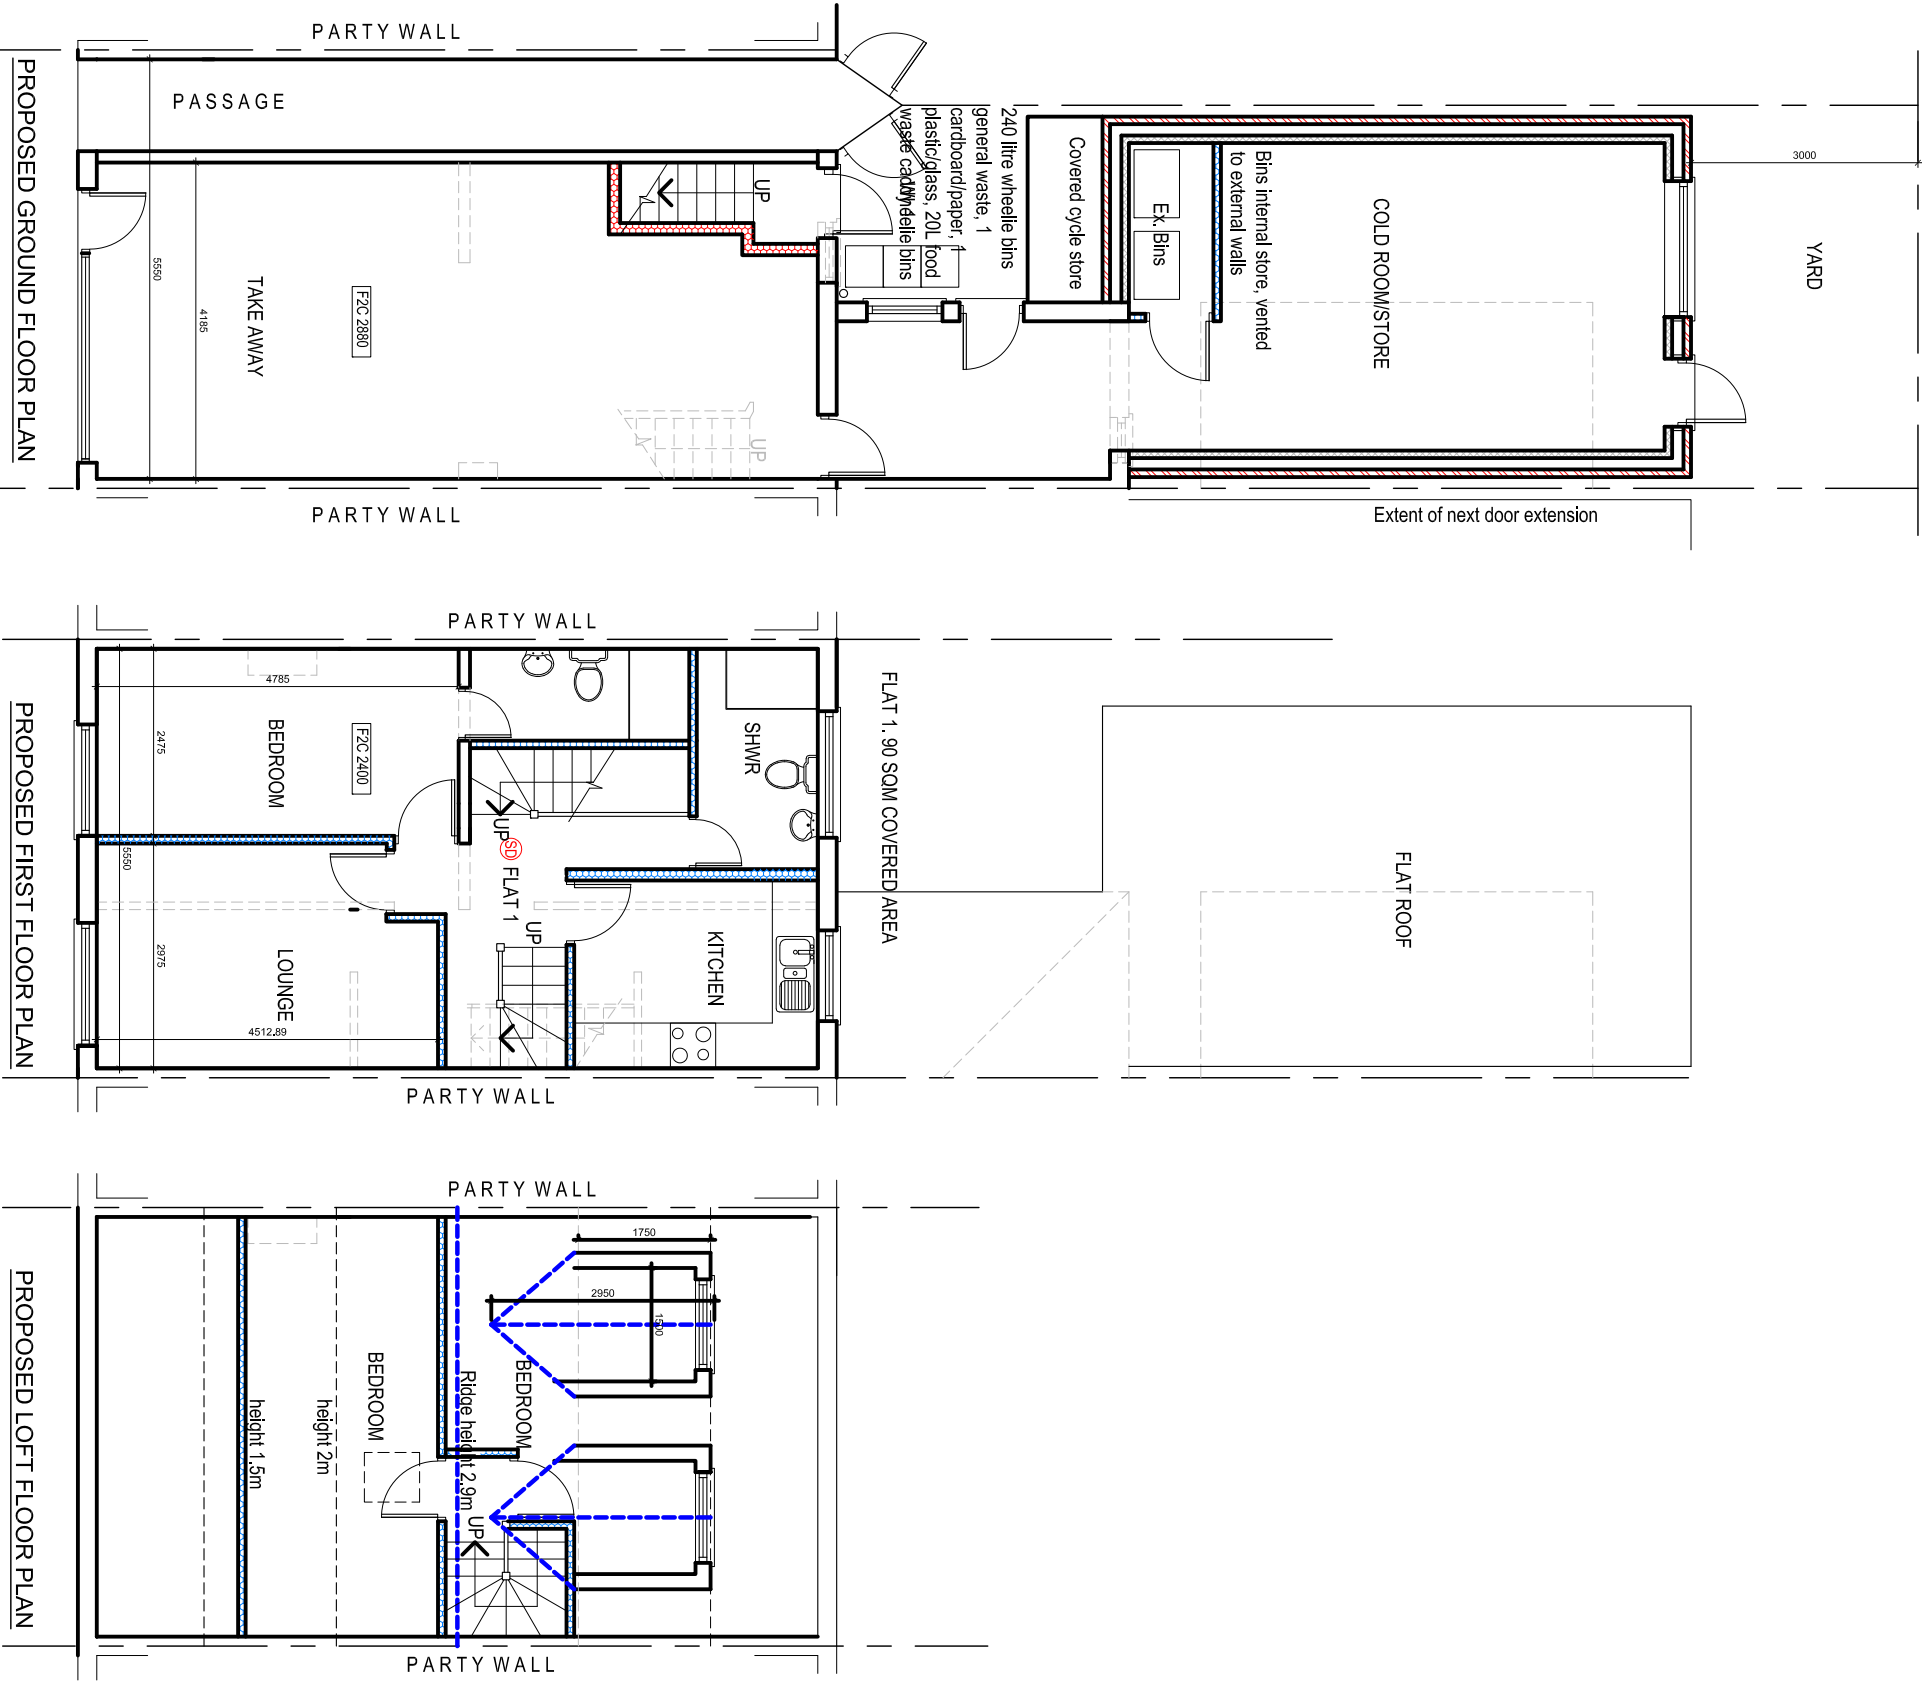

PROJECT
130 Withington Road,
Whalley Range
CLIENT
Mr. Shahzad Anwar
DRAWING TITLE
Proposed Plan

JOB No
DRAWING No
NA-P02

SCALE
1:100@A3

DATE
Nov, 2023

REVISION
-

t: 0782 895 3405
e: niamat@hotmail.co.uk