




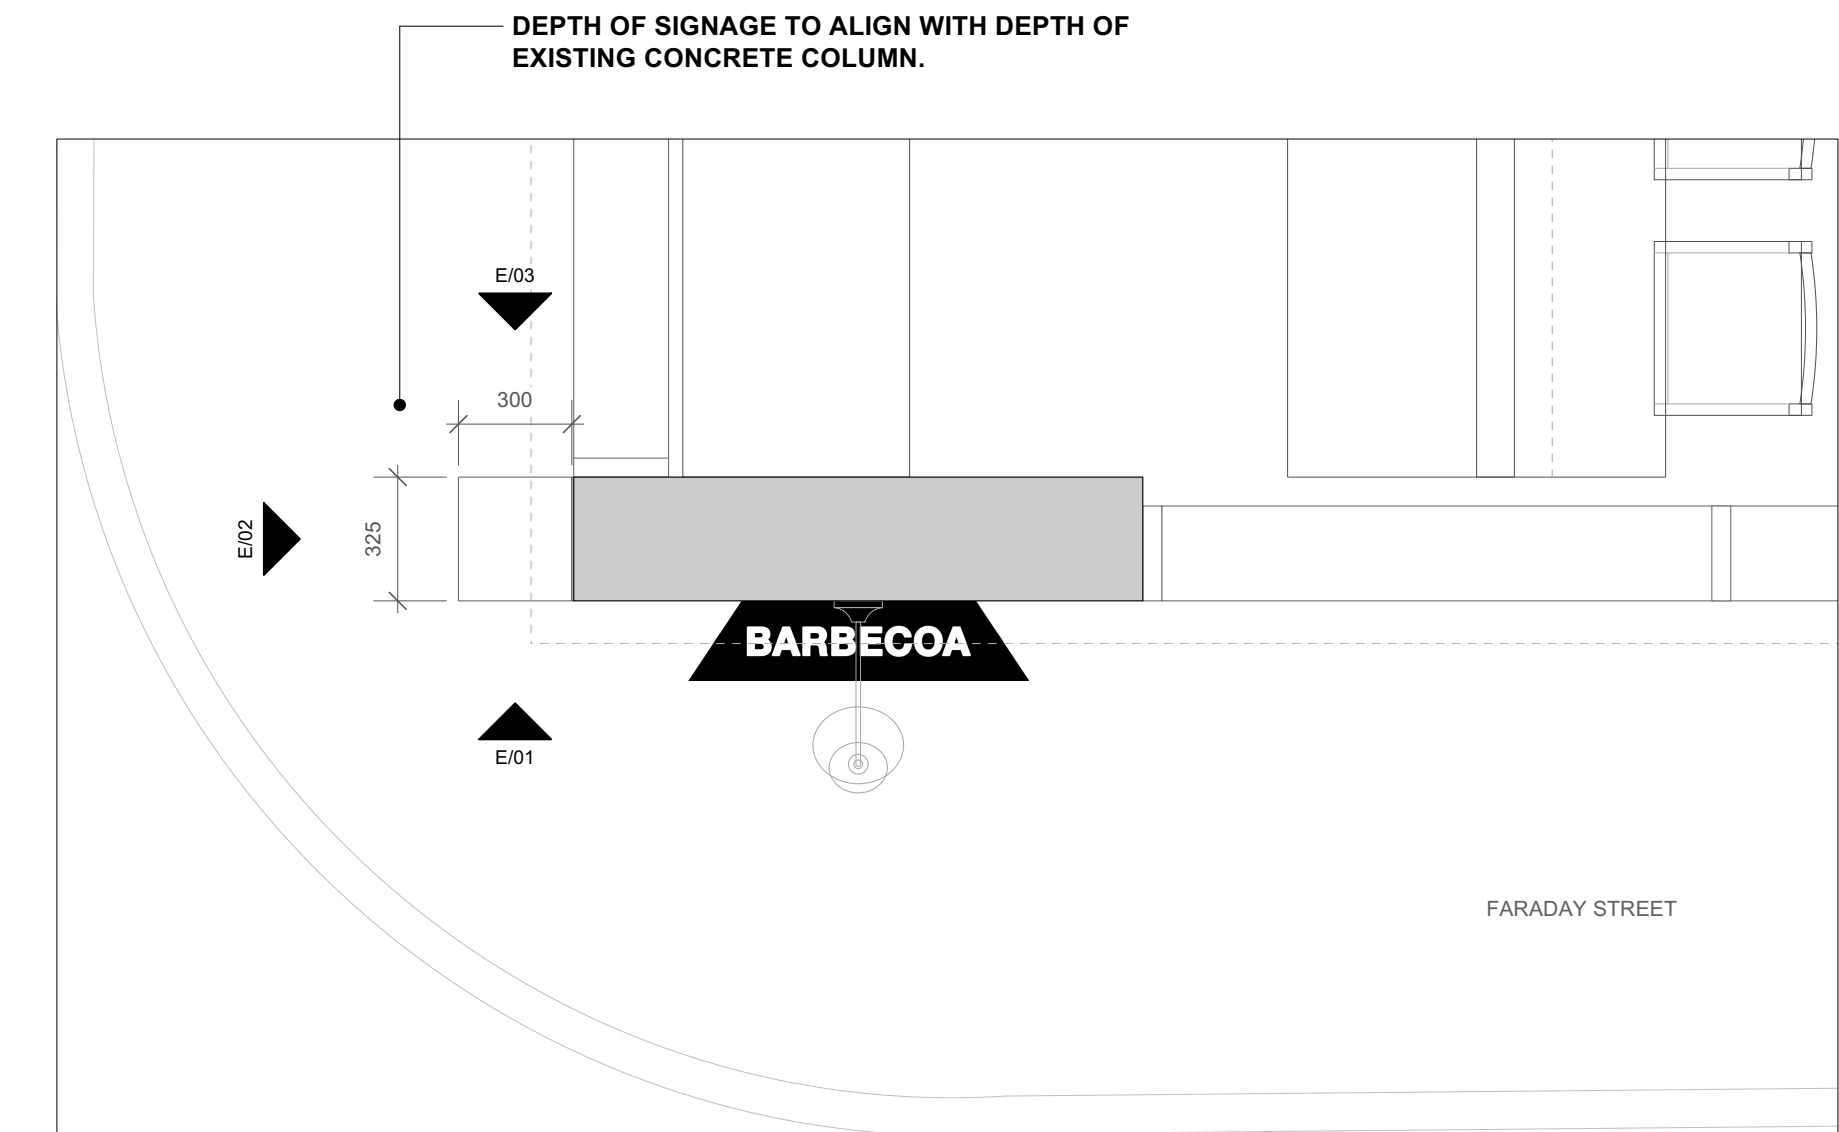

1 LIGHTBOX SIGNAGE LOCATION PLAN  
Scale: 1:20

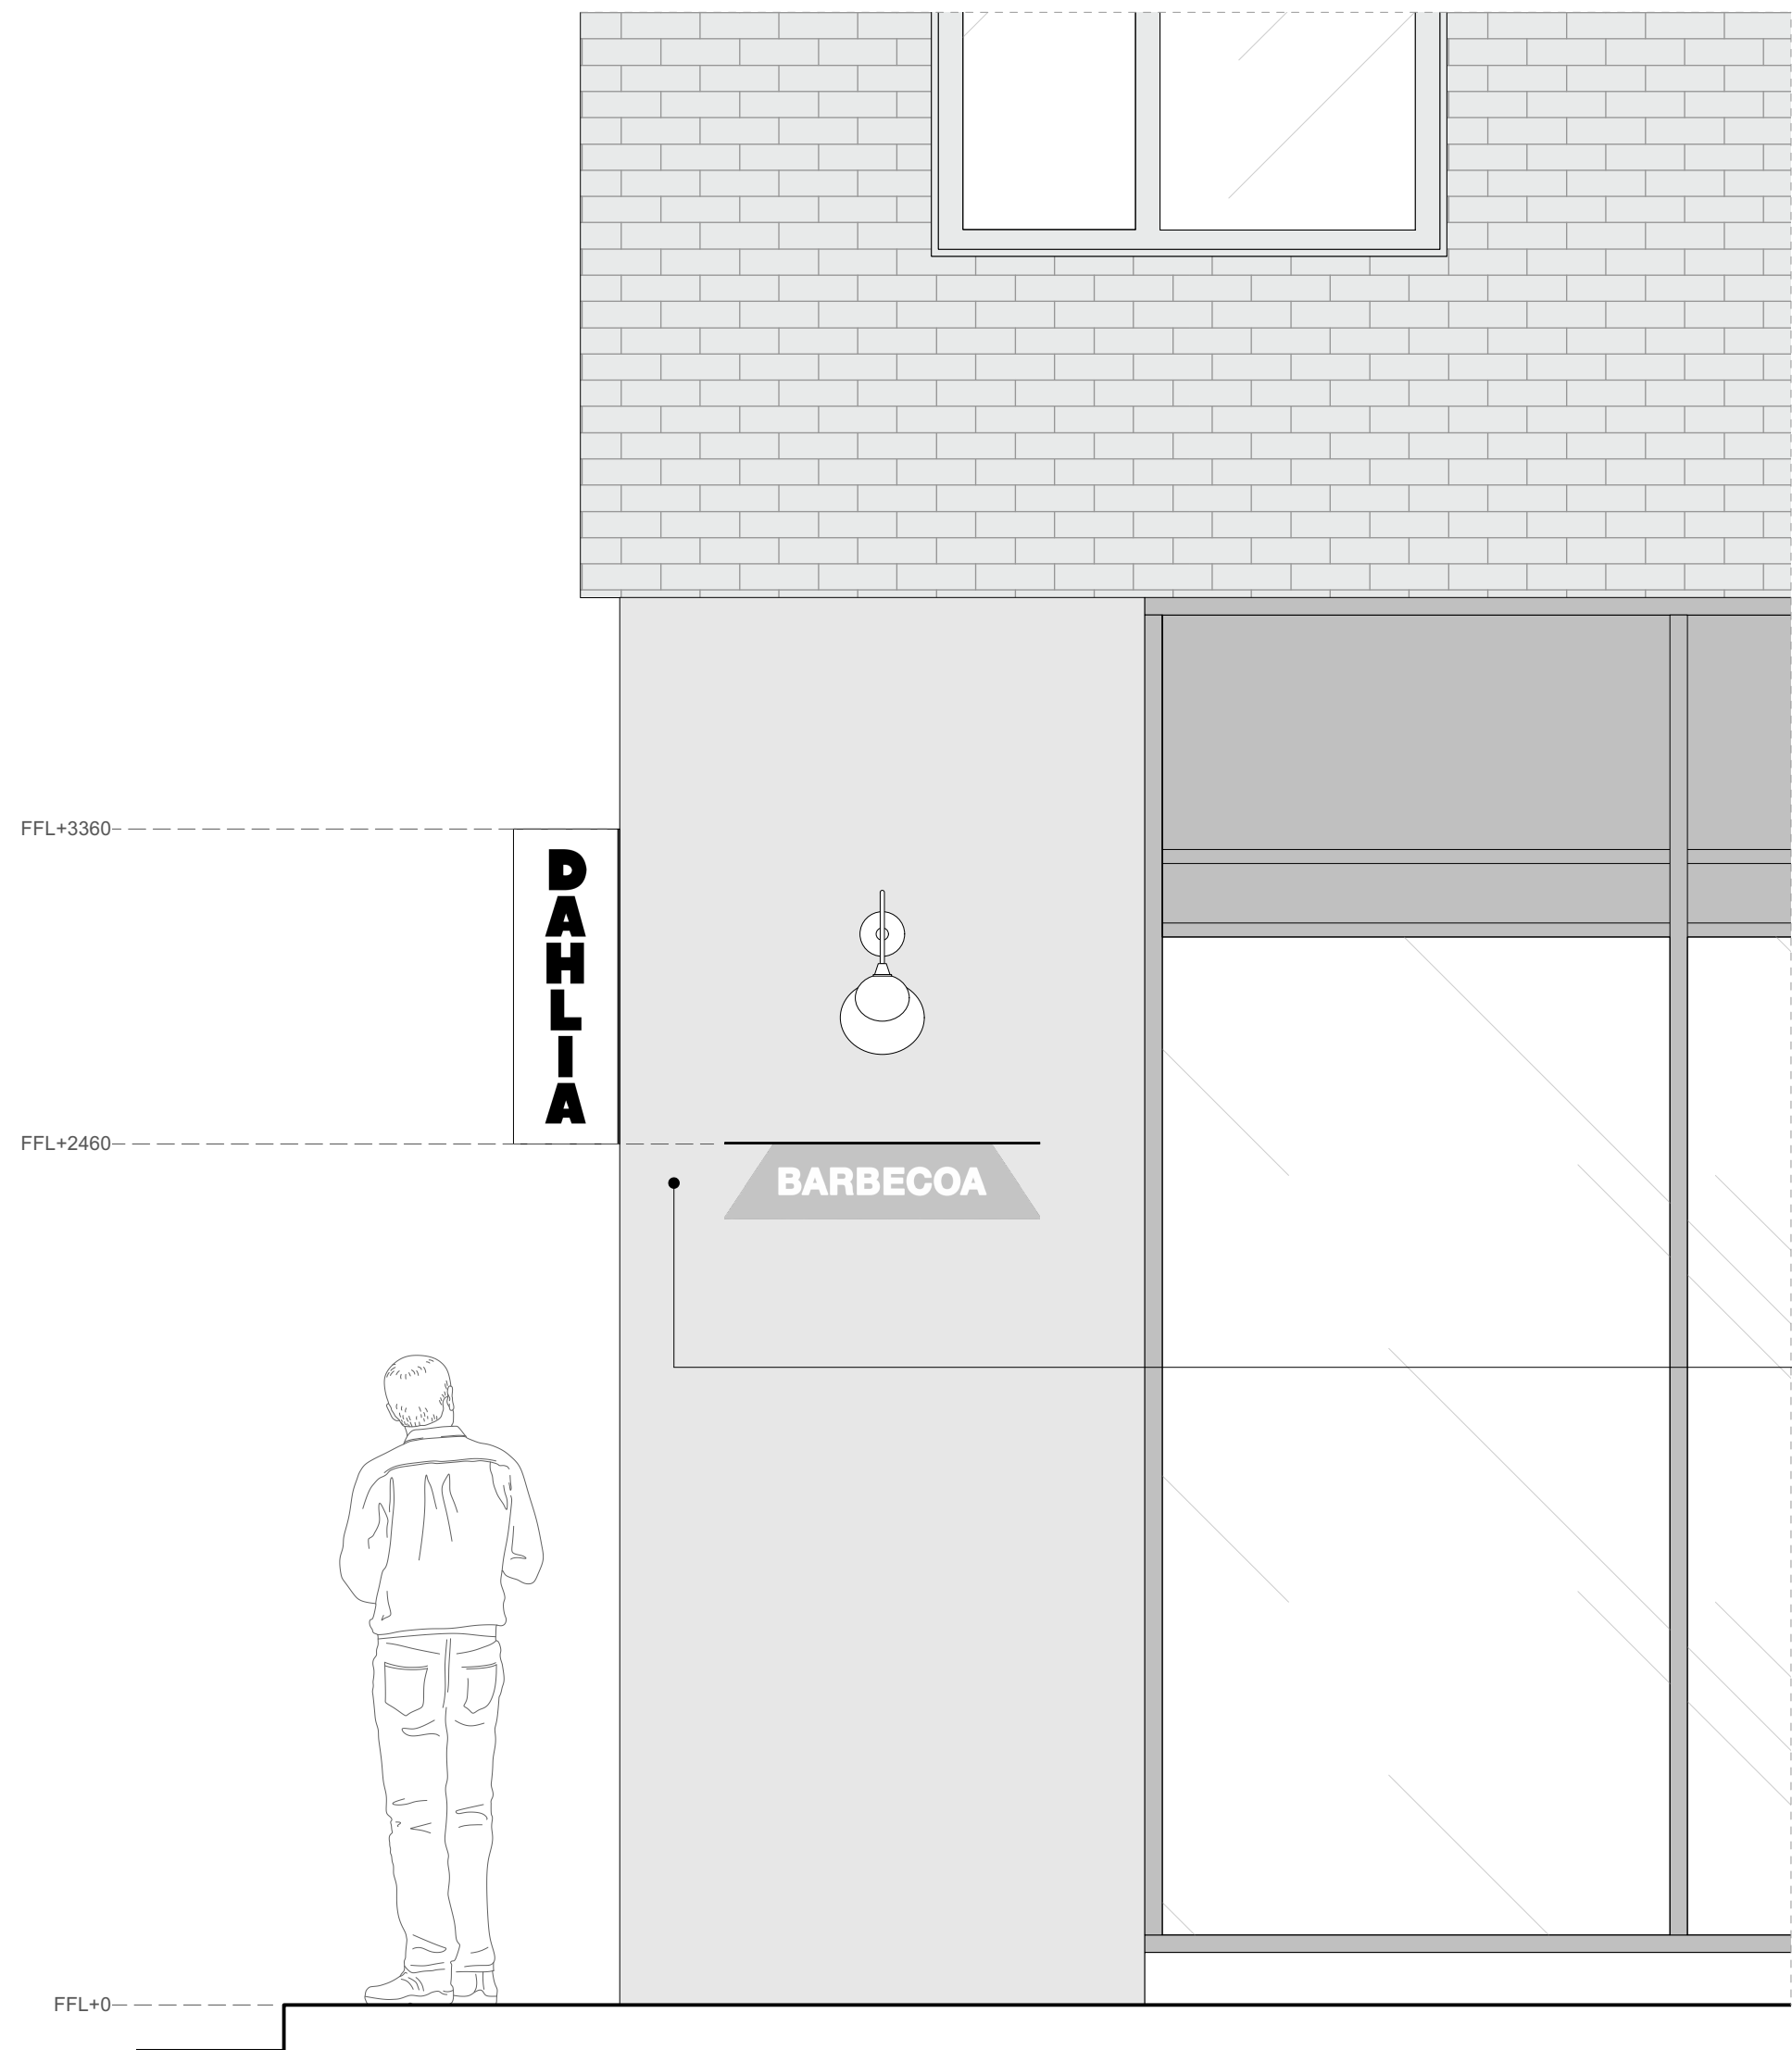


2 LIGHTBOX SIGNAGE SETTING OUT  
Scale: 1:20

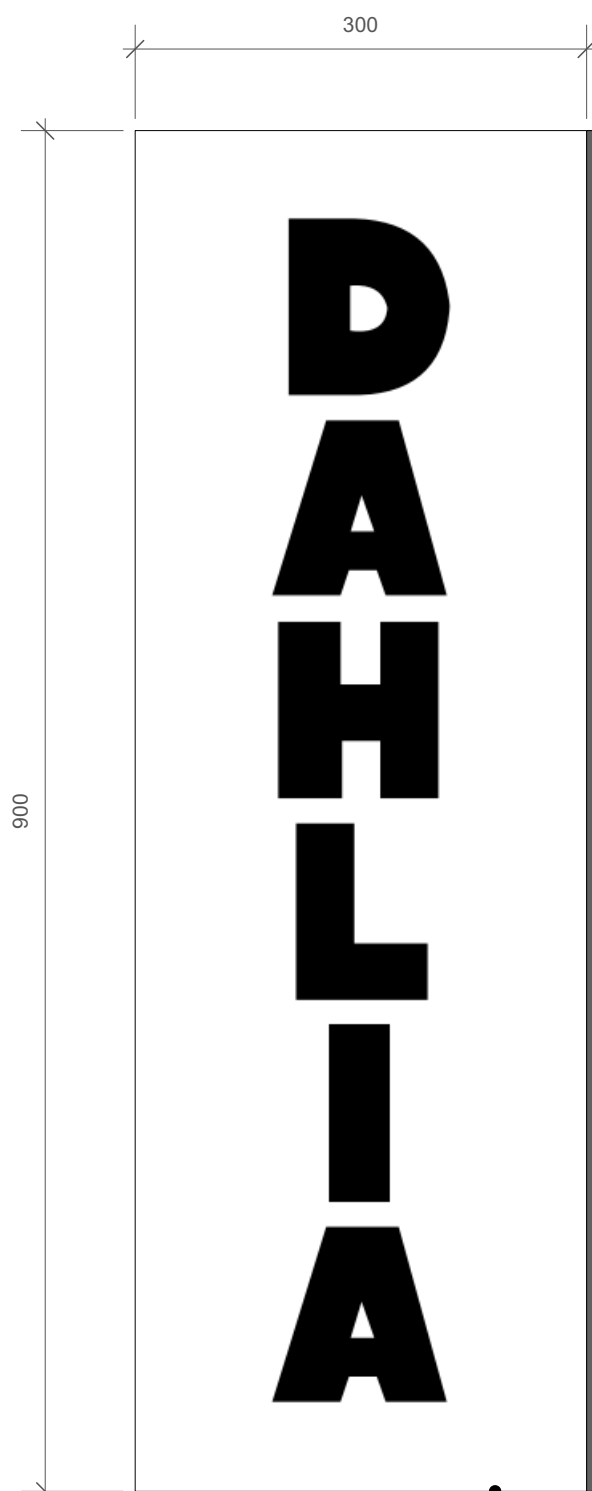

3 ELEVATION 01  
Scale: 1:5



4 ELEVATION 02  
Scale: 1:5

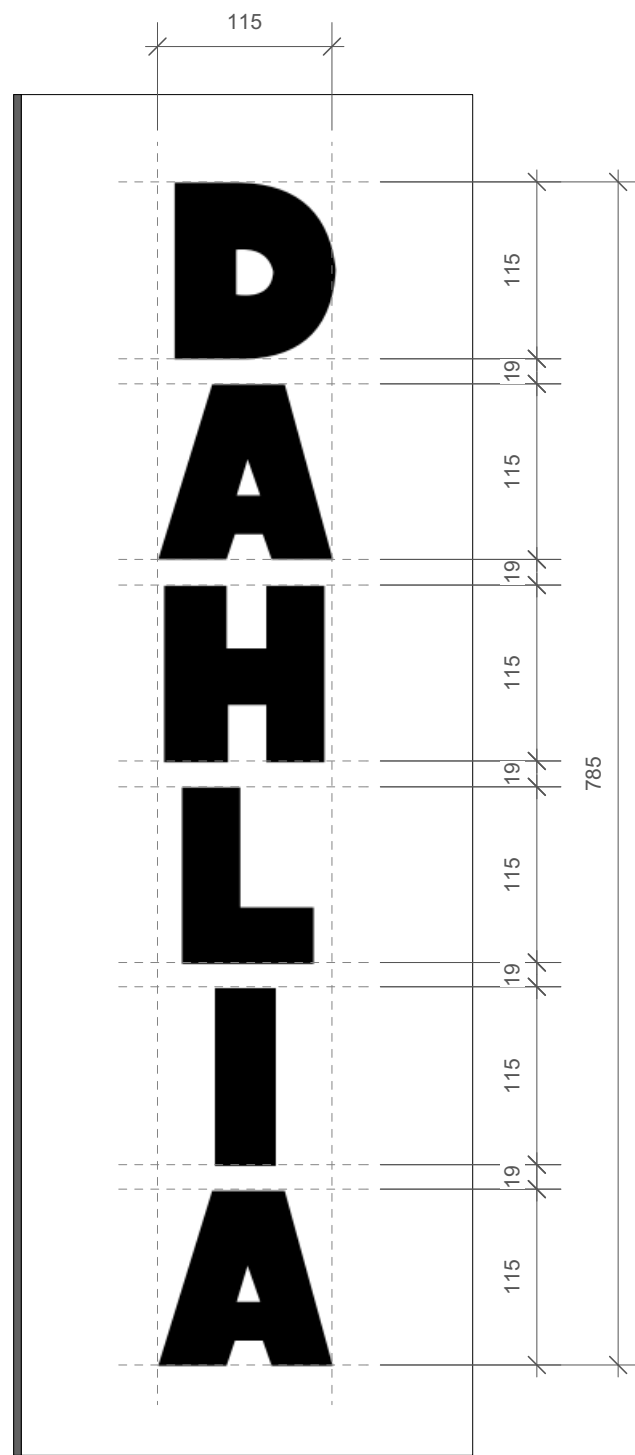

5 ELEVATION 03  
Scale: 1:5

PROPOSED WALL MOUNTED SIGNAGE WITH INTERNAL LIGHTING

FINISH: WHITE EXTERNAL BOX W/ BLACK TEXT 'DAHLIA'  
ILLUMINANCE LEVEL: 200cdm  
SIGNAGE SIZE: 900mm (H) X 300mm (W) X 325mm (D)  
MAX. PROJECTION: 300mm

BASE OF LIGHTBOX TO ALIGN WITH BASE OF  
ALL WALL SIGNAGE APPLIED TO THE BUILDING -  
SLOPE OF PAVEMENT GIVES VARIANCE IN  
INSTALLATION HEIGHT FROM FFL.

PROPOSED FIXING BRACKET DETAILS  
AS PER REFERENCE IMAGE



REFERENCE IMAGE 001

EXTERNAL LIGHTBOX SIGNAGE

#### GENERAL NOTES

01. DRAWINGS ARE FOR INFORMATION ONLY AT STAGE 4 AND TO SHOW DESIGN INTENT. ALL DIMENSIONS ARE THEREFORE SUBJECT TO FULL SITE SURVEY AND DEVELOPMENT WITH SUB-CONTRACTORS. SPECIALIST SUBCONTRACTOR TO PROVIDE FABRICATION DRAWINGS FOR REVIEW BY SONDAY AND CLIENT.

02. DRAWINGS TO BE READ IN COLOUR.

| REV. | DATE       | DESCRIPTION                             |
|------|------------|-----------------------------------------|
| P01  | 23/09/2025 | ISSUE FOR PLANNING APPROVAL APPLICATION |

|                                                          |              |                               |
|----------------------------------------------------------|--------------|-------------------------------|
| PROJECT NUMBER                                           | CLIENT       | PROJECT NAME                  |
| SS-018                                                   | WANT STUDIOS | THE HIVE                      |
| PROJECT ADDRESS                                          |              |                               |
| UNITS 1&2, THE HIVE, 47 LEVER STREET, MANCHESTER, M1 1FN |              |                               |
| SCALE                                                    | SHEET SIZE   | DRAWING TITLE                 |
| VARIES                                                   | A1           | LIGHTBOX WALL MOUNTED SIGNAGE |
| DRAWN BY                                                 | REVISION     | DRAWING NO.                   |
| PH                                                       | P01          | 018-SS-ZZ-00-DR-I-20305       |

# SONDAY STUDIOS

1. DRAWINGS HAVE BEEN PRODUCED BY SONDAY AND MAY NOT BE REPRODUCED IN WHOLE OR PART, OR USED FOR THE MANUFACTURE OF ANY ARTICLE WITHOUT THE EXPRESS PERMISSION OF THE COPYRIGHT HOLDERS.  
2. USE FIGURED DIMENSIONS ONLY. ALL DIMENSIONS MUST BE SET OUT AND CHECKED BY THE SELECTED CONTRACTOR ON SITE PRIOR TO COMMENCEMENT OF CONSTRUCTION.  
3. THIS DRAWING IS TO BE READ IN CONJUNCTION WITH ALL RELEVANT ARCHITECTS, SERVICE ENGINEERS AND SONDAY DRAWINGS AND SPECIFICATIONS AS RELEVANT.  
4. SELECTED CONTRACTOR IS TO SUBMIT RELEVANT DRAWINGS TO BUILDING REGULATION AND LEGISLATION APPROVAL AUTHORITIES AS REQUIRED TO COMPLY WITH THE SPECIFICATION.

© SONDAY STUDIOS LTD.

WWW.SONDAY-STUDIOS.COM