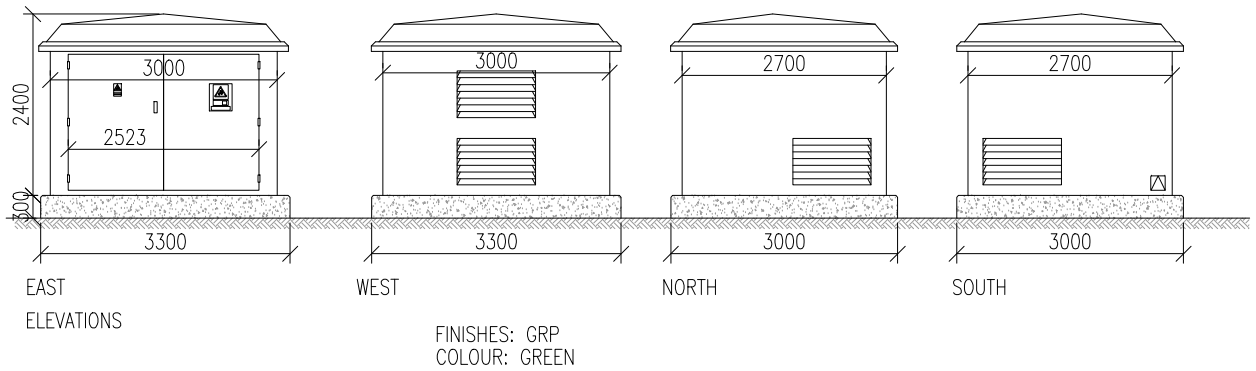

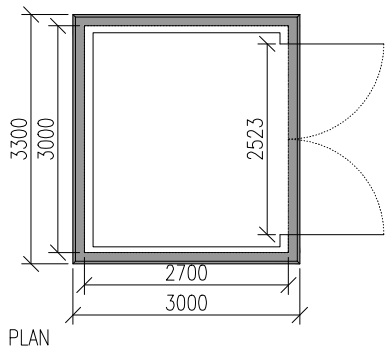

SUBSTATION (SCALE 1:100)

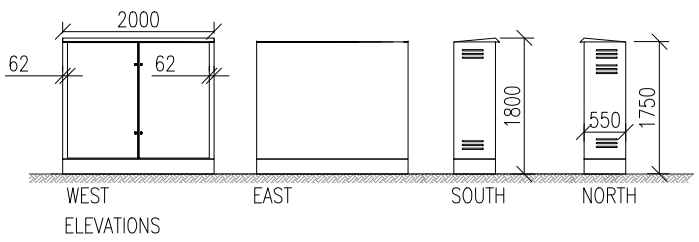

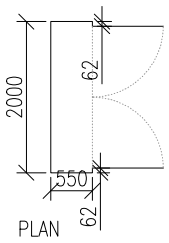

FINISHES: GRP
COLOUR: GREEN

FEEDER PILLAR (SCALE 1:100)

1:100 SCALE BAR

1:50 SCALE BAR

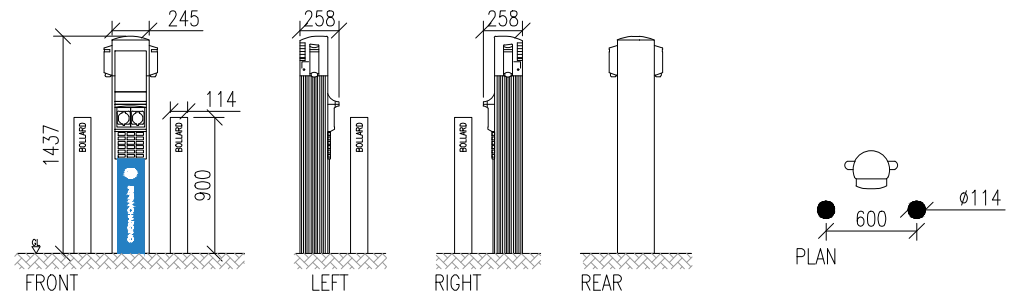

AC CHARGER (SCALE 1:50)

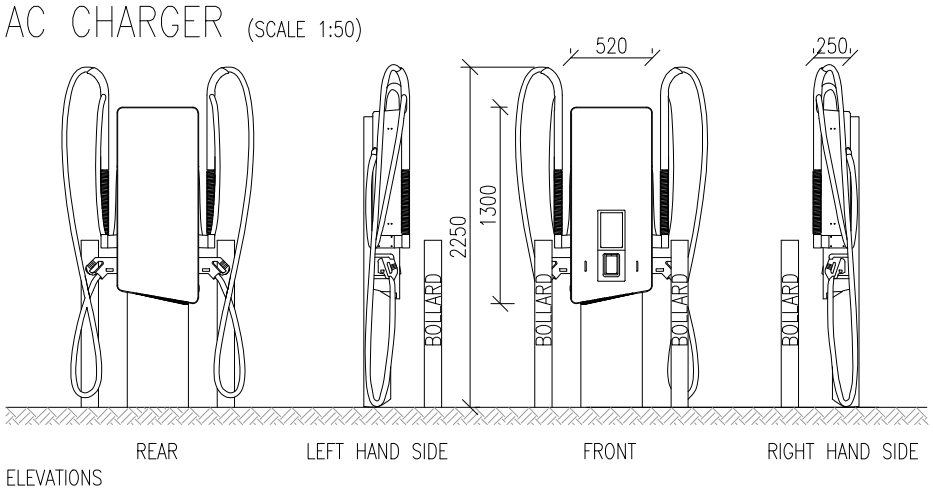

CHARGER FINISH: PPC STEEL
COLOUR: BLACK WITH POLISHED ALUMINIUM

BOLLARD: POLISHED ALUMINIUM

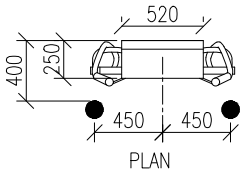

HYC_50 DC CHARGER (SCALE 1:50)

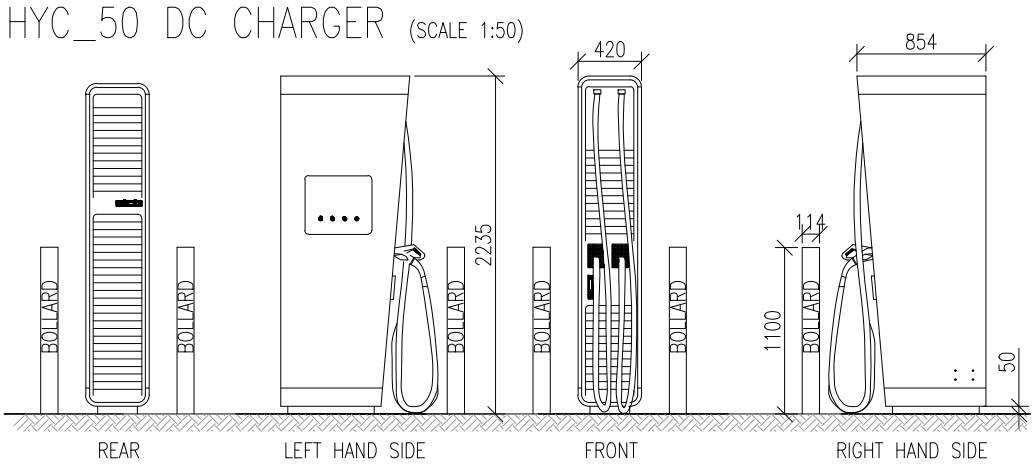

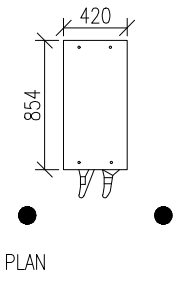

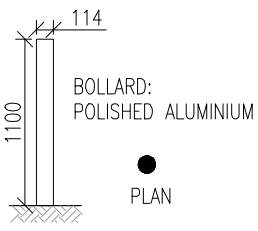

BOLLARD

HYC_150 DC CHARGER (SCALE 1:50)

REV	DESCRIPTION	REV BY	APP	DATE
-	-	-	-	-

ADDRESS PARRS WOOD MANCHESTER M20 5PG	**PROJECT NAME** PARRS WOOD	**DRAWN BY** KP
	DRAWING TITLE SUBSTATION, FEEDER PILLAR AND CHARGERS	**SCALE (@ A3)** AS NOTED
	DRAWING NO A249012 091 05 04	**REV** -

RAW CHARGING

RAW CHARGING NETWORK LTD
43 PALACE STREET
LONDON
SW1E 5HL