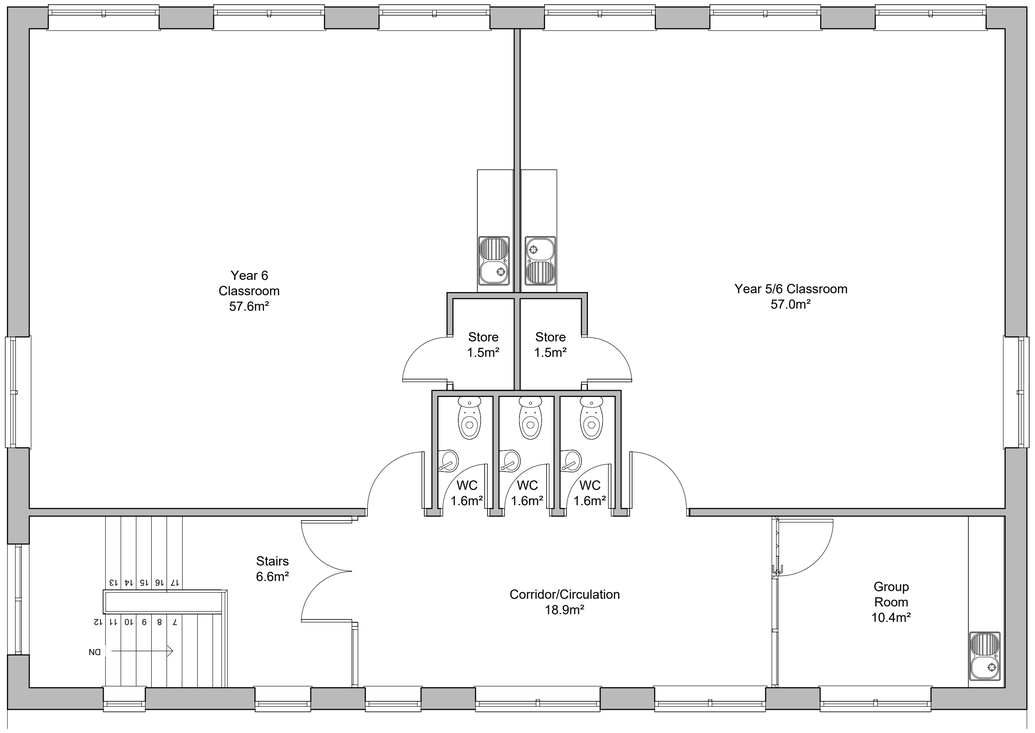

KS2 Block - Existing First Floor Layout Plan
GIFA: 171m²
Scale: 1:50 @A1
0m 1m 2m 3m 4m 5m

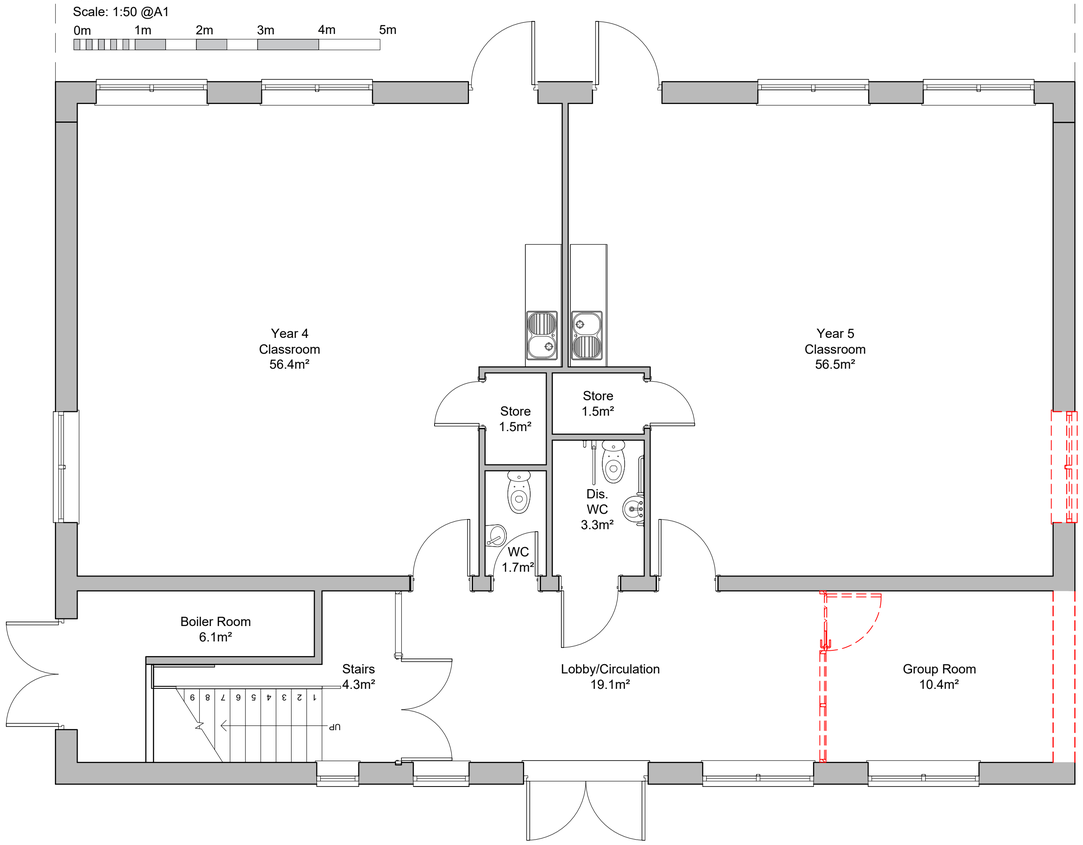

KS2 Block - Existing Ground Floor Layout Plan (with demolitions shown)
GIFA: 171m²
Scale: 1:50 @A1
0m 1m 2m 3m 4m 5m

This drawing is Copyright and the property of Lancaster Maloney Martin Limited and must not be reproduced in whole or in part without their written permission.
Copyright is reserved. © This drawing must not be scaled. The Contractor is to report all dimensional discrepancies & errors to the Contract Administrator prior to commencing construction. It is essential that this drawing is read in conjunction with the specification and all works identified included for.

NOTES

LEGEND

Denotes extent of demolitions

Rev	Date	Comments	By

STATUS
PLANNING ISSUE

Client
The Board of Governors of Sacred Heart RC Primary School, Gorton, Knutsford Road M18 7NU

Project Title
Extension to KS2 Block

Drawing Title
Existing Layout Plan - KS2 Block (with demolitions shown)

Scale	Drawn by	Date
1:50 @A1	DW	August 2025
Job no. 2503-09	Drawing no. PA-05	Revision no. -

Lancaster Maloney Martin
Registered Office:
Equitas House Unit 6 Station View Rhino Court Stockport SK7 5ER
Tel: 0161 477 3500
E-mail: administration@lmm-ltd.co.uk | Website: www.lmm-ltd.co.uk
Registered in England No 4846621

A1