KEY NOTES

801 1935X1980MM FITTING ROOM COMMON AREA 3 WAY MIRROR FRAME SECURED TO WALL. REFER TO DRAWING A851 FOR DETAILS.

802 NEW SUSPENDED LIGHTING TRACK (H1) AT 2850MM AFFL.

803 FITTING ROOM NAME FRAME, 3MM MIRROR GLAZING ADHERED DIRECTLY ONTO A 12MM PLYWOOD BACKING INSERTED INTO A 20X20X2MM BLACKENED STEEL ANGLE FRAMING. NAME FRAME SECURED TO PARTITION WALL AT 1370MM AFFL.

804 914X2030MM SINGLE LEAF PAINTED SOLID CORE TIMBER DOOR WITHIN 38MM PAINTED TULIPWOOD FRAME. ALL FITTING ROOM DOORS TO HAVE WELDED PIPS TO HINGES TO PREVENT OPENING MORE THAN 90 DEG. PULL HANDLE TO BE INSTALLED AT 1025MM ABOVE FFL AND LOCK TO BE INSTALLED AT 825MM ABOVE FFL.

805 CONSTRUCT 2800MM HIGH PARTITION WALL COMPRISING 100X50MM (96X45MM) C24 TIMBER STUDS AT 450MM CENTRES LINED BOTH SIDES WITH 15MM PLYWOOD SHEATHING AND 15MM GYPROC WALL BOARD, COMPLETE WITH 140X18MM PAINTED TULIPWOOD BASE. ALL BOARD JOINTS AND FIXING HOLES TO BE SEAMLESS FINISHED AND PREPARED FOR DECORATION.

806 204X18MM PAINTED TULIPWOOD CAPPING. SECURE TO FRAMING WITH 2No. ROWS COUNTERSUNK WOODSCREWS AND MATCHING TULIPWOOD PELLETS AT 400MM CENTRES.

807 1No. FITTING ROOM HOOK SECURED TO CENTRE OF 140X18MM PAINTED TULIPWOOD BATTEN. BATTEN SECURED TO SUBSTRATE AT 1475MM ABOVE FFL WITH STAINLESS STEEL WOOD SCREWS. SCREW FIXINGS TO BE COUNTERSUNK AND FINISHED WITH MATCHING TIMBER PELLET.

808 NEW STEPS BETWEEN FITTING ROOMS AND SALES AREA CLAD WITH NEW ENGINEERED WHITE OAK FLOORING. REFER TO DRAWING LB510 FOR DETAILS.

809 1196X610X914MM PAINTED DOUGLAS FIR PLYWOOD SERVICE AREA CASEWORK. EXACT SIZE TO BE CONFIRMED ON SITE.


810 2No. DOUBLE POWER OUTLET AND 2No. DOUBLE DATA SOCKET IN WHITE TRUNKING UNDER THE COUNTERTOP. ALLOW FOR 1No. GREY 80MM DIA. TASS DESK GROMMET (DGG80) BY CEF OR SIMILAR.

811 CONSTRUCT 2800MM HIGH LINING WALL COMPRISING 100X50MM (96X45MM) C24 TIMBER STUDS AT 450MM CENTRES LINED INTERNALLY WITH 15MM PLYWOOD SHEATHING AND 15MM GYPROC WALL BOARD, COMPLETE WITH 140X18MM PAINTED TULIPWOOD BASE. ALL BOARD JOINTS AND FIXING HOLES TO BE SEAMLESS FINISHED AND PREPARED FOR DECORATION.

812 INFILL VOID AT TOP OF WALL WITH NEW LID COMPRISING 15MM PLYWOOD ON 100X50MM (96X45MM) C24 TIMBER FRAMING. TOP OF LID AT 2800MM AFFL.


813 INSTALL FITTING ROOM SERVICE AREA HANGBARS AT 1000MM AND 2000MM ABOVE FFL. LOWER HANGBAR TO BE OFFSET 200MM IN FRONT OF TOP BAR.

814 EXISTING DEMISE WALL TO BE PREPARED FOR DECORATION.

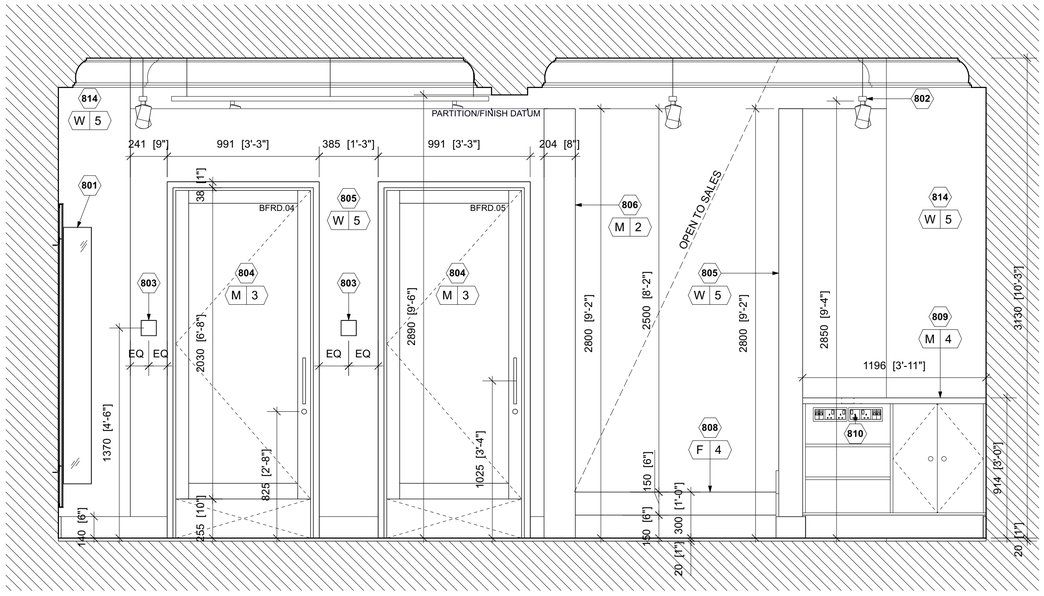


1 INTERIOR ELEVATION

LB801 SCALE 1:25@ A1

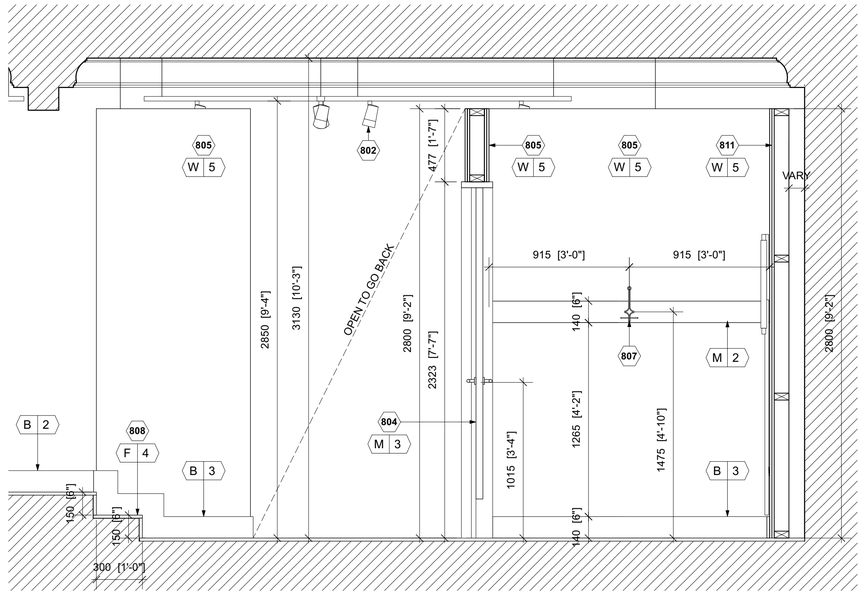


2 INTERIOR ELEVATION

LB801 SCALE 1:25@ A1

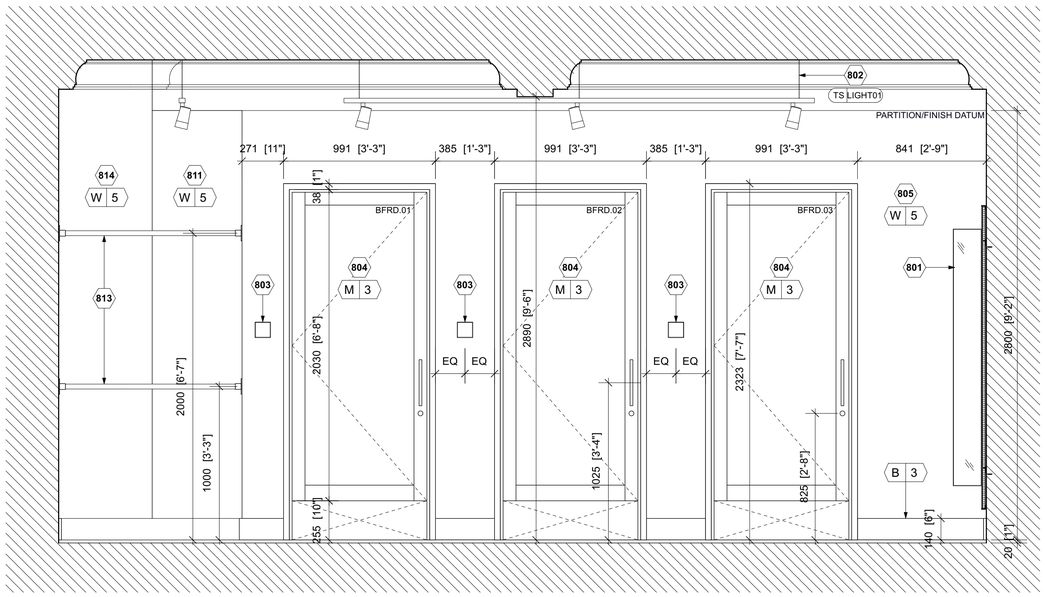

3 INTERIOR ELEVATION

LB801 SCALE 1:25@ A1

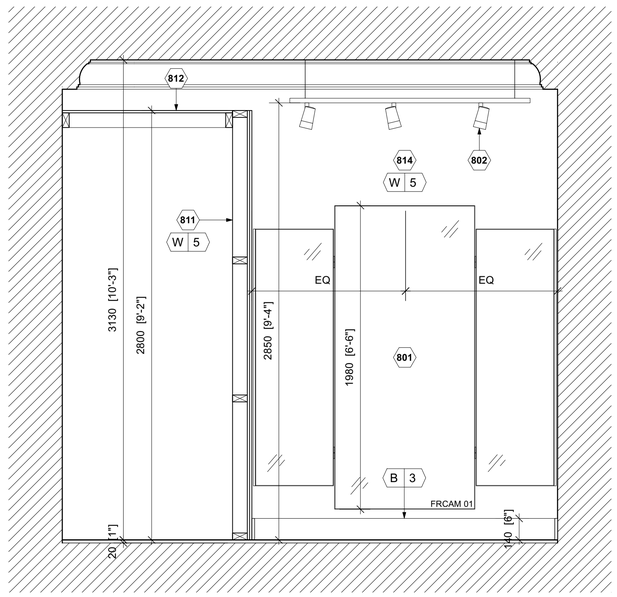

4 INTERIOR ELEVATION

LB801 SCALE 1:25@ A1

0 0.5 1 1.5 2

Scale bar (metres) 1:20

apt.design

Studio 1
31 Main Street, Kilby
Leicestershire, UK, LE18 3TD

Studio 2
2nd Floor, 22 Conduit Street
London, UK, W1S 2XR

W www.apt-design.co.uk T +44 (0)1858 469420

For Office Use: A_12746

ANTHROPOLOGIE

1-5 ST. ANNS SQUARE
MANCHESTER
M2 7EF

CONSULTANT :

DRAWN BY:

ZR

ISSUE / DATE:

LISTED BUILDING CONSENT	18.08.2025

REVISION :

SHEET TITLE :

FITTING ROOM ELEVATIONS

SHEET NO. :

LB801

Figured dimensions shall be taken in preference to scaled dimensions and any discrepancies or errors are to be referred to the Designer. Contractors, sub-contractors and suppliers must verify all dimensions on site before commencing work or making any fabrication drawings. © Copyright Reserved