2.4 Elevations Comparison

Proposed Planning Elevation 3

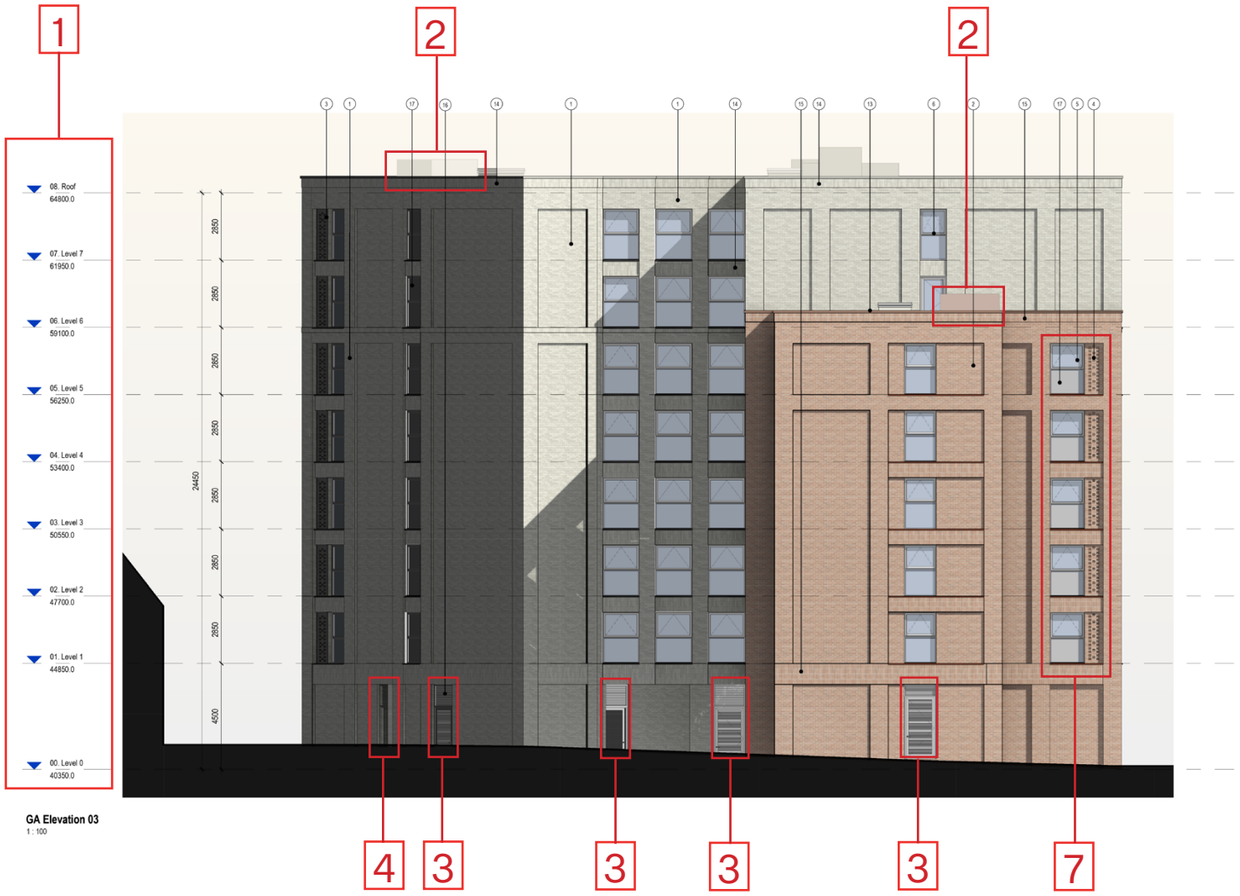

GA Elevation 03
1 : 100

Elevation Key Plan
1 : 750

PROPOSED MATERIAL KEY

1. **Facing Brick:** Buff Multi TBC
2. **Facing Brick** Red Multi TBC
3. **Negative Flemish Bond Brickwork** Buff Multi TBC
4. **Negative Flemish Bond Brickwork** Red Multi TBC
5. **Clear Glazing**
6. **Frames to Windows, Doors, Curtain Walling & Spandrel** Light Grey Anodised
7. **Window Cill** Light Grey Anodised
8. **Window Cill** Red Anodised
9. **Louvred Metal Doorsets** Light Grey Anodised
10. **Perforated Metal Panels** Light Grey Anodised
11. **Glazed Doorsets**
12. **Anodised Metal Banding** Light Grey
13. **Anodised Metal Banding** Red
14. **Soldier Course Brick Detailing** Buff Multi TBC
15. **Soldier Course Brick Detailing** Red Multi TBC
16. **Louvred Panels** Light Grey Anodised
17. **Back Painted Glass Spandrel** Light Grey

2.5 Elevations Comparison

Proposed Planning Elevation 4

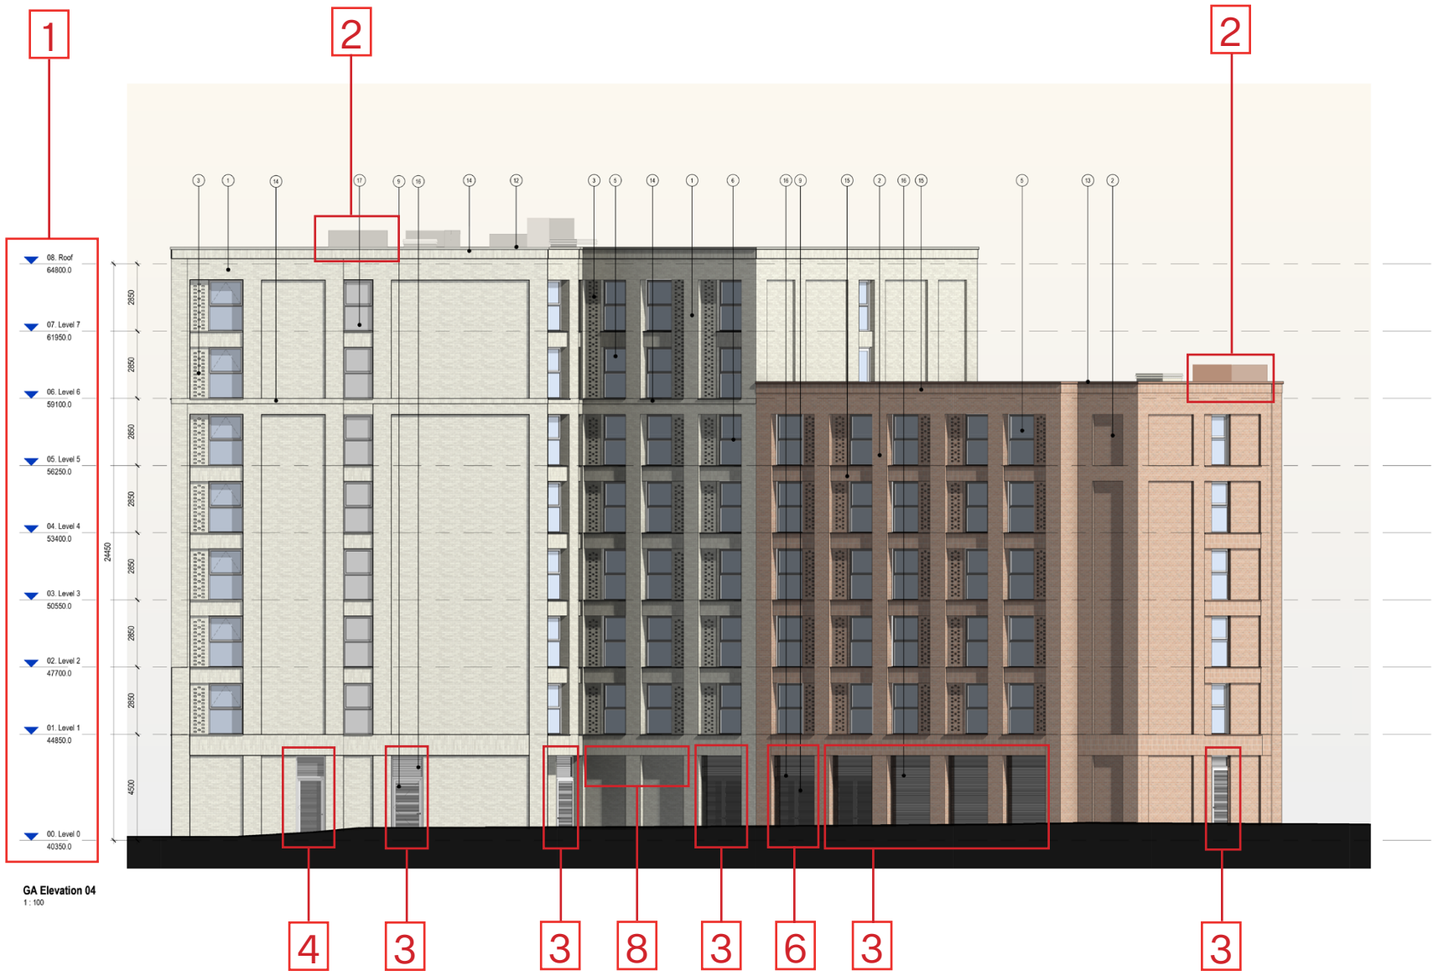

GA Elevation 04
1 : 100

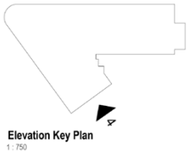

Elevation Key Plan
1 : 750

PROPOSED MATERIAL KEY

1. **Facing Brick:** Buff Multi TBC
2. **Facing Brick** Red Multi TBC
3. **Negative Flemish Bond Brickwork** Buff Multi TBC
4. **Negative Flemish Bond Brickwork** Red Multi TBC
5. **Clear Glazing**
6. **Frames to Windows, Doors, Curtain Walling & Spandrel** Light Grey Anodised
7. **Window Cill** Light Grey Anodised
8. **Window Cill** Red Anodised
9. **Louvred Metal Doorsets** Light Grey Anodised
10. **Perforated Metal Panels** Light Grey Anodised
11. **Glazed Doorsets**
12. **Anodised Metal Banding** Light Grey
13. **Anodised Metal Banding** Red
14. **Soldier Course Brick Detailing** Buff Multi TBC
15. **Soldier Course Brick Detailing** Red Multi TBC
16. **Louvred Panels** Light Grey Anodised
17. **Back Painted Glass Spandrel** Light Grey