


Key

- Existing
- Proposed
- Existing to be Removed (contemporary)
- Existing to be Removed (circa 1930s)
- Existing to be Removed (pre 1930s)
- Historic panelled wall - circa C19th
- Historic panelled wall - circa 1930s
- Historic coving shown indicatively
- NB additional features not picked up by survey - positions not measured.
- Direction of ceiling fall

NB: All cornice positions shown indicatively only
All windows - replacement steel frame, some louvred

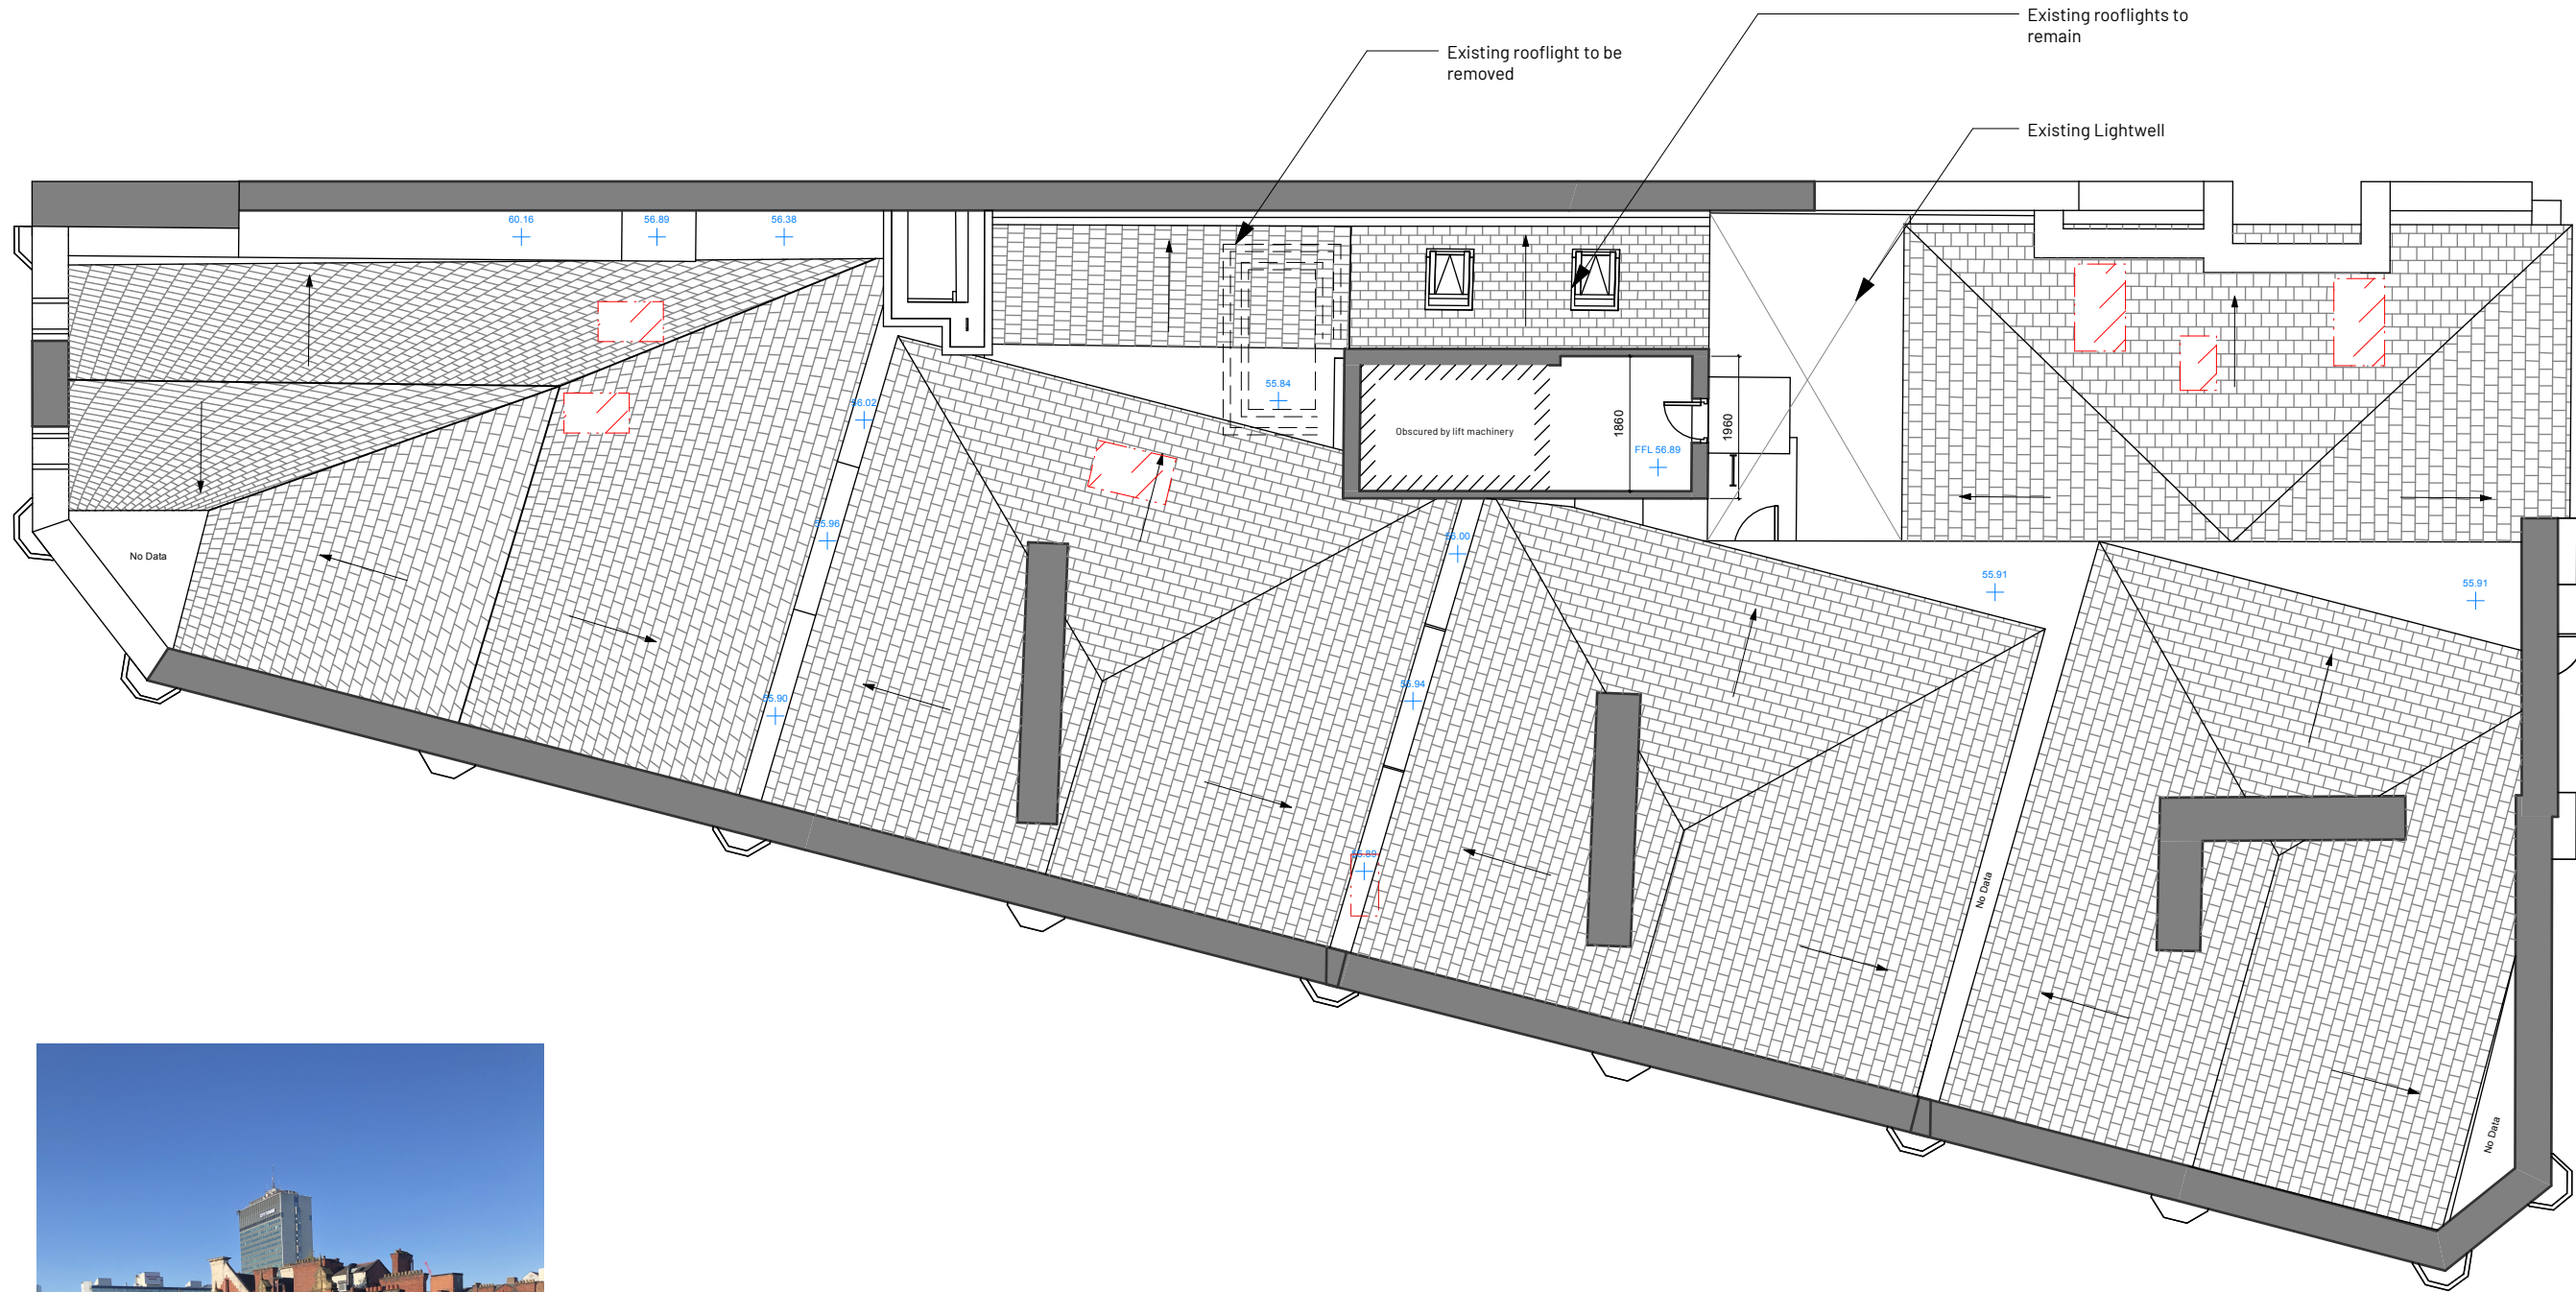

REV	NOTE	DRN	CHK
-----	------	-----	-----

St Margarets (App. 2),
Manchester
For Charlotte Street Estates

Roof Plan Strip-out

PROJECT REF.	2093
DRWG NO.	P(161)
REVISION	
SCALE	1:100 @ A3
DATE 1st	Aug 25
DRAWN	GS

SK sketch E existing P proposed T tender C construction FI final issue

+44 161 236 0051
ARCHITECT@ATELIERMB.CO.UK

ATELIER.MB