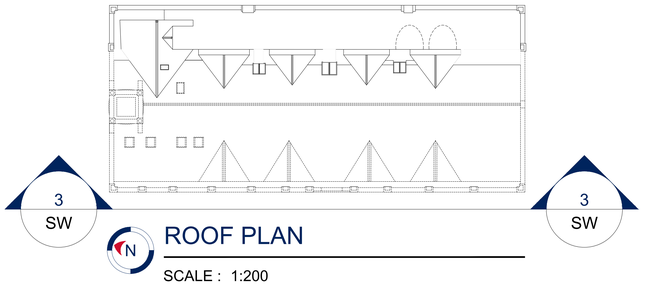

ROOF PLAN

SCALE : 1:200

Front Elevation (SW) - Existing

SCALE : 1:50

Rev	Description	Date
P01	First issue.	08/04/25

Client:
GREAT PLACES HOUSING GROUP

Project Title:
CO-OP BUILDING 93 NORTHMOOR ROAD

RLB ID: P-020510-V
Drawing Number: 03

Drawing Title:
03 EXISTING FRONT ELEVATION

Stage: RIBA 2-4
Status: S5
Revision: P01

Date: 24/06/2025
Size: A0
Scale: 1:50

Rider Levett Bucknall

1 King Street, Manchester, UK, M2 6AW
+44 (0) 161 868 7700 RLB_UK RLB.com

Contact: Jon.ward@uk.rlb.com
Author: Jude.clark@uk.rlb.com
QA: Amy.le-vasseur@uk.rlb.com

This drawing is to be read in conjunction with all other associated specifications, schedules, drawings and information issued.

Do **NOT** scale this drawing. Check and verify **ALL** dimensions and levels and on site before work commences. For discrepancies or omissions contact Rider Levett Bucknall.

All work and materials to conform with current applicable statutory legislation and regulations.

All work to comply with Construction Design Management (CDM) 2015.

Drawings to be printed in colour, to the scale stated in the title block:

Print colour check (CMYK) Print size check 10mm

This information is not to be shared or replicated without permission from RLB. Copyright © 2021 Rider Levett Bucknall UK Limited.

0 1m 2m 3m 4m 5m
1:50