




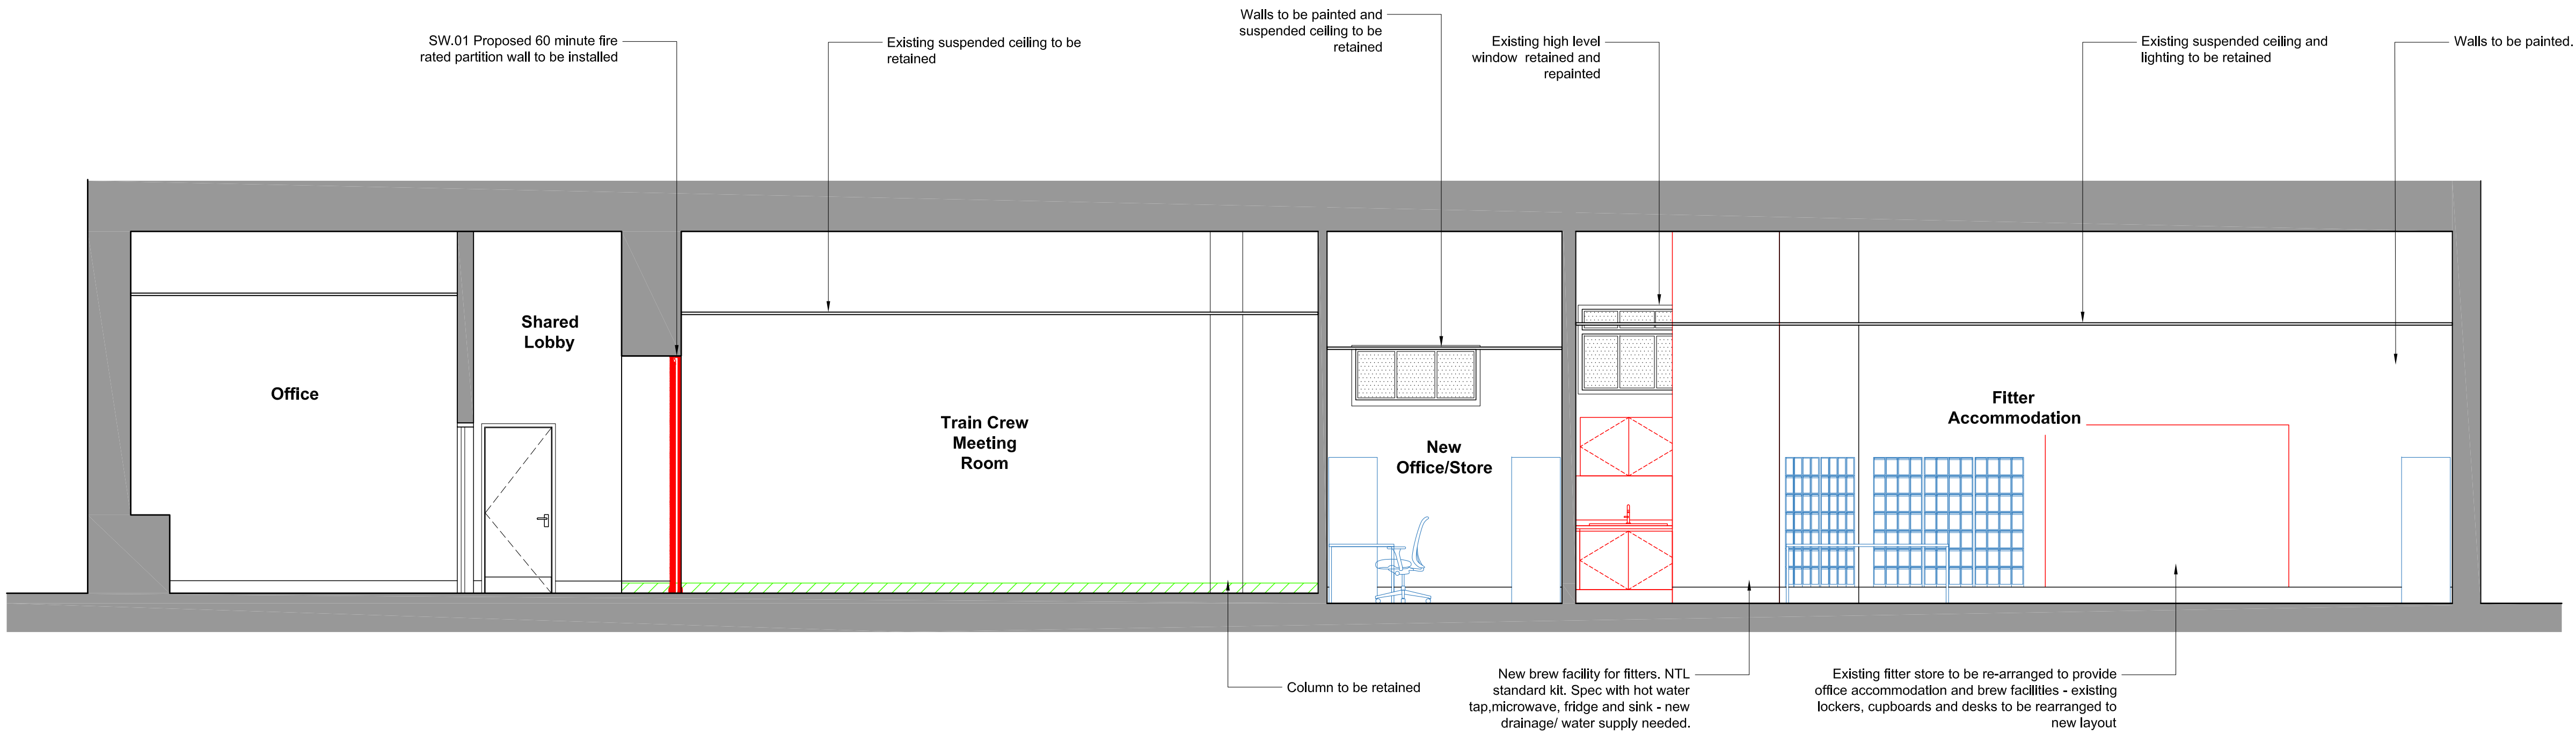


01 | PROPOSED SECTION 1-1
Scale 1:50 @ A1

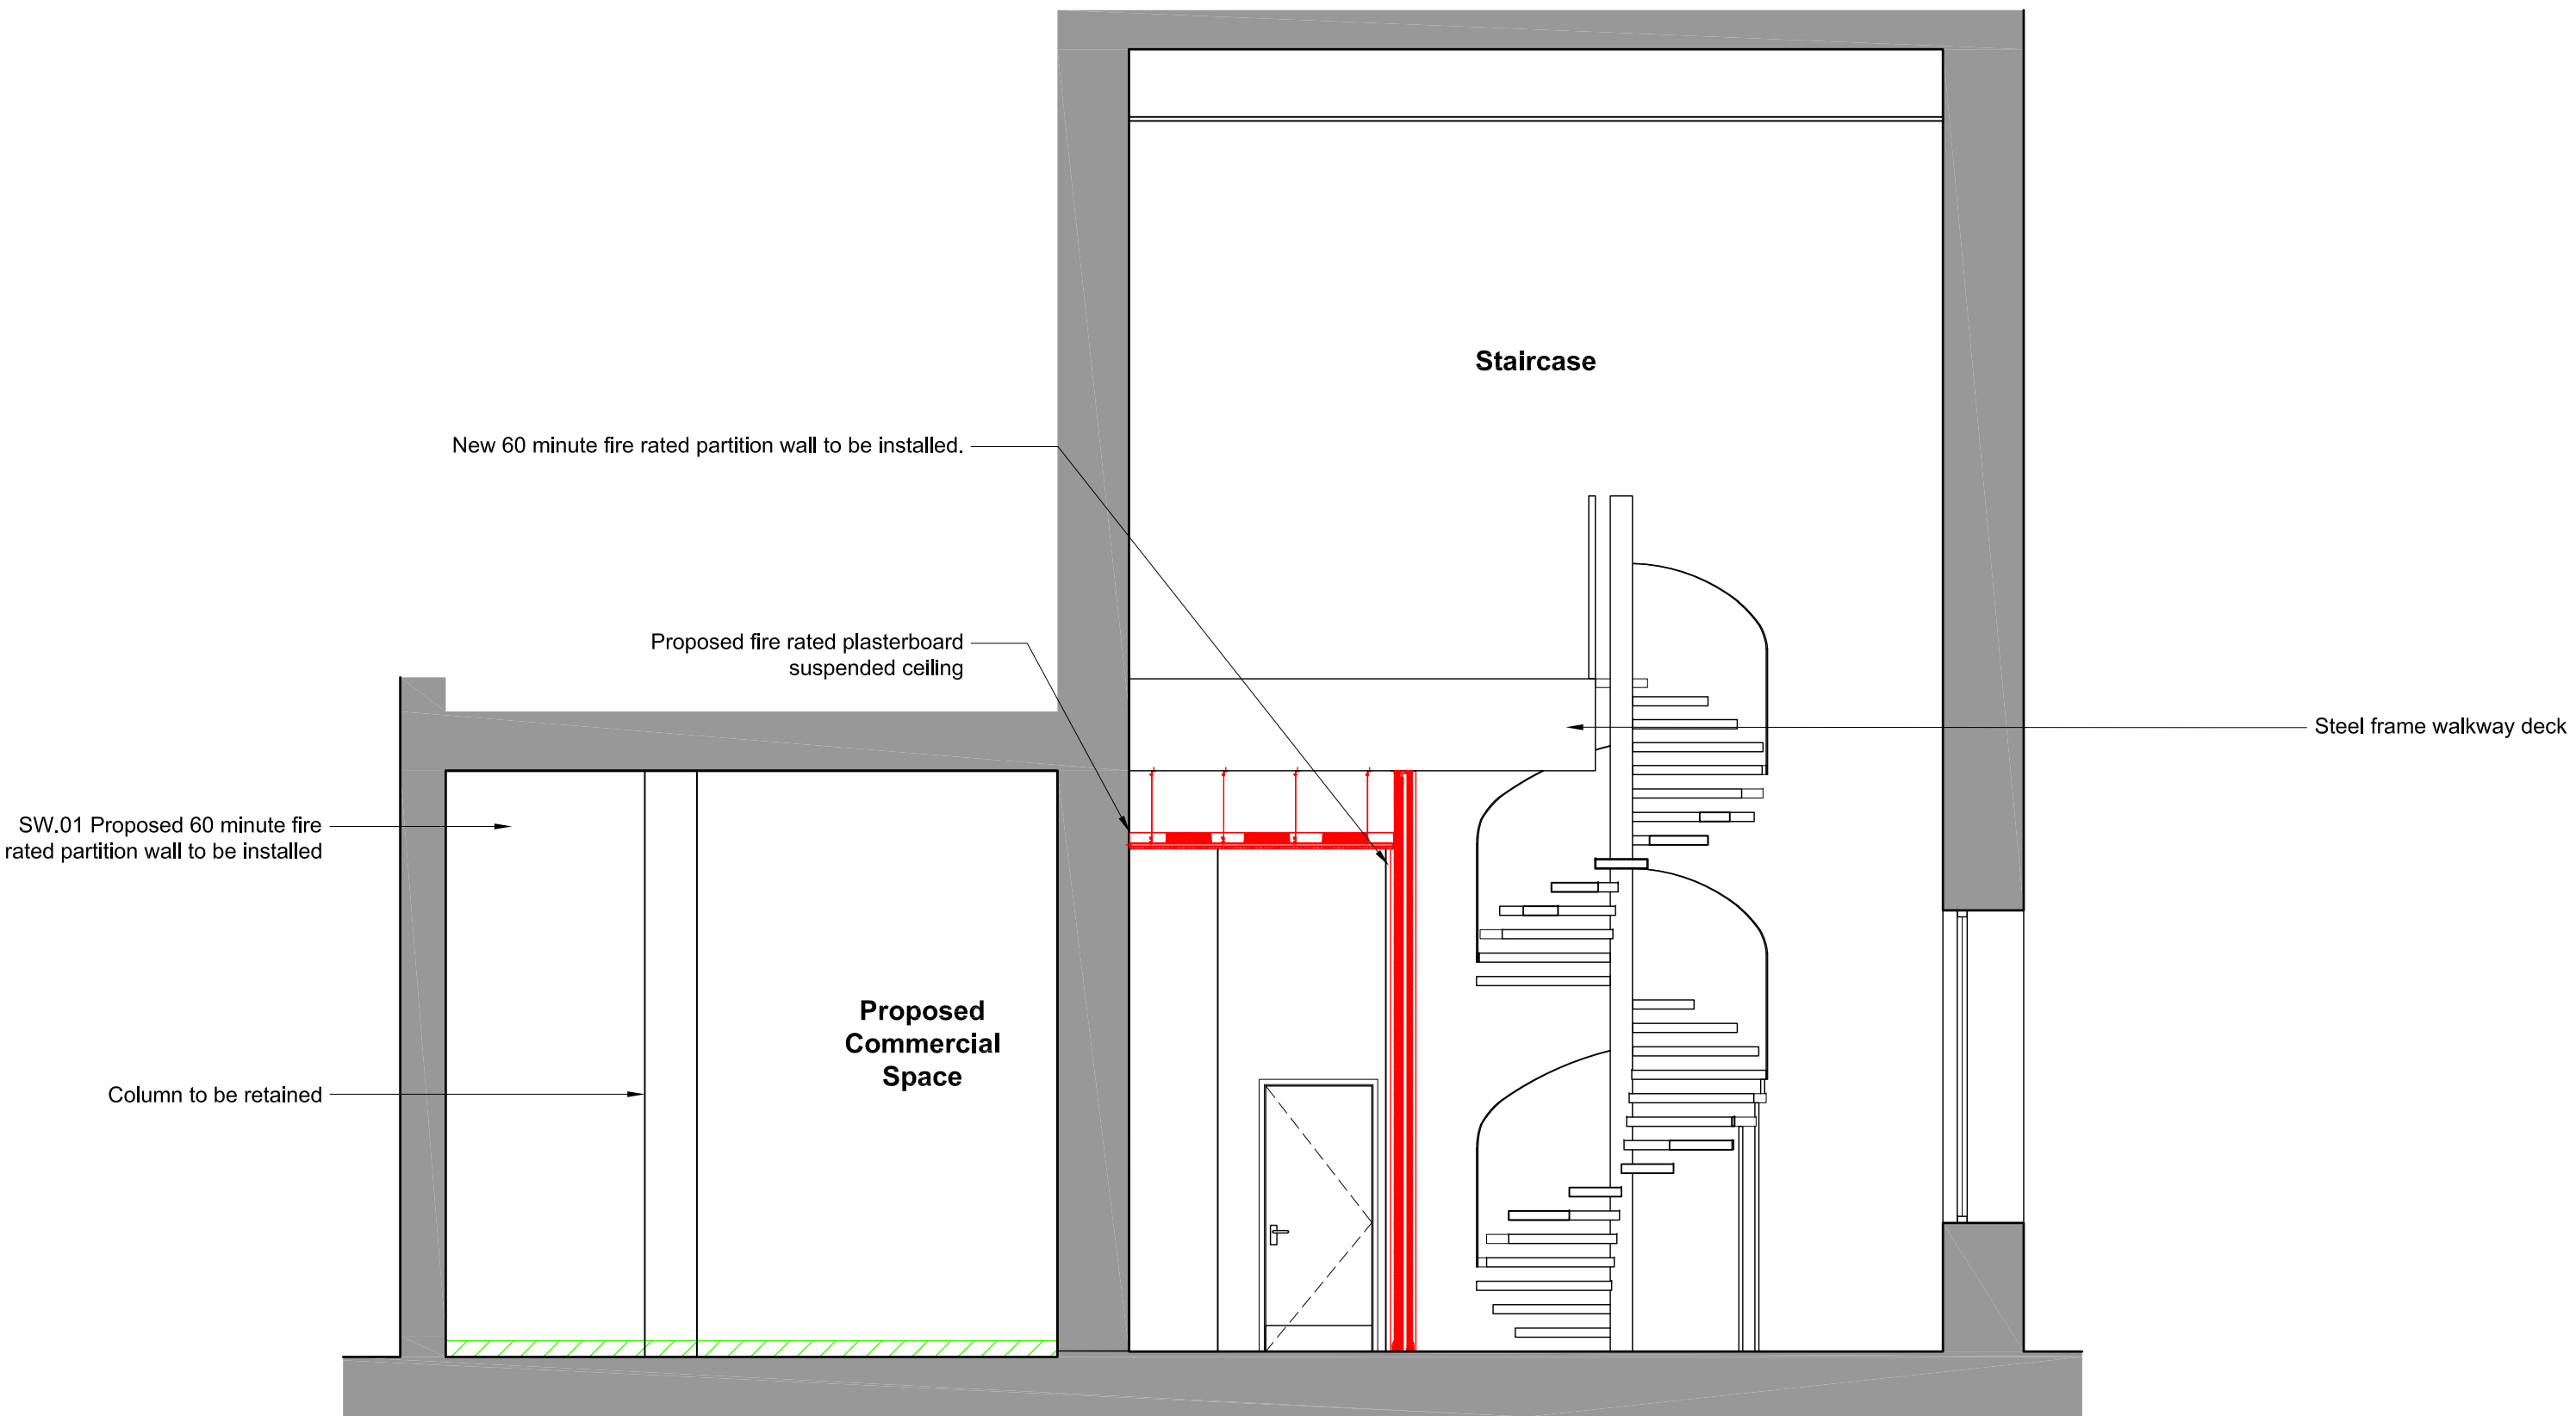

02 | PROPOSED SECTION 2-2
Scale 1:50 @ A1

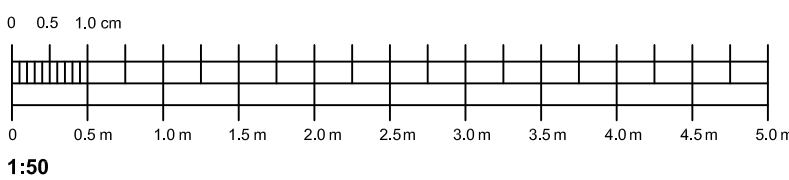

©
DO NOT SCALE. Use figured dimensions only. Contractor is to check all dimensions before commencement of works. This drawing is copyright. This data to be used as a guide only - not as live data. This drawing must only be used for the purpose for which it is supplied.

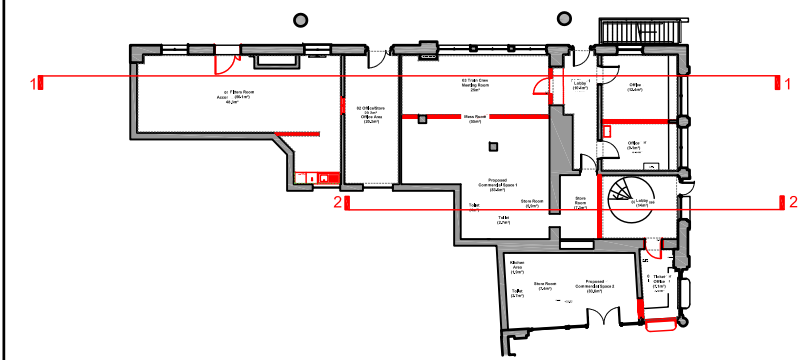

B	15/09/25	MH	FOR LISTED BUILDING CONSENT	AF	RS
A	17/09/24	EM	FOR LISTED BUILDING CONSENT	AF	RS
/	31/05/24	EM	FOR LISTED BUILDING CONSENT	AF	RS
no.	date	by	revision details	Ckd	App

STRALA architects

3rd Floor, 9 Stevenson Square
Northern Quarter, Manchester, M1 1DB

Tel: 0161 236 5866
E: office@strzarch.co.uk

VEXTRIX

client

northern

project

ELR: MCV, MILEAGE: 0m 00ch, OS Ref: SJ839990
MANCHESTER VICTORIA TRAIN STATION
CIF WORKS

drawing status

FOR LISTED BUILDING CONSENT

drawing title

PROPOSED SECTIONS 1-1 AND
2-2

drawn by

MH

date

15/09/25

checked by

AF

date

15/09/25

CRE Approved by

AF

date

15/09/25

CEM Reviewed by

date

Network Rail dwg no.

revision no.

B

sht no.

1 of 1

consultant dwg no.

3266-LBC104

scale

1 : 50

sht size

A1