


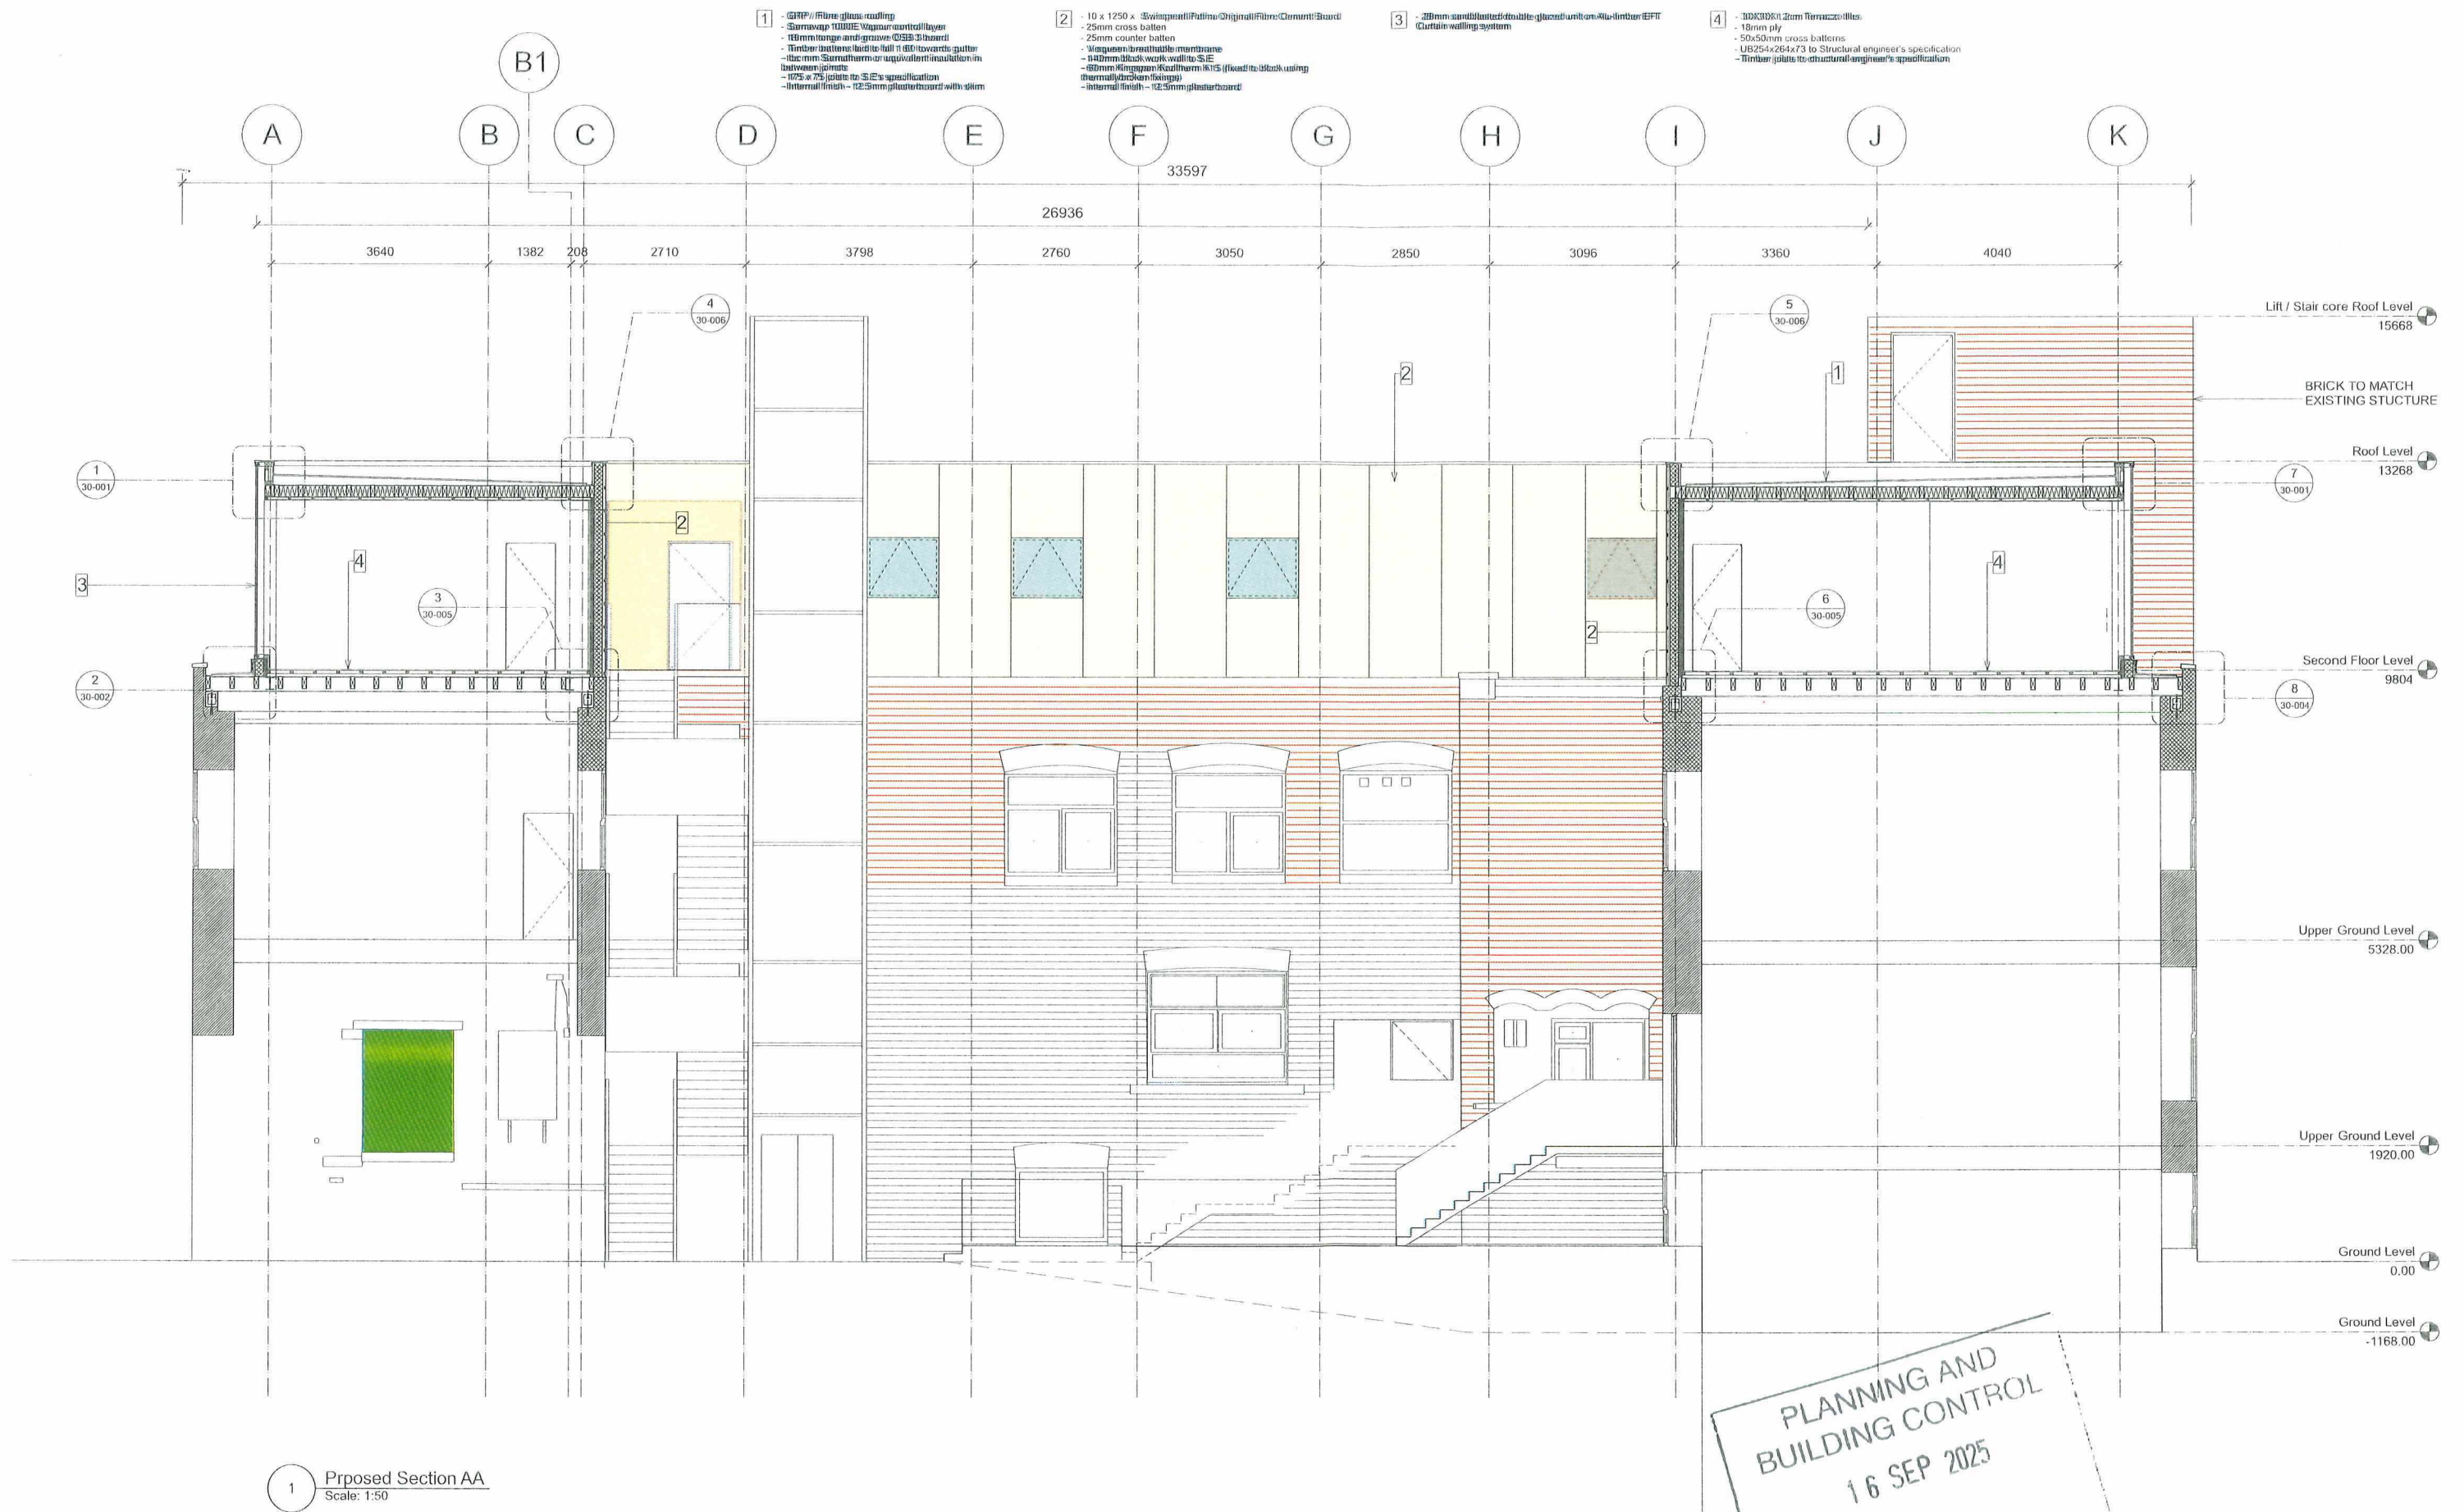

Rev	Date	Comments	Rev	Date	Comments

DRAWING TO BE READ IN CONJUNCTION WITH THE SPECIFICATION AND ALL RELEVANT DRAWINGS DO NOT SCALE FROM THIS DRAWING CONTRACTOR TO CHECK ALL DIMENSIONS ON SITE PA PROJECTS TO BE ADVISED OF ANY DISCREPANCIES BETWEEN THIS DRAWING AND SITE CONDITIONS IMMEDIATELY	AL FURQAN CENTRE PROPOSED SECTION AA Scale: 1:50@A1 Date: 29.01.25 Drawn by: RA Checked by: RA Drawing No: AFM-11-001
---	---

TENDER

RASHID ALI ARCHITECTS
24, 25 Southview Way, London SE10 2ND, United Kingdom
TEL: +44 (0) 7537 934 131, email: info@rashidali.co.uk