



01856 898 022
www.UKPlanningMaps.com

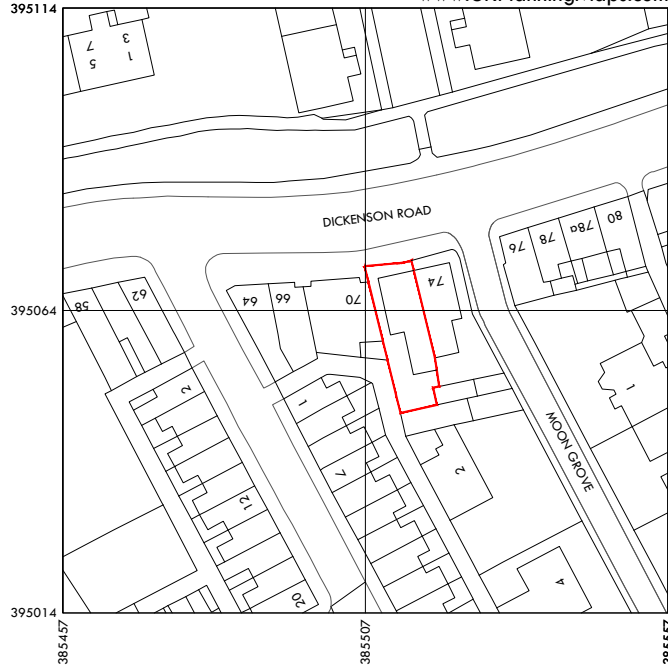

Produced on 19 August 2025 from the Ordnance Survey National Geographic Database and incorporating surveyed revision available at this date.
This map shows the area bounded by 385457 395014,385557 395014,385557 395114,385457 395114,385457 395014
Crown copyright and database rights 2025 OS 100054135. Supplied by copla ltd trading as UKPlanningMaps.com a licensed Ordnance Survey partner (OS 100054135).
Data licence expires 19 August 2026. Unique plan reference: v1f//1300656/1743948

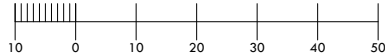

72 Dickenson Road, Manchester: Location Plan

NB: All boundary and party wall matters to be confirmed by client and subject to necessary boundary surveys



1:1250



Rev	Amendments	Date
-----	------------	------

Project Title:
Proposed Change of Use from Use Class C3 (dwellinghouse)
To Use Class C2 (Children's Care Home)

Client:
North Star Carehomes Ltd

Site Address:
72 Dickenson Road, Rusholme, Manchester

Postcode:
M14 5HF

Drawing Sheet:
Location Plan

Drawing Status:
Planning

Proj No: 25-289	Dwg No: P-001	Scale: 1:1250 @ A4	Rev: 00
Designed By: TMK	Drawn By: RK	Checked By: MKWA	Date of 1st Issue: 11.09.2025

Only figured dimensions are to be used. All dimensions to be checked on site prior to construction, order or manufacture of any element. In the event of any discrepancy, notify MKW Architecture Ltd immediately. This drawing remains the copyright of MKW Architecture Ltd and shall not be copied in whole or part without prior written consent of the Company Director.

MKW Architecture Ltd
Suite 51, Earl Business Centre, Downy St, Oldham, OL8 2PF
T: +44(0)1932932599
E: info@mkwarchitecture.com W: www.mkwarchitecture.com