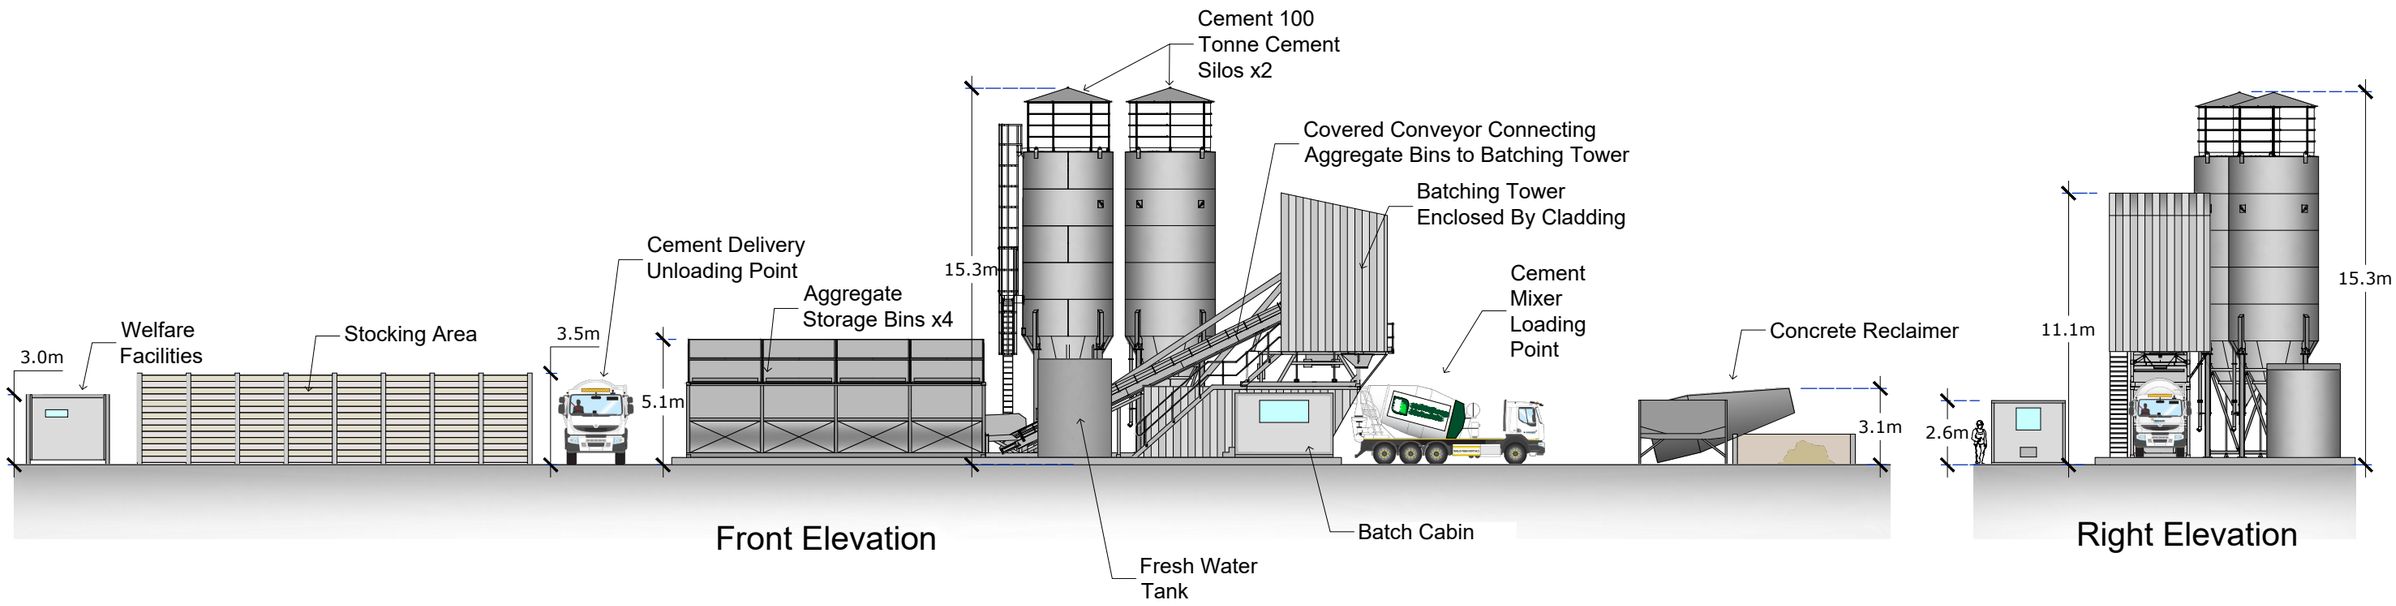

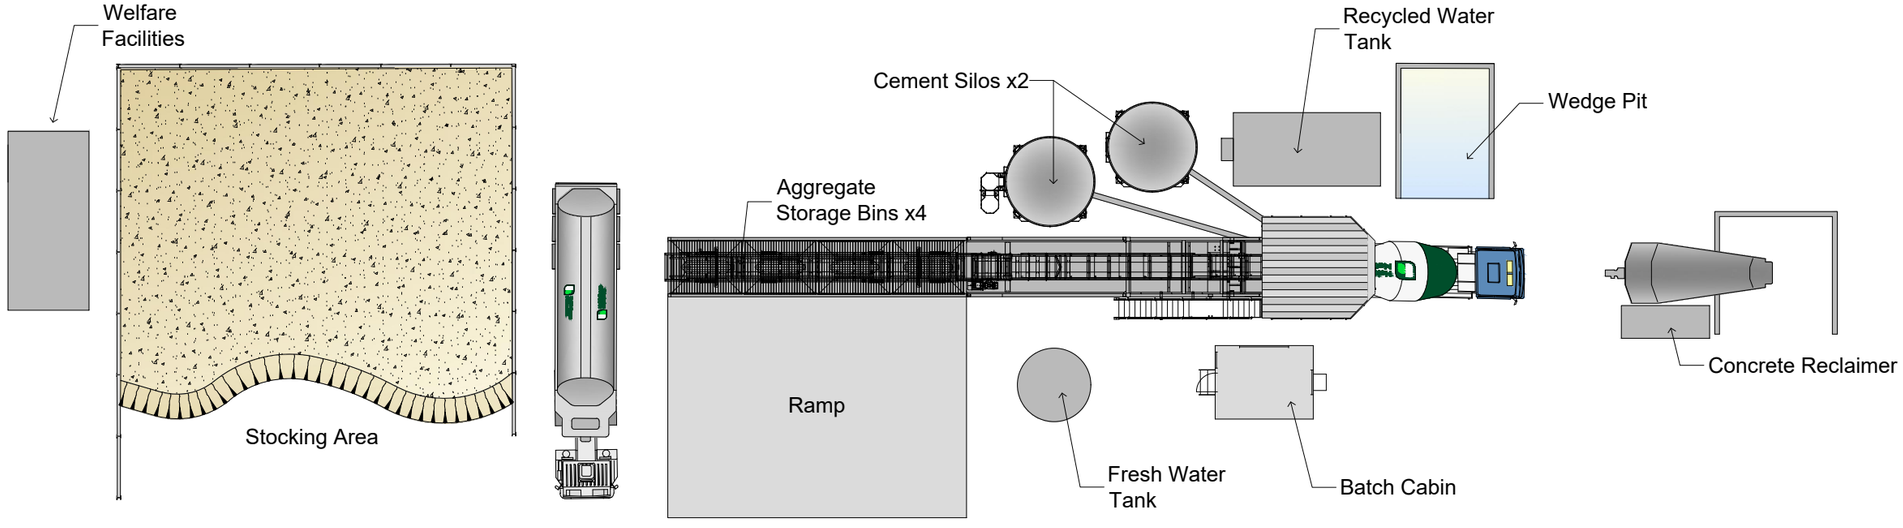

Plan View

Heidelberg Materials

Site: Great Jackson Street					
Title: PLAN - 5 Proposed Elevation Detail					
Scale: 1:250	Paper Size: A3	Drawn by: MP	Drawing No.: Plan 5	Revision:	
Date: Feb 2025		Check by: JP			