
0m 1m 2m 3m 4m 5m

VISUAL SCALE 1:100 @ A3

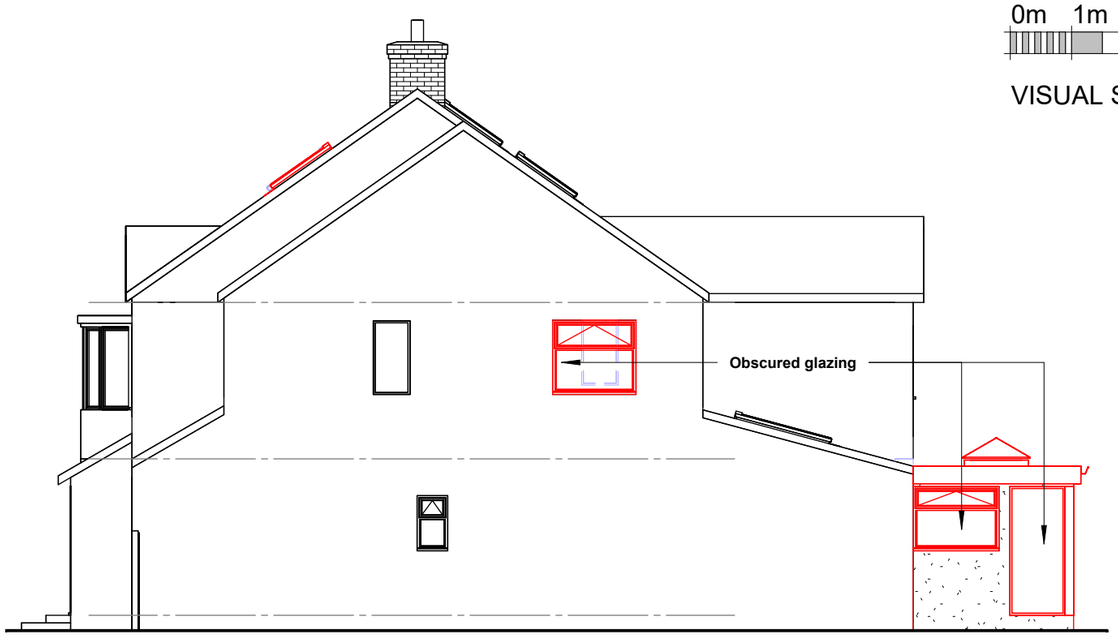


01-P-Elevation

1 : 100




02-P-Elevation

1 : 100

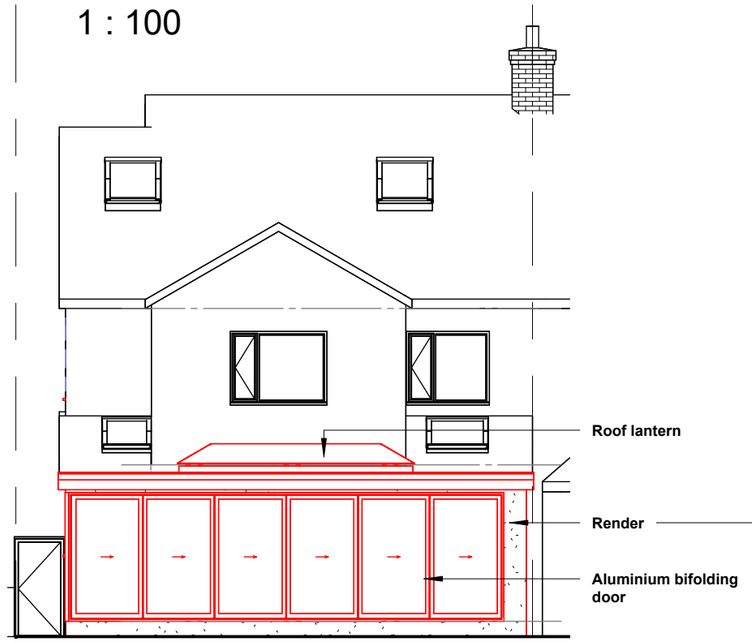

03-P-Elevation

1 : 100

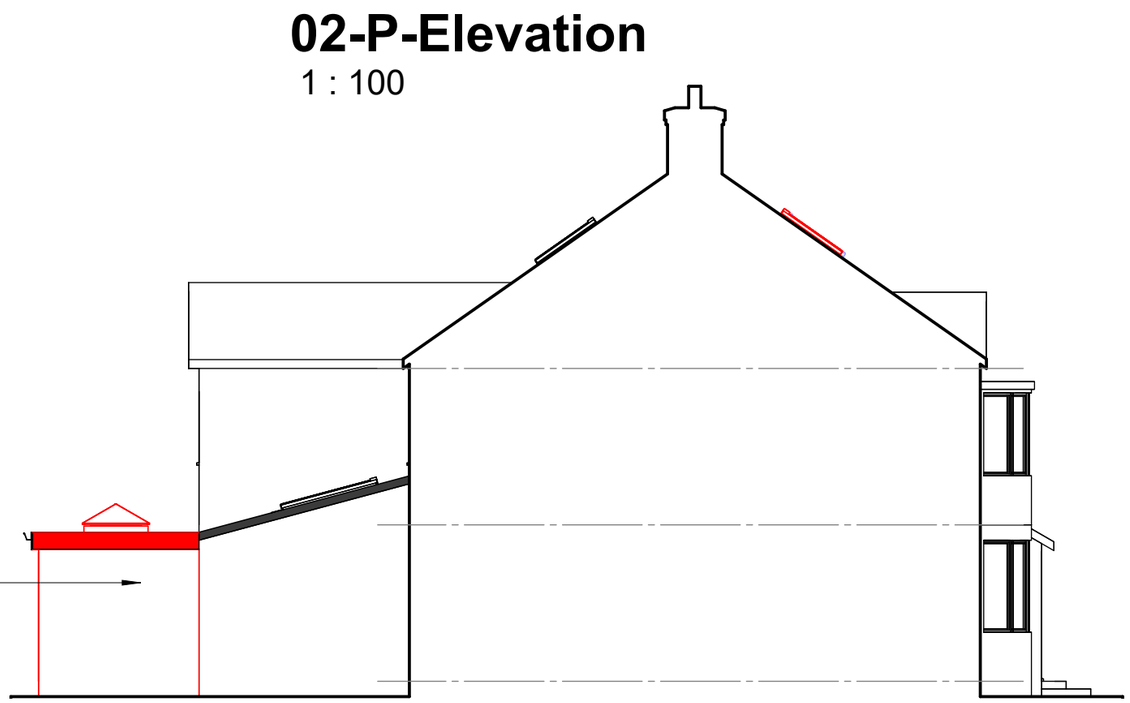

04-P-Elevation

1 : 100

COPYRIGHT © ALL RIGHTS RESERVED BY VIKAS ALYAS LTD. DO NOT SCALE FROM DRAWING. DRAWING INDICATES DESIGN INTENT ONLY. REPORT ANY DISCREPANCIES TO CLIENT / VA LTD. NOT TO BE USED FOR CONSTRUCTION UNLESS STATED SO. TO BE READ IN CONJUCTION WITH OTHER DRAWINGS OR SPECIFICATION WHERE PROVIDED.

ARCHITEK
BUILDING DESIGN CONSULTANCY
0161 511 8479
vikas@architek.uk
916 Stockport Road, Levenshulme, Manchester, M19 3AB

No.	Description	Date
P1	Issue to Planning	05.03.2025

PROJECT
Single storey rear extension

Manchester City Council

PURPOSE OF ISSUE
Planning

ADDRESS
99 Old Hall Ln, Manchester
M14 6HL

SHEET
Proposed Elevations

CLIENT
Magdalena Borkiewicz

Date	Project number	Scale (@ A3)
06.01.2025	1307	1 : 100
Drawn by: NA	DRAWING NUMBER: A105	REV: P1
Checked by: VA		