



A101
3

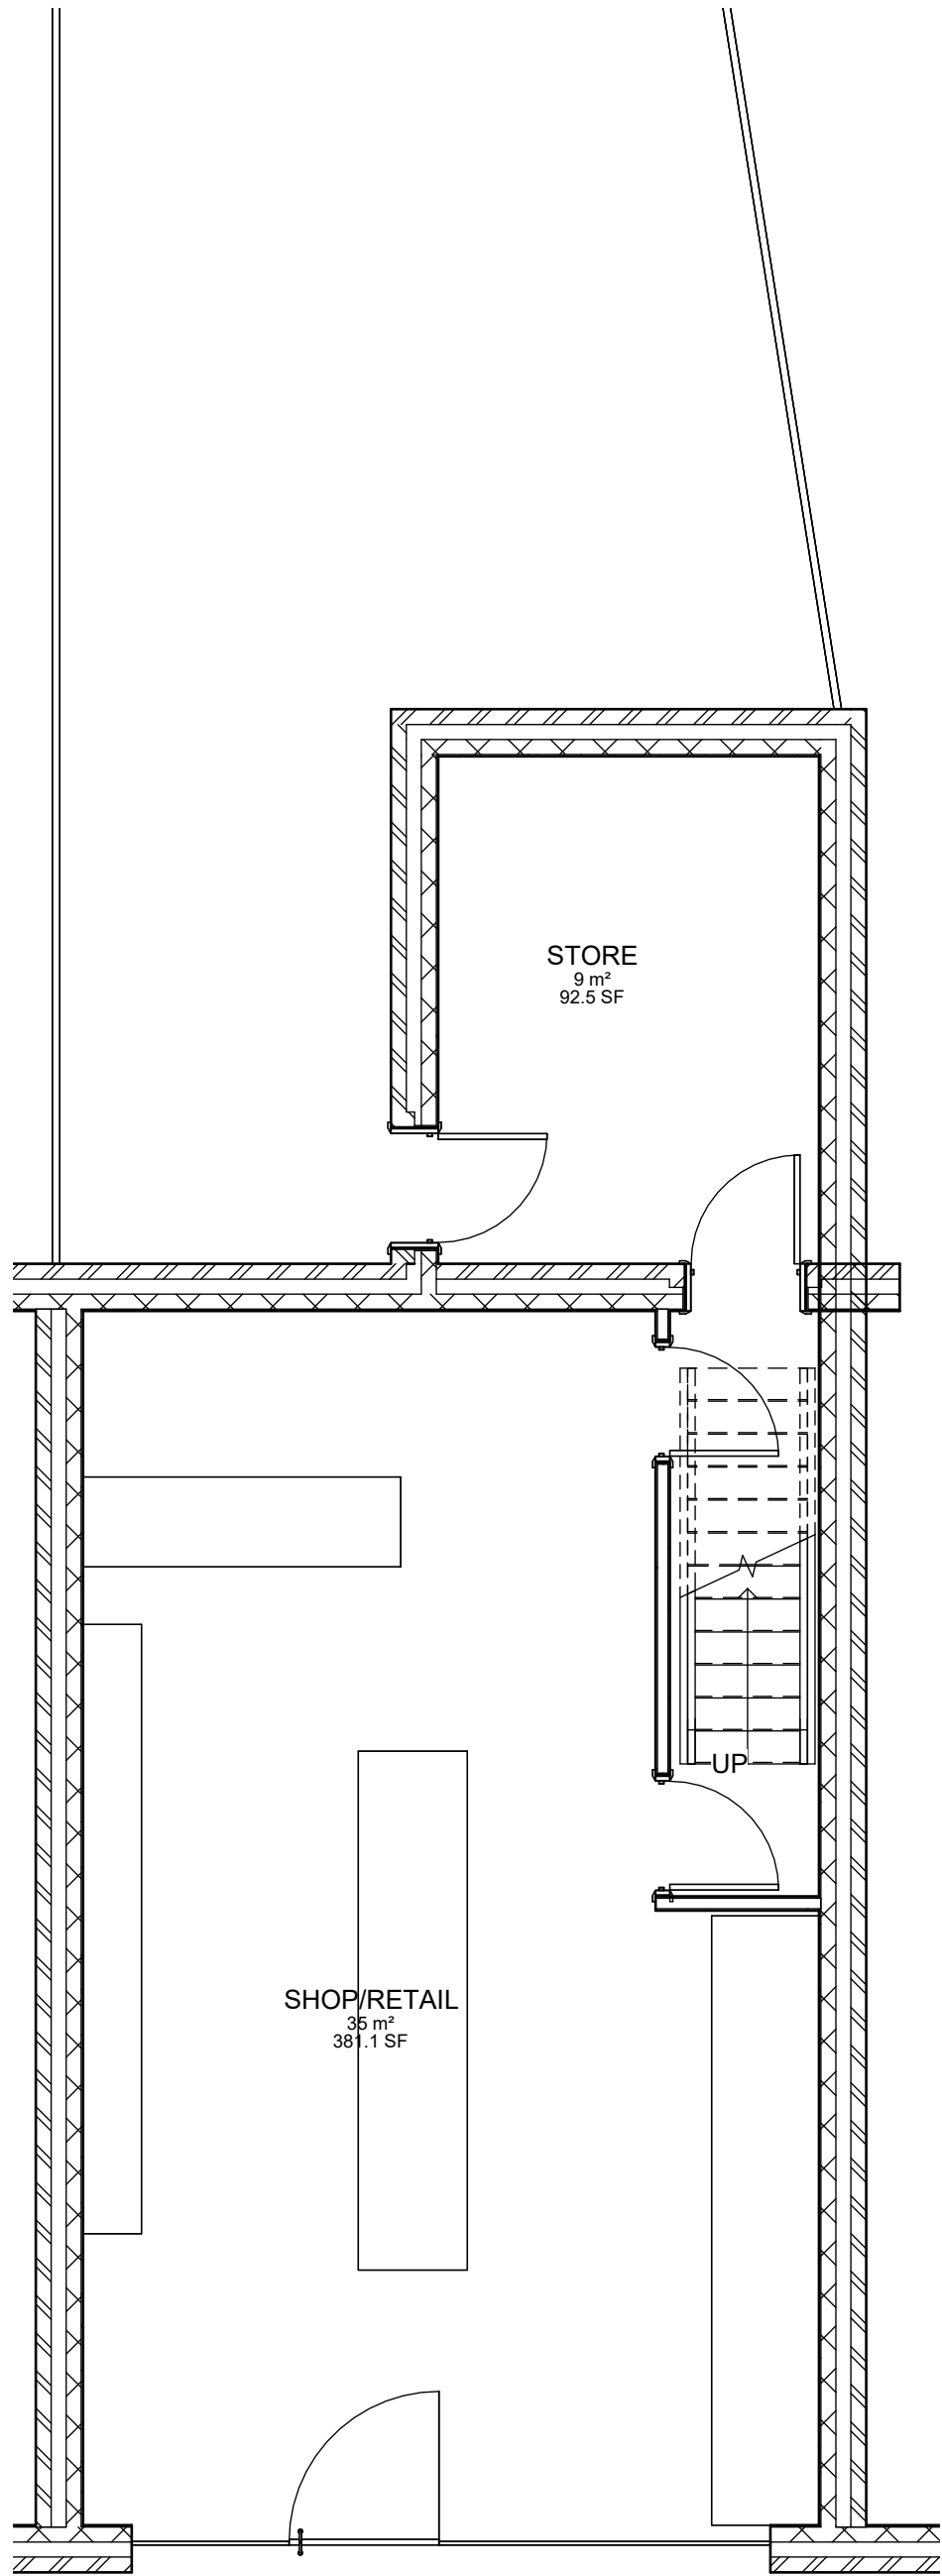

1 GF EXISTING
1 : 50

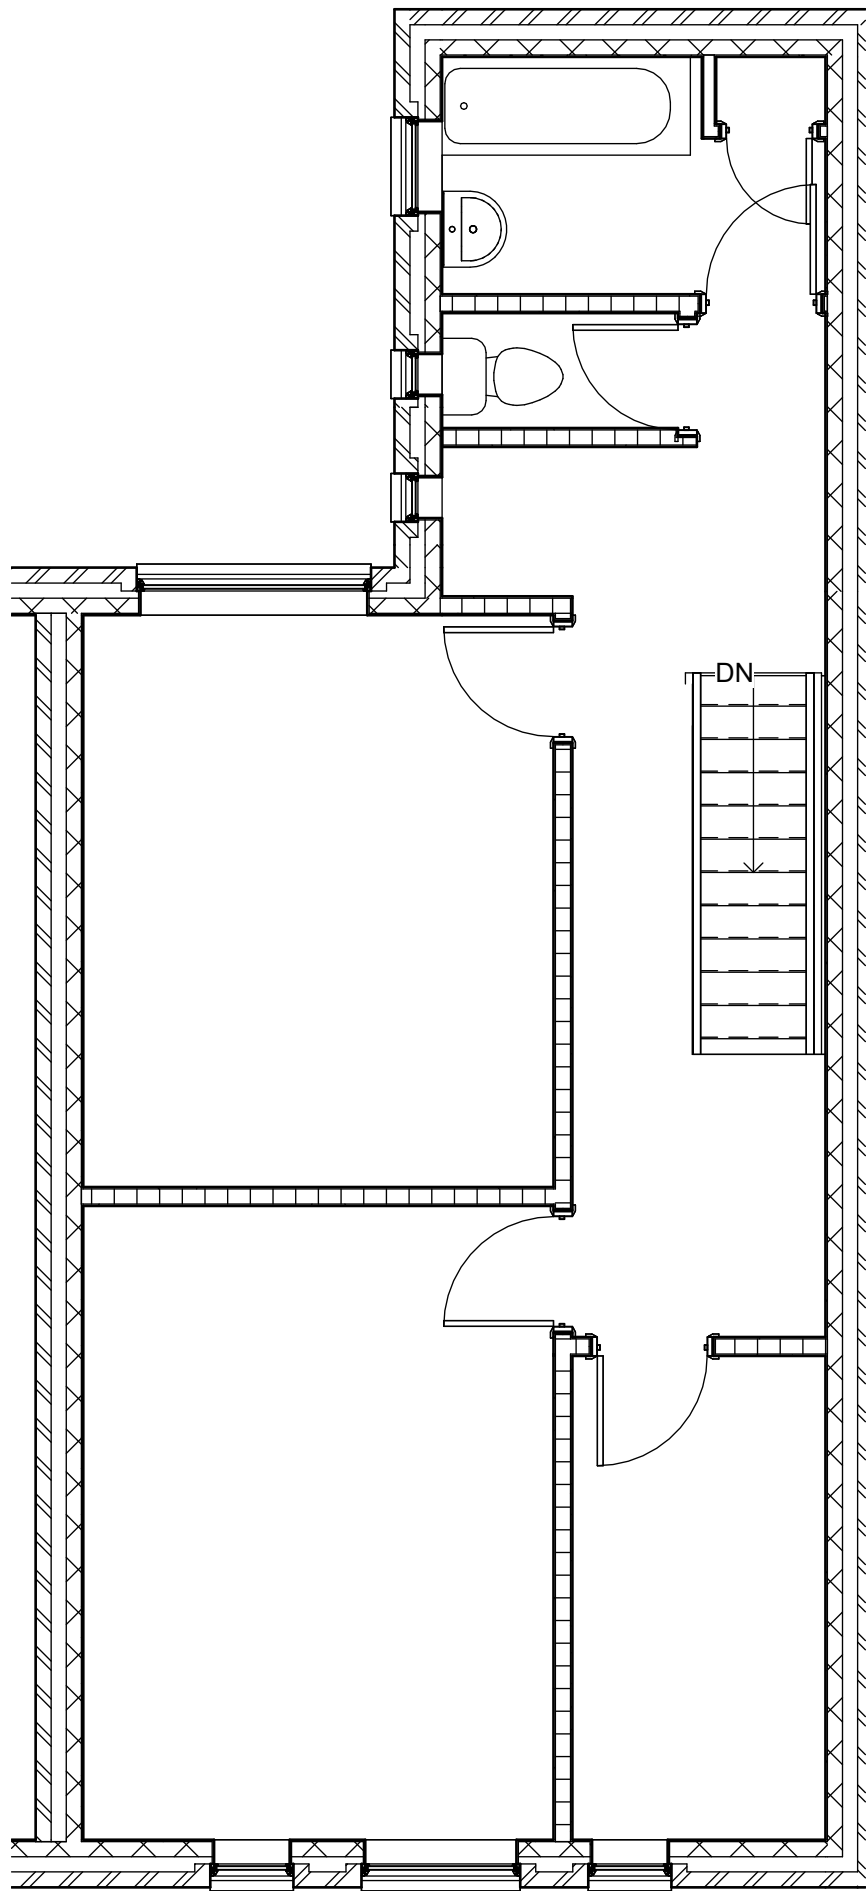

2 EXISTING 1ST FFL
1 : 50

Rev	Description	Date	Dr by	App by
original by		date created		
NK		07/06/21		NK



client name			
MR M Jehangir			
project			
62 CRUMPSALL LANE MANCHESTER M8 5SG - EXTERNAL STAIRCASE INSTALLATION			
drawing			
EXISTING GA GF AND 1ST FFL PLAN -			
computer file		plot date	
C:\Users\NKAR011\Dropbox\NKAR062 Crumpsall Lane Manchester M8 5SG02 Crumpsall Lane Manchester M8 5SG.rvt			
project number		scale	
2024.00713.8863		1 : 50 @A1	
drawing number		rev	
A102		issue status	
		BUILDING REGS	

This drawing is to be read in conjunction with all related drawings. All dimensions must be checked and verified on site before commencing any work or producing shop drawings. The originator should be notified immediately of any discrepancy. This drawing is copyright and remains the property of NK Architectural.