


STEEL FRAME TO BE SET TO THE
INSIDE FACE OF THE MAIN
TIMBER STRUCTURE

SECTION OF STONE CILL AND
RAILINGS REMOVED FROM
CENTRE SECTION TO BE USED TO
RE-INSTATE SAME EITHER SIDE
LEFT HAND ENTRANCE

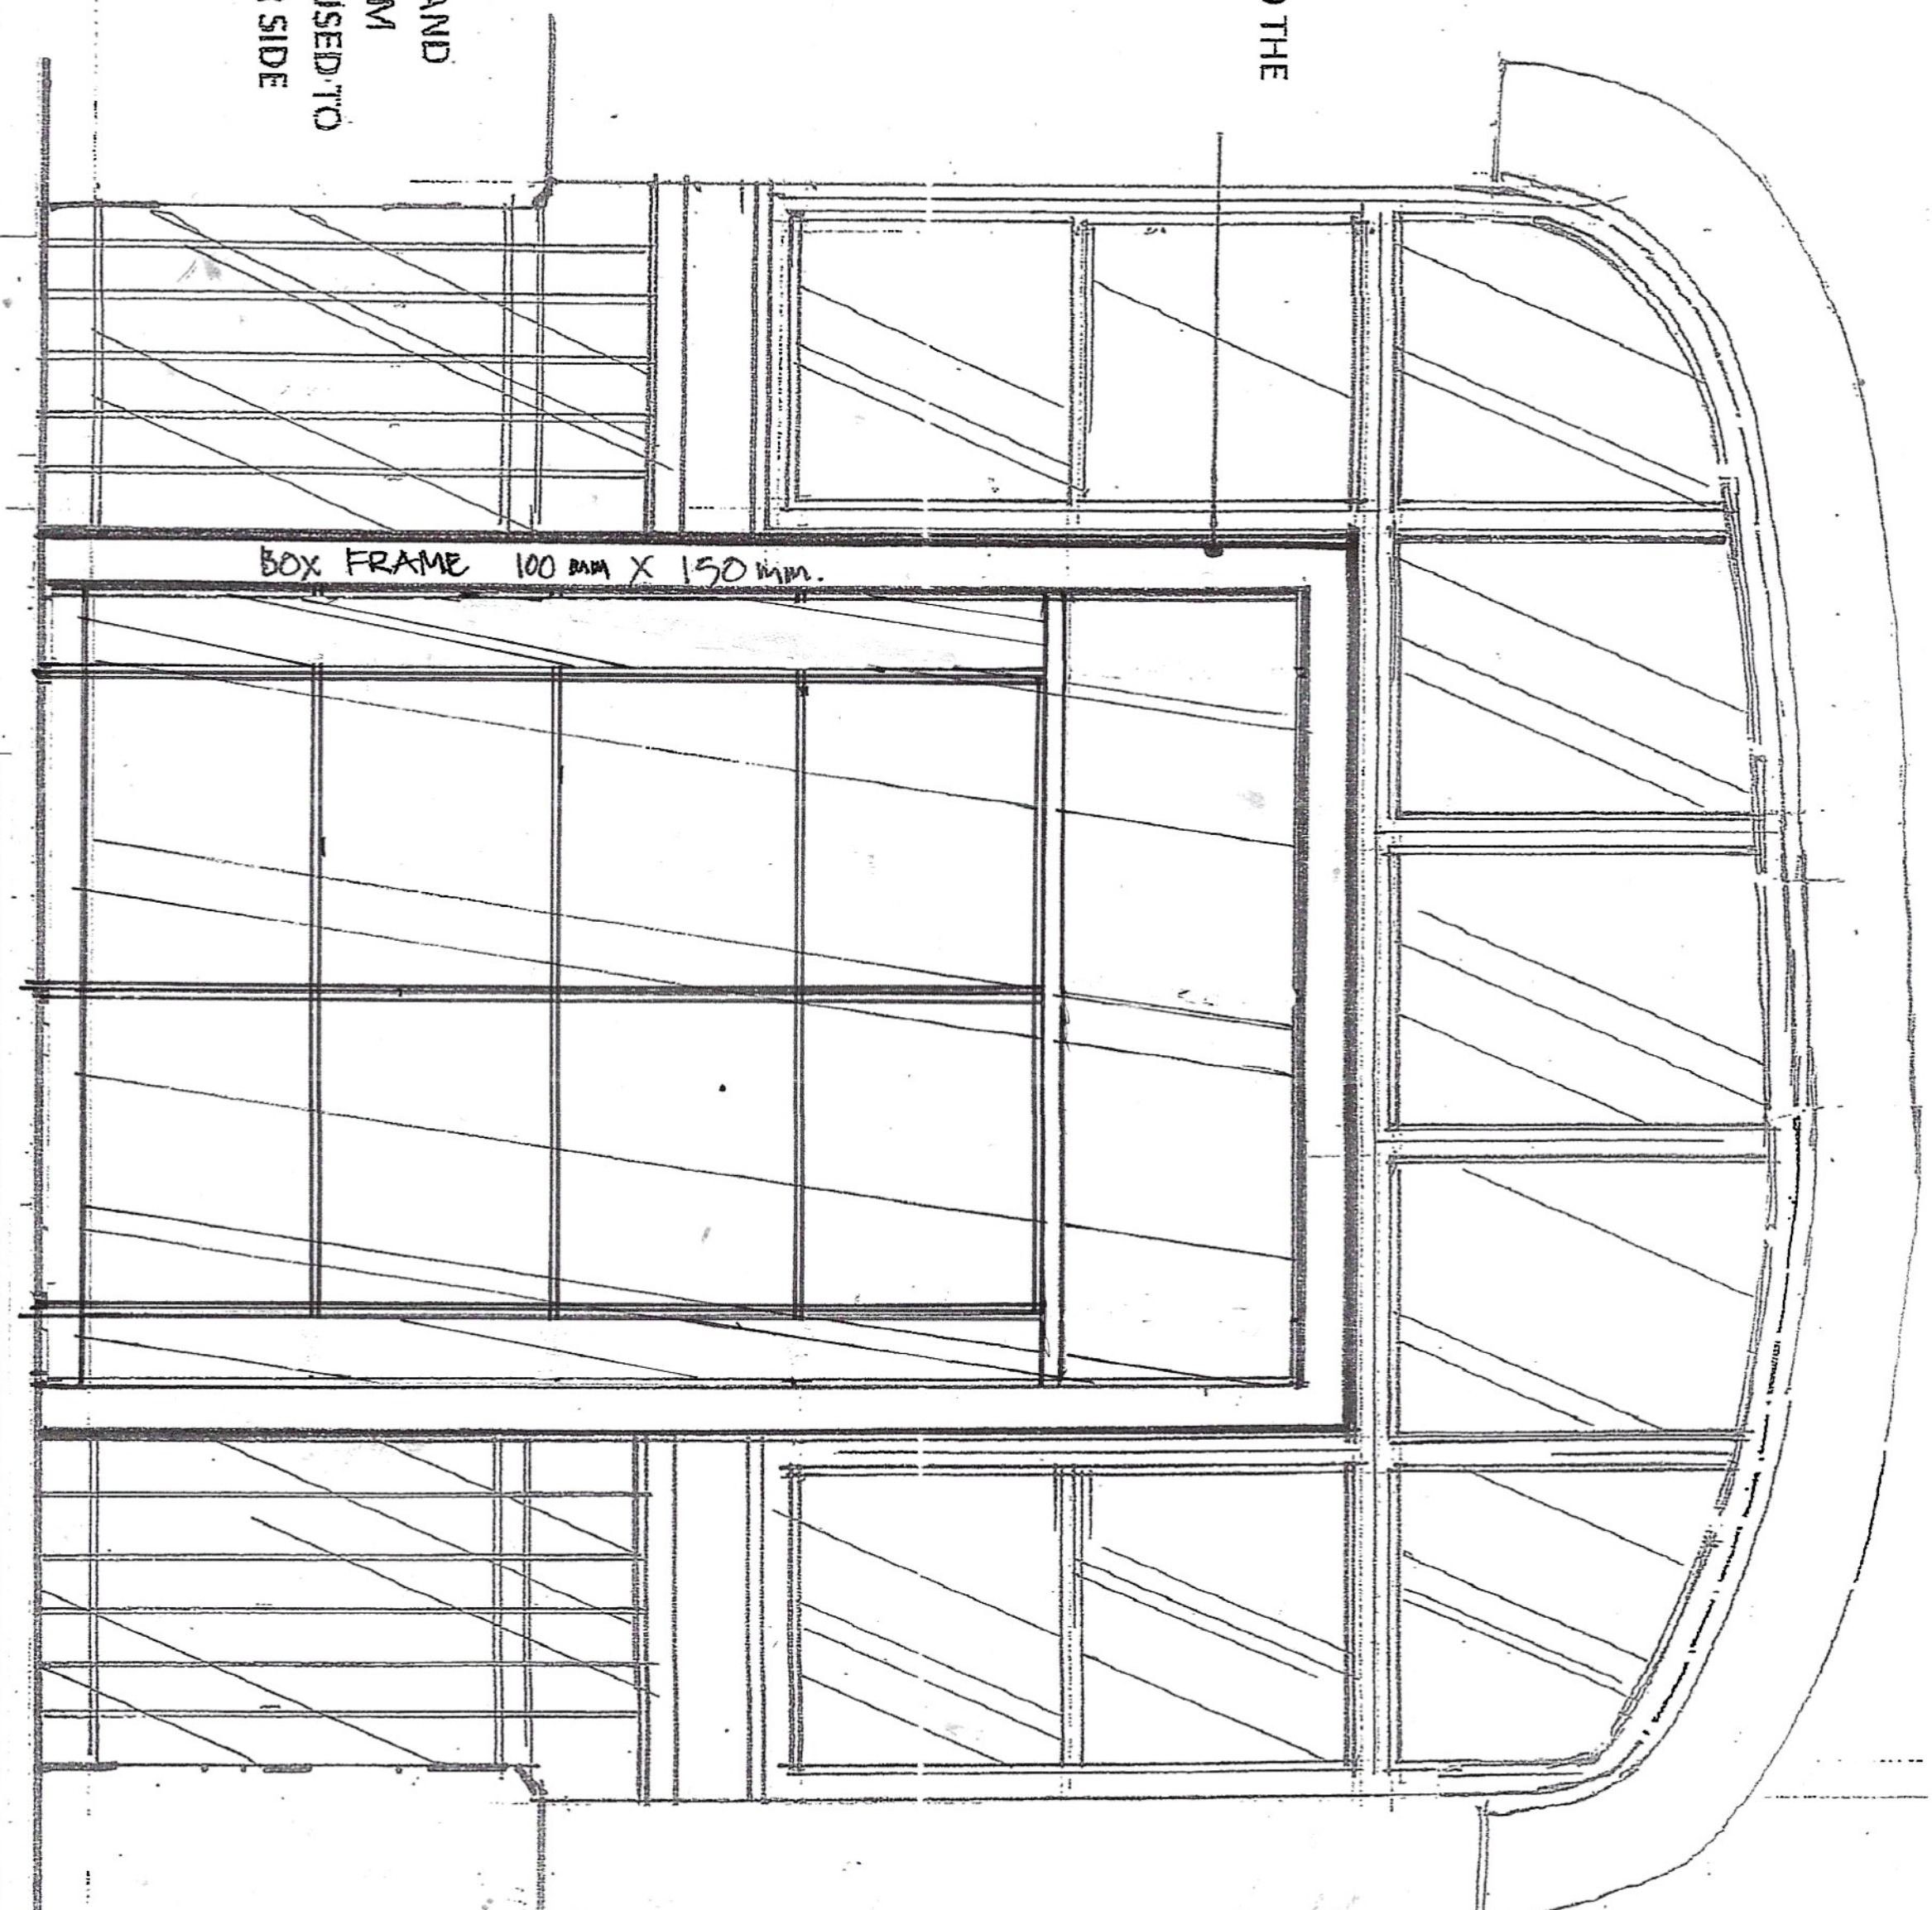

BOX FRAME 100 mm X 150 mm.

DOOR FRAME AND DOORS TO BE
SET OUT RELATIVE TO EXISTING
TIMBER FRAME AND GLAZING
EXISTING TIMBER FRAME WITH
GLAZING TO BE RETAINED
100MM X 150MM MILD STEEL
BOX FRAME, FINISH - RAL
COLOUR TO MATCH EXISTING
TIMBER FRAMES

EXISTING RAILINGS AND STONE
CILL TO BE RETAINED IN PART

DOORS TO BE MANUALLY OPERATED. ASSISTED OPENING
PROVIDED BY CALL POINT BELL ON EXTERIOR



creative interiors design

CLIENT RICHMOND STREET, TEN ROYS
JOB EXTERNAL ELEVATION - PROPOSED
TITLE 15. ELIOM STREET
JOB NO. 1671
SCALE 1:20
DRAWING NO. 07.B
DATE JAN 2023

RCA Interiors
Design Studio Unit 2A, Parkway Trac
Barton Dock Road, Manchester M32
TEL: 0161 864 2921
www.rcainteriors.co.uk
RCA Interiors is a trading style of
Richard Chadwick Associates Ltd.