


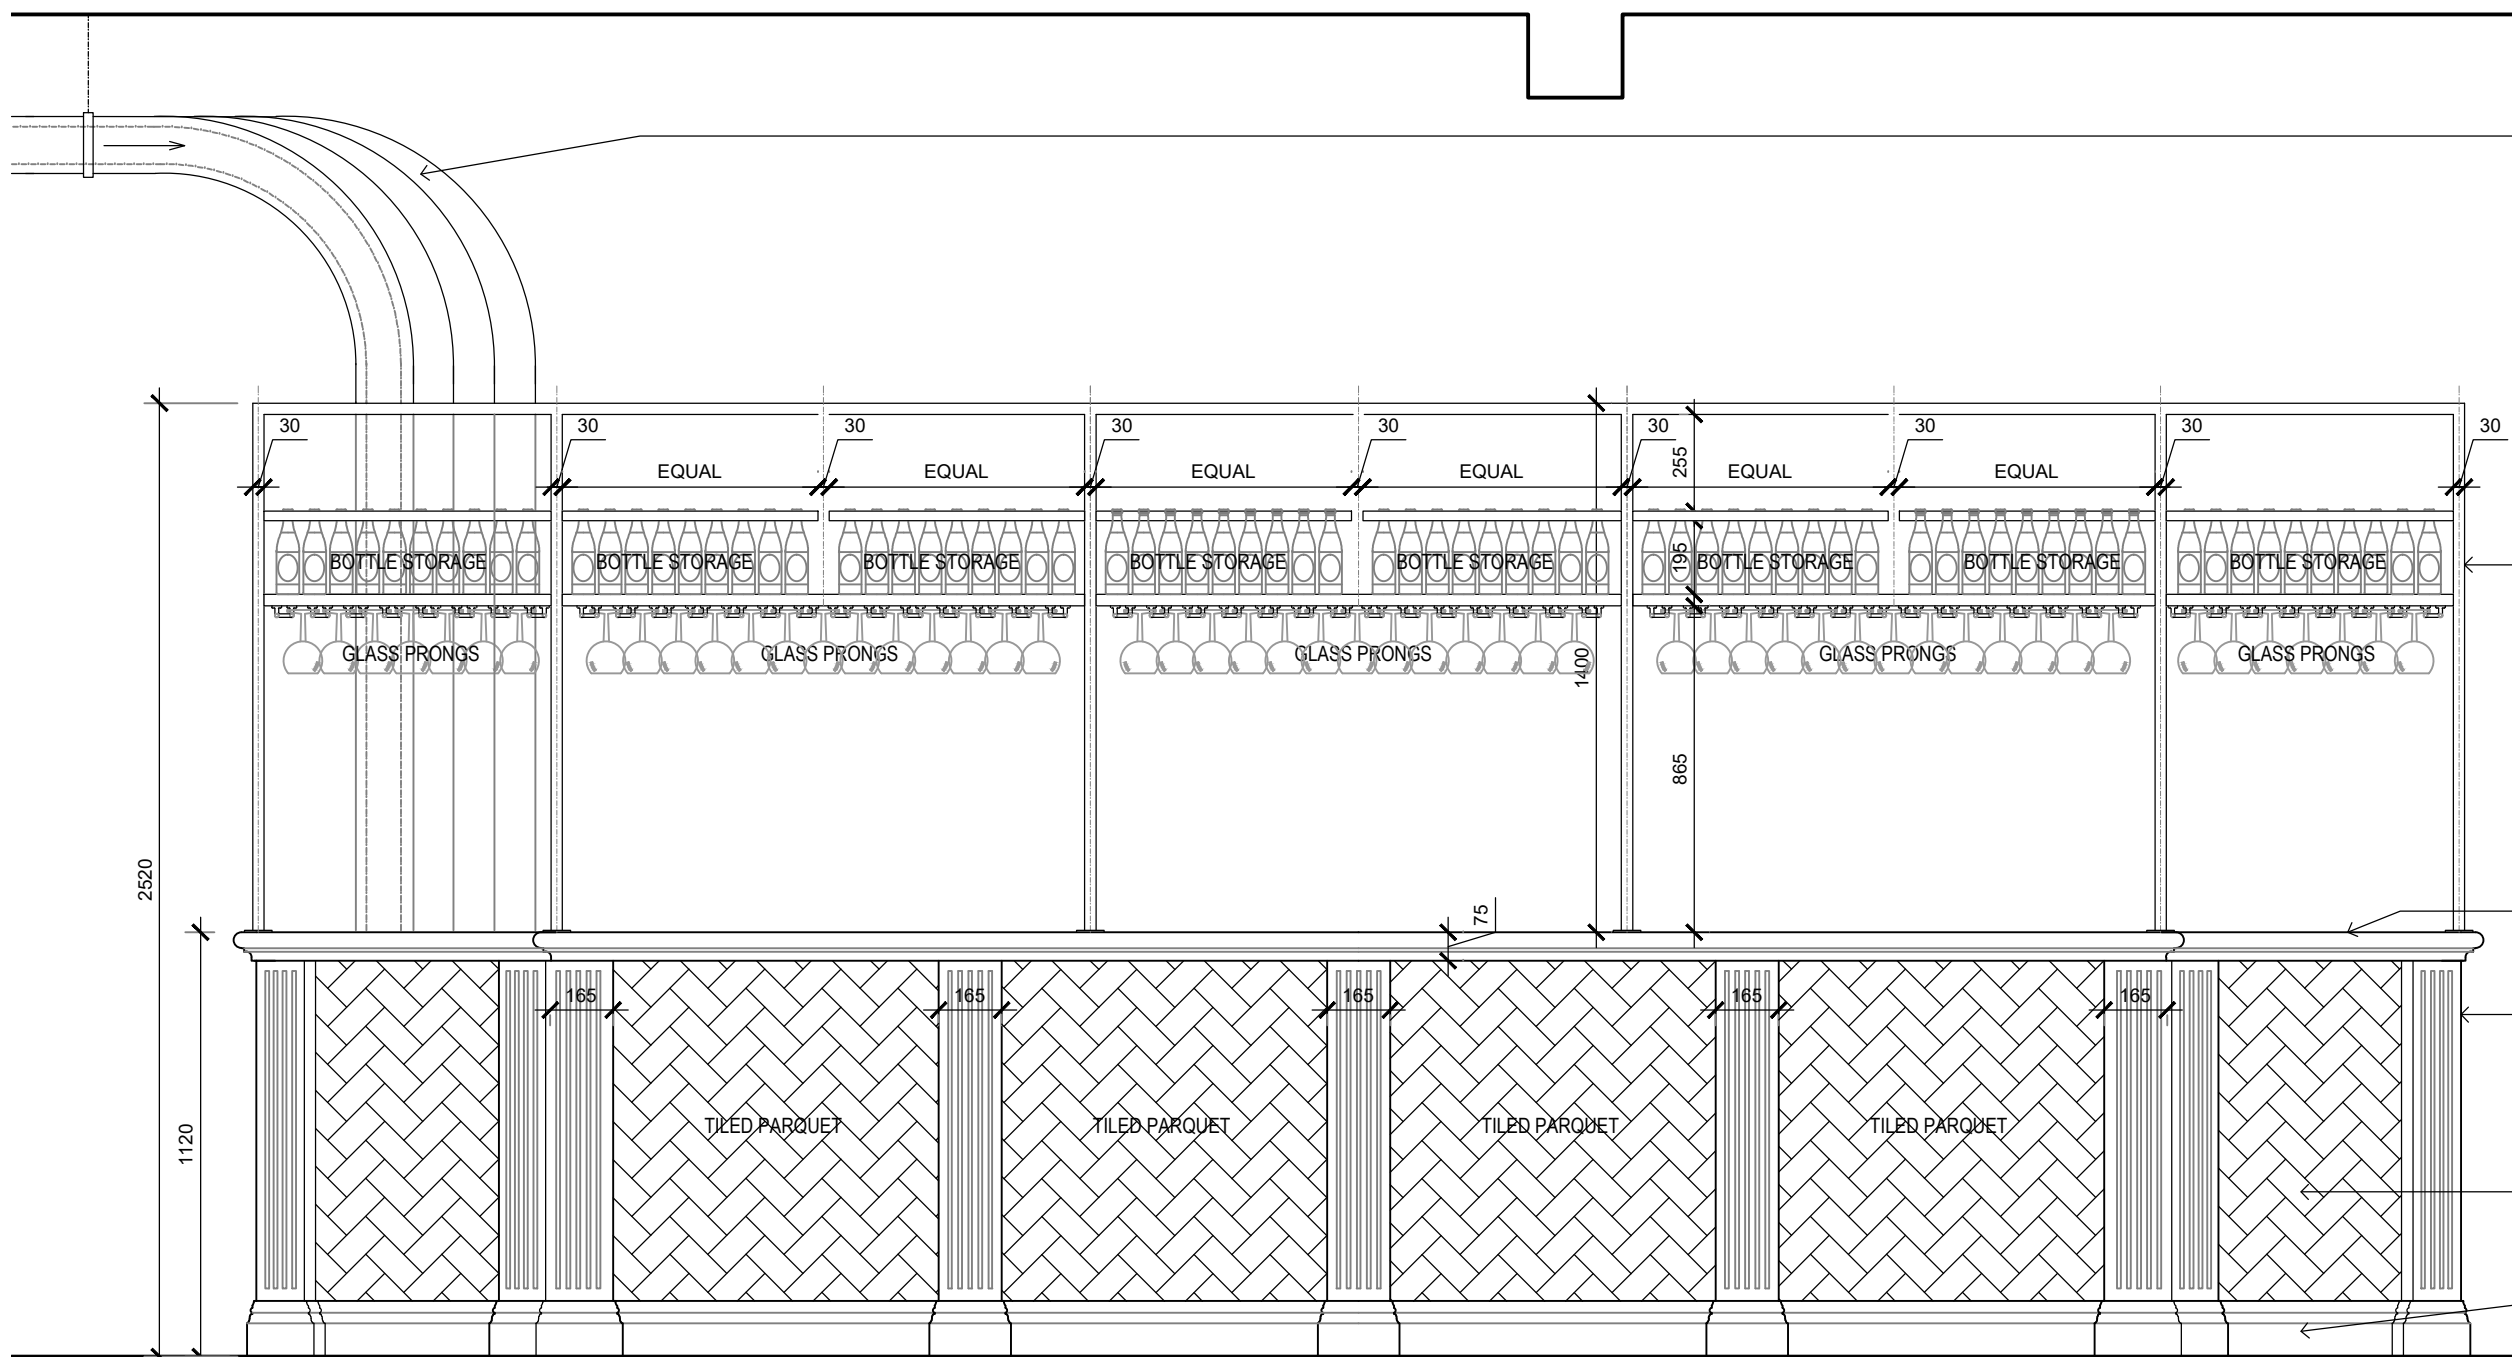

BAR COUNTER ELEVATION A @ 1:20

PYTHONS FROM CELLAR PYTHON RISER TO RUN HORIZONTALLY AT HIGH LEVEL ACROSS BAR AREA & DROPPED DOWN TO SERVE NEW BAR SERVERY COUNTER

PYTHONS ENCASED IN 150MM DIA. HOLLOW SECTION ALUMINIUM SPIRAL DUCT WITH WELDED JOINTS/ FLANGE JOINTS & EXPOSED FIXINGS. PROVIDE UNISTRUT CABLE TRAY TRAPEZE SUPPORT BRACKETS FOR CEILING FIXINGS TO MATCH THE EXISTING CABLE TRAY FIXINGS AND FIXED TO THE UNDERSIDE OF THE FLOOR OVER. REFER TO REFERENCE IMAGE.

PROVIDE NEW PUMPED WASTE SERVING THE NEW WASH UP AREA WITH 40MM DIA. PLASTIC PUMP WASTE TO BE ENCASED IN 75MM DIA. BLACK PLASTIC WASTE WITH PIPE CLAMPS / HANGERS FOR CEILING FIXINGS TO MATCH THE EXISTING SPRINKLER PIPE FIXINGS. REFER TO REFERENCE IMAGE.

FORM NEW BLACK POWDER COATED STEEL OVERBAR STRUCTURE FIXED TO NEW BAR COUNTER USING SECURE FIXINGS. FORM USING 30 X 30MM VERTICAL & HORIZONTAL METAL FRAMES, 25 X 25MM HORIZONTAL BOTTLE RAIL & 8MM FROSTED TOUCHED GLASS BOTTLE SHELF TOGETHER WITH GLASS STORAGE PRONGS.

FORM NEW BLACK POWDER COATED STEEL / GLAZED SCREEN USING 30 X 30MM METAL FRAMES & 30 X 30MM METAL GLAZING BEADS / CHANNELS. PROVIDE 7MM ROUGH CAST GEORGIAN WIRED GLASS WITH METAL GLAZING BEADS.


NEW SOLID ASH 32MM COUNTER TOP WITH 75X60MM DECORATIVE MOULD TO FRONT EDGE, STAINED & LACQUERED MEDIUM OAK.

PROVIDE 50MM DEEP VENEERED ASH PILASTERS WITH FLUTE DETAIL & PILASTER BASE AS SKIRTING SPECIFICATION BELOW - ALL STAINED & LACQUERED MEDIUM OAK.



PROVIDE INLAID TILING IN A PARQUET PATTERN SUPPLIED BY CERAMIQUE INTERNATIONALE (T: 0113 2310218) REF: MANUAL COLLECTION - 75X150MM CRAQUELE NACAR (WHITE) WITH ANTHRACITE GREY GROUT.

PROVIDE 147X25MM ASH SKIRTING STAINED & LACQUERED MEDIUM OAK.


NOTE: NEW BAR COUNTER & BACKFITTING COUNTER TO BE FREESTANDING ELEMENTS.

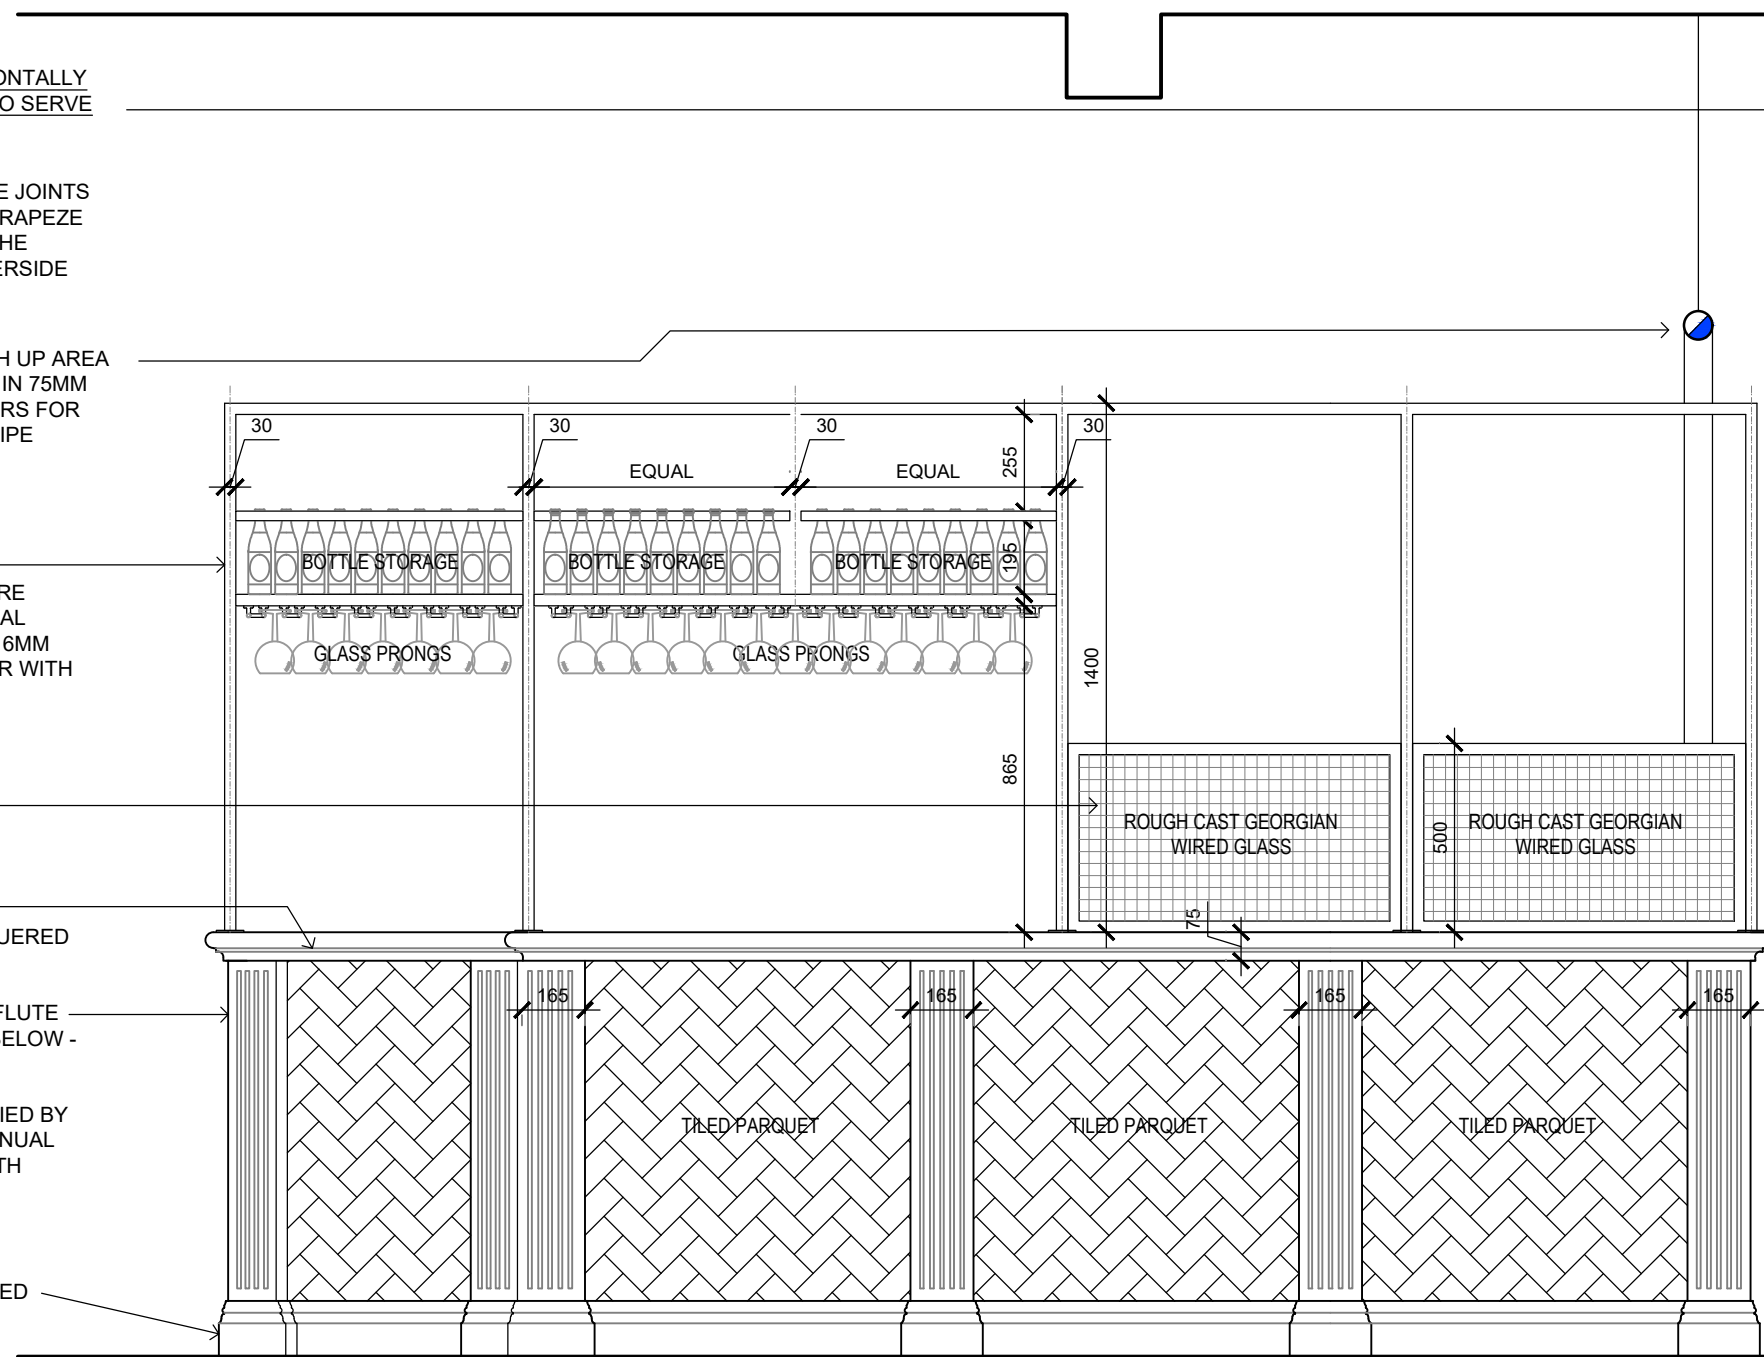


BAR COUNTER ELEVATION B @ 1:20

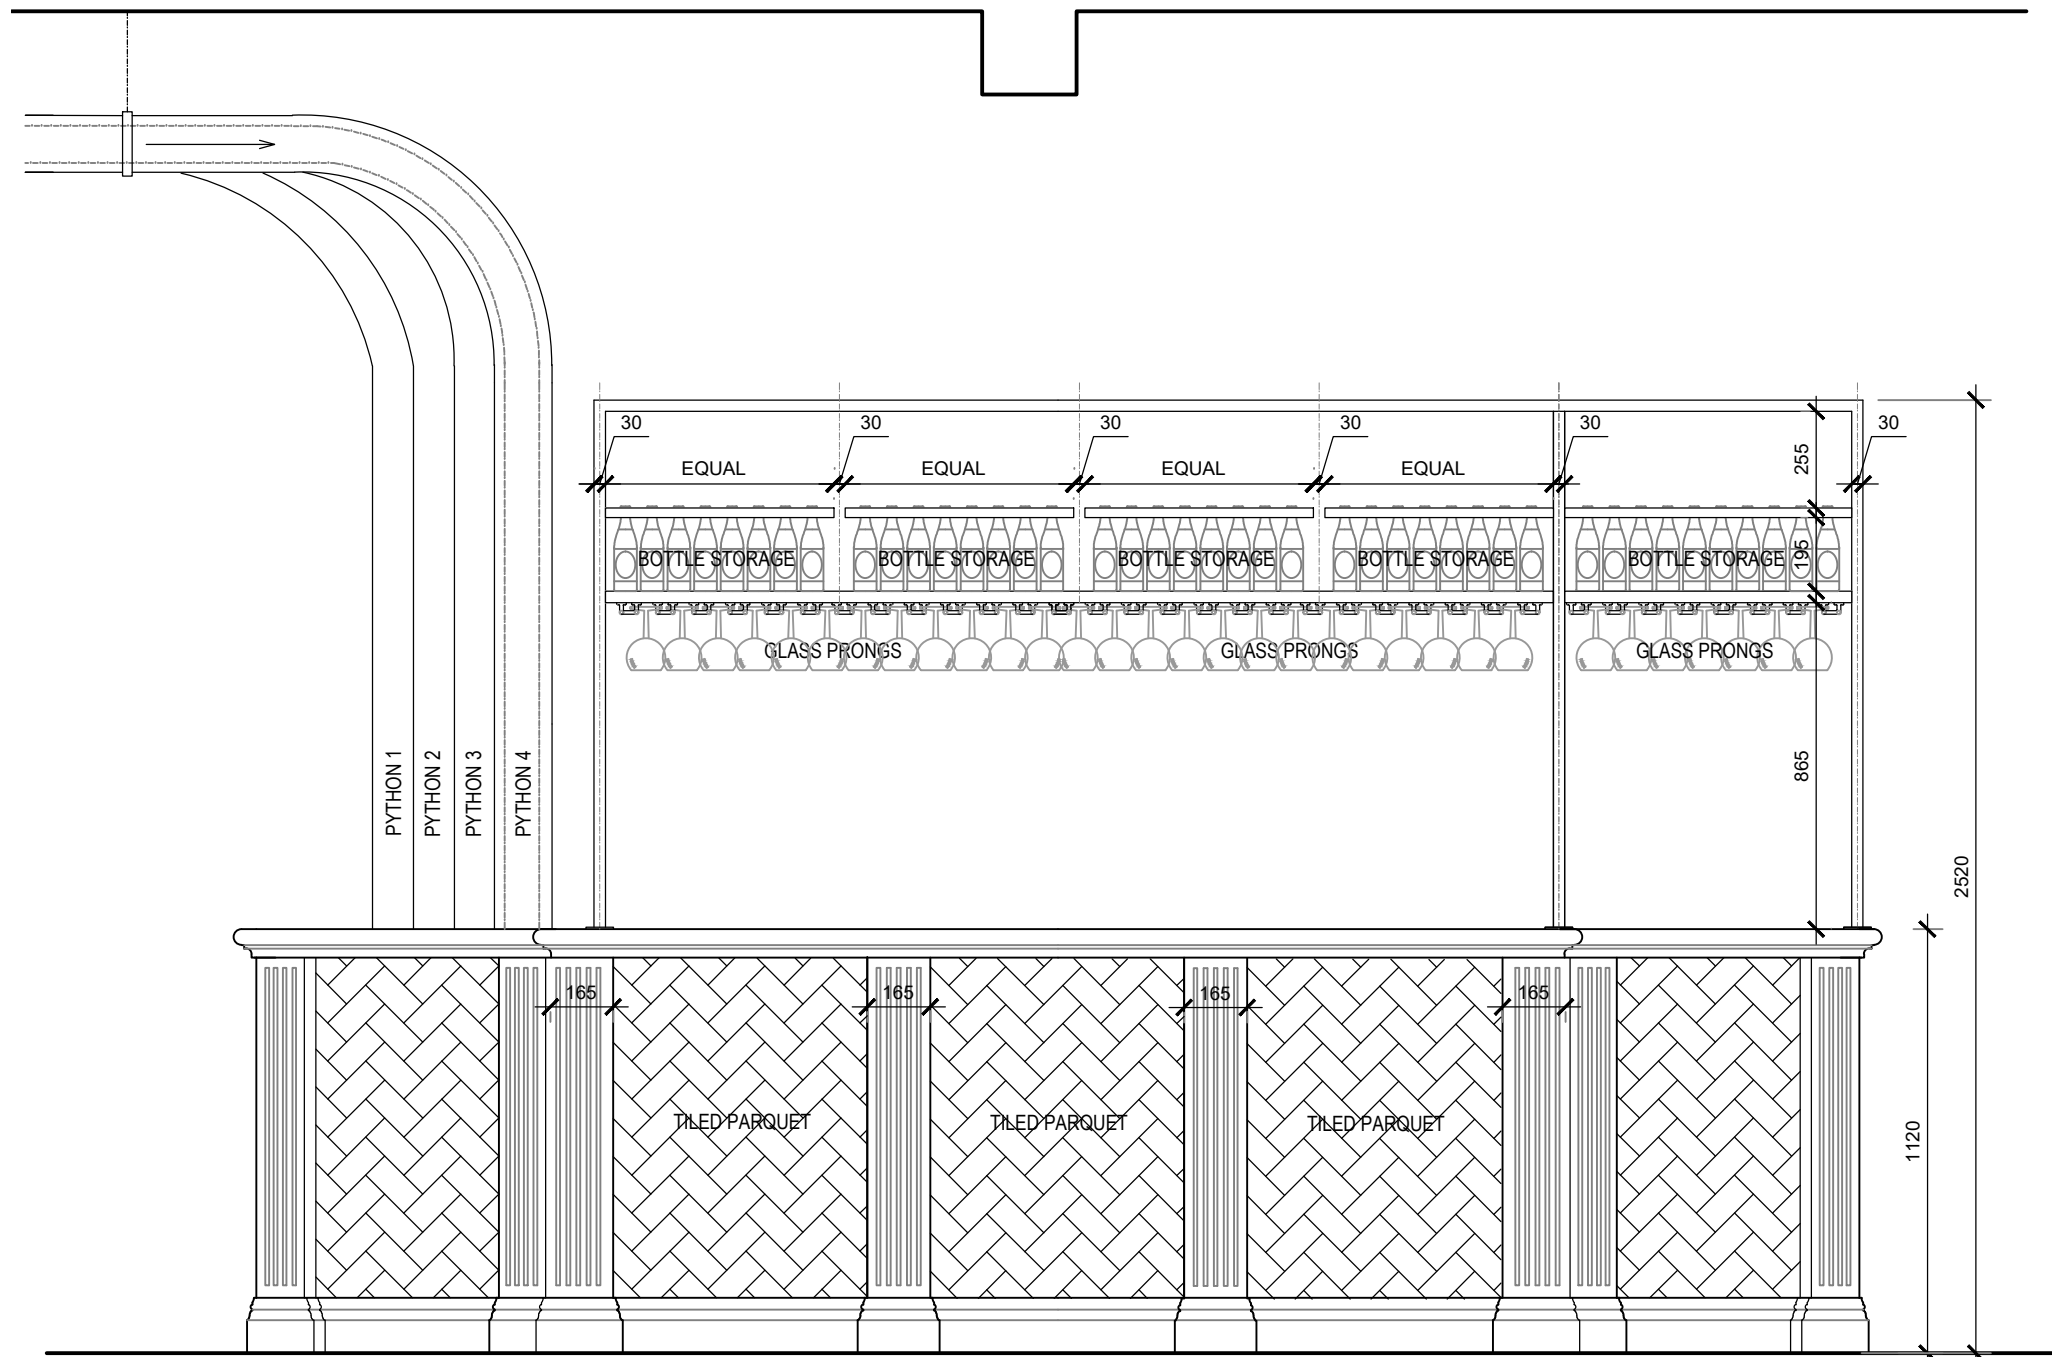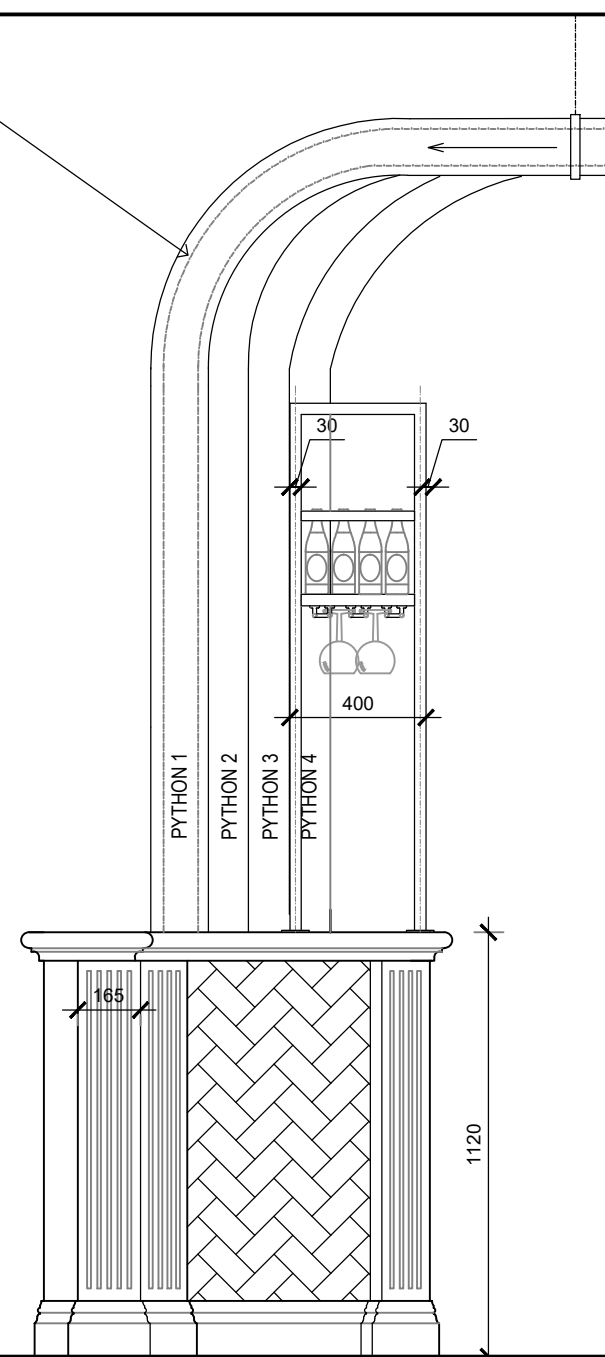

BAR COUNTER ELEVATION C @ 1:20

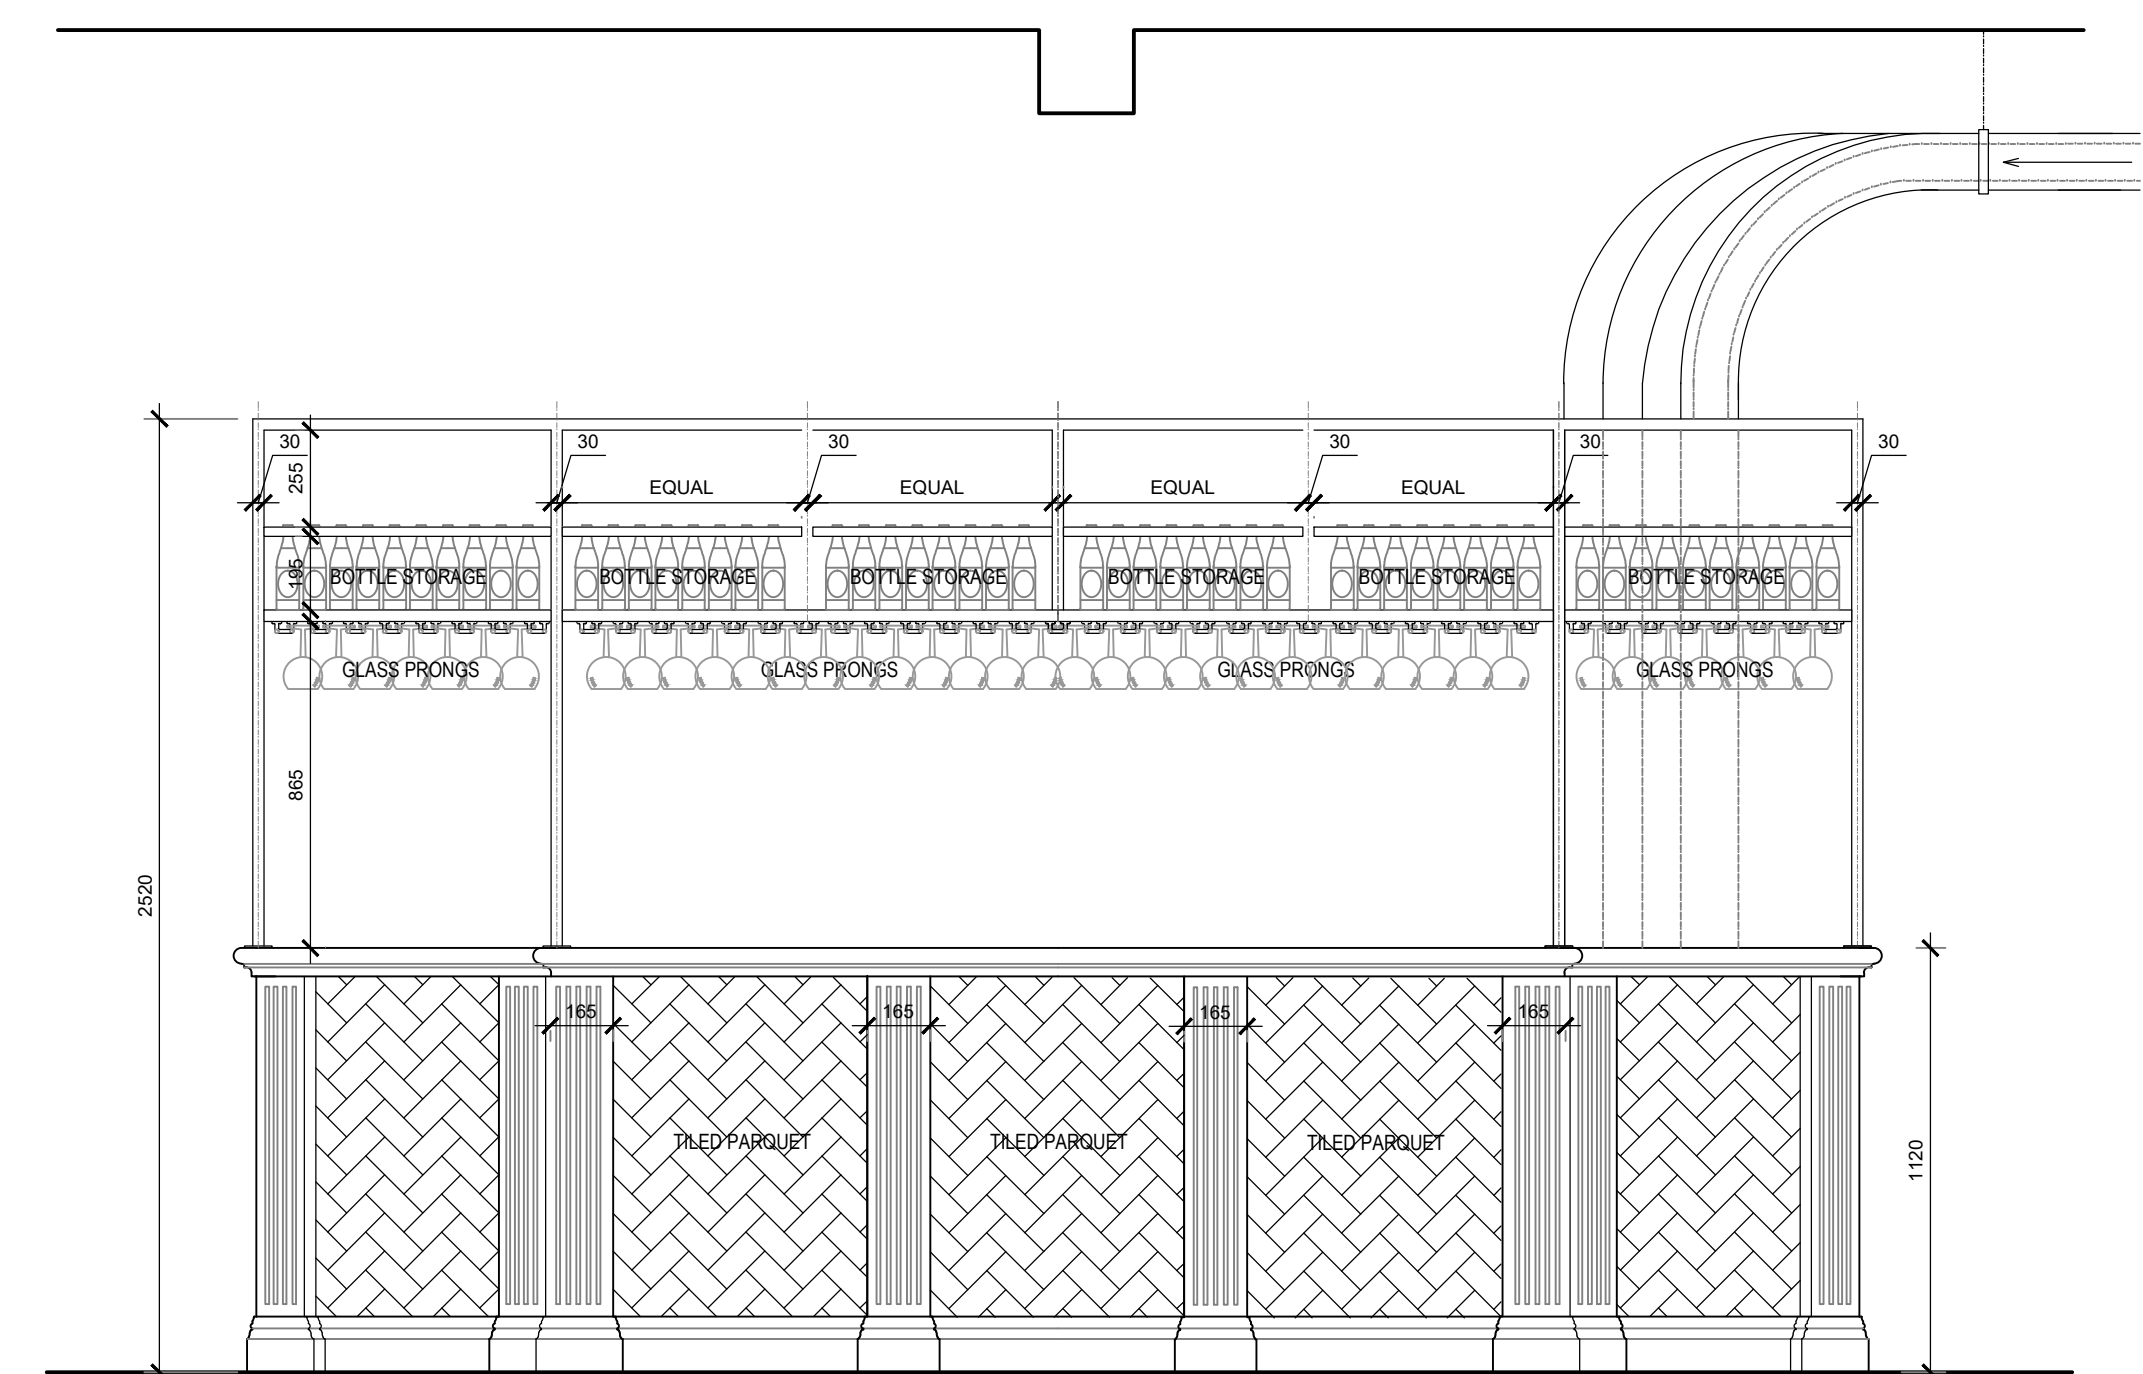

BAR COUNTER ELEVATION D @ 1:20

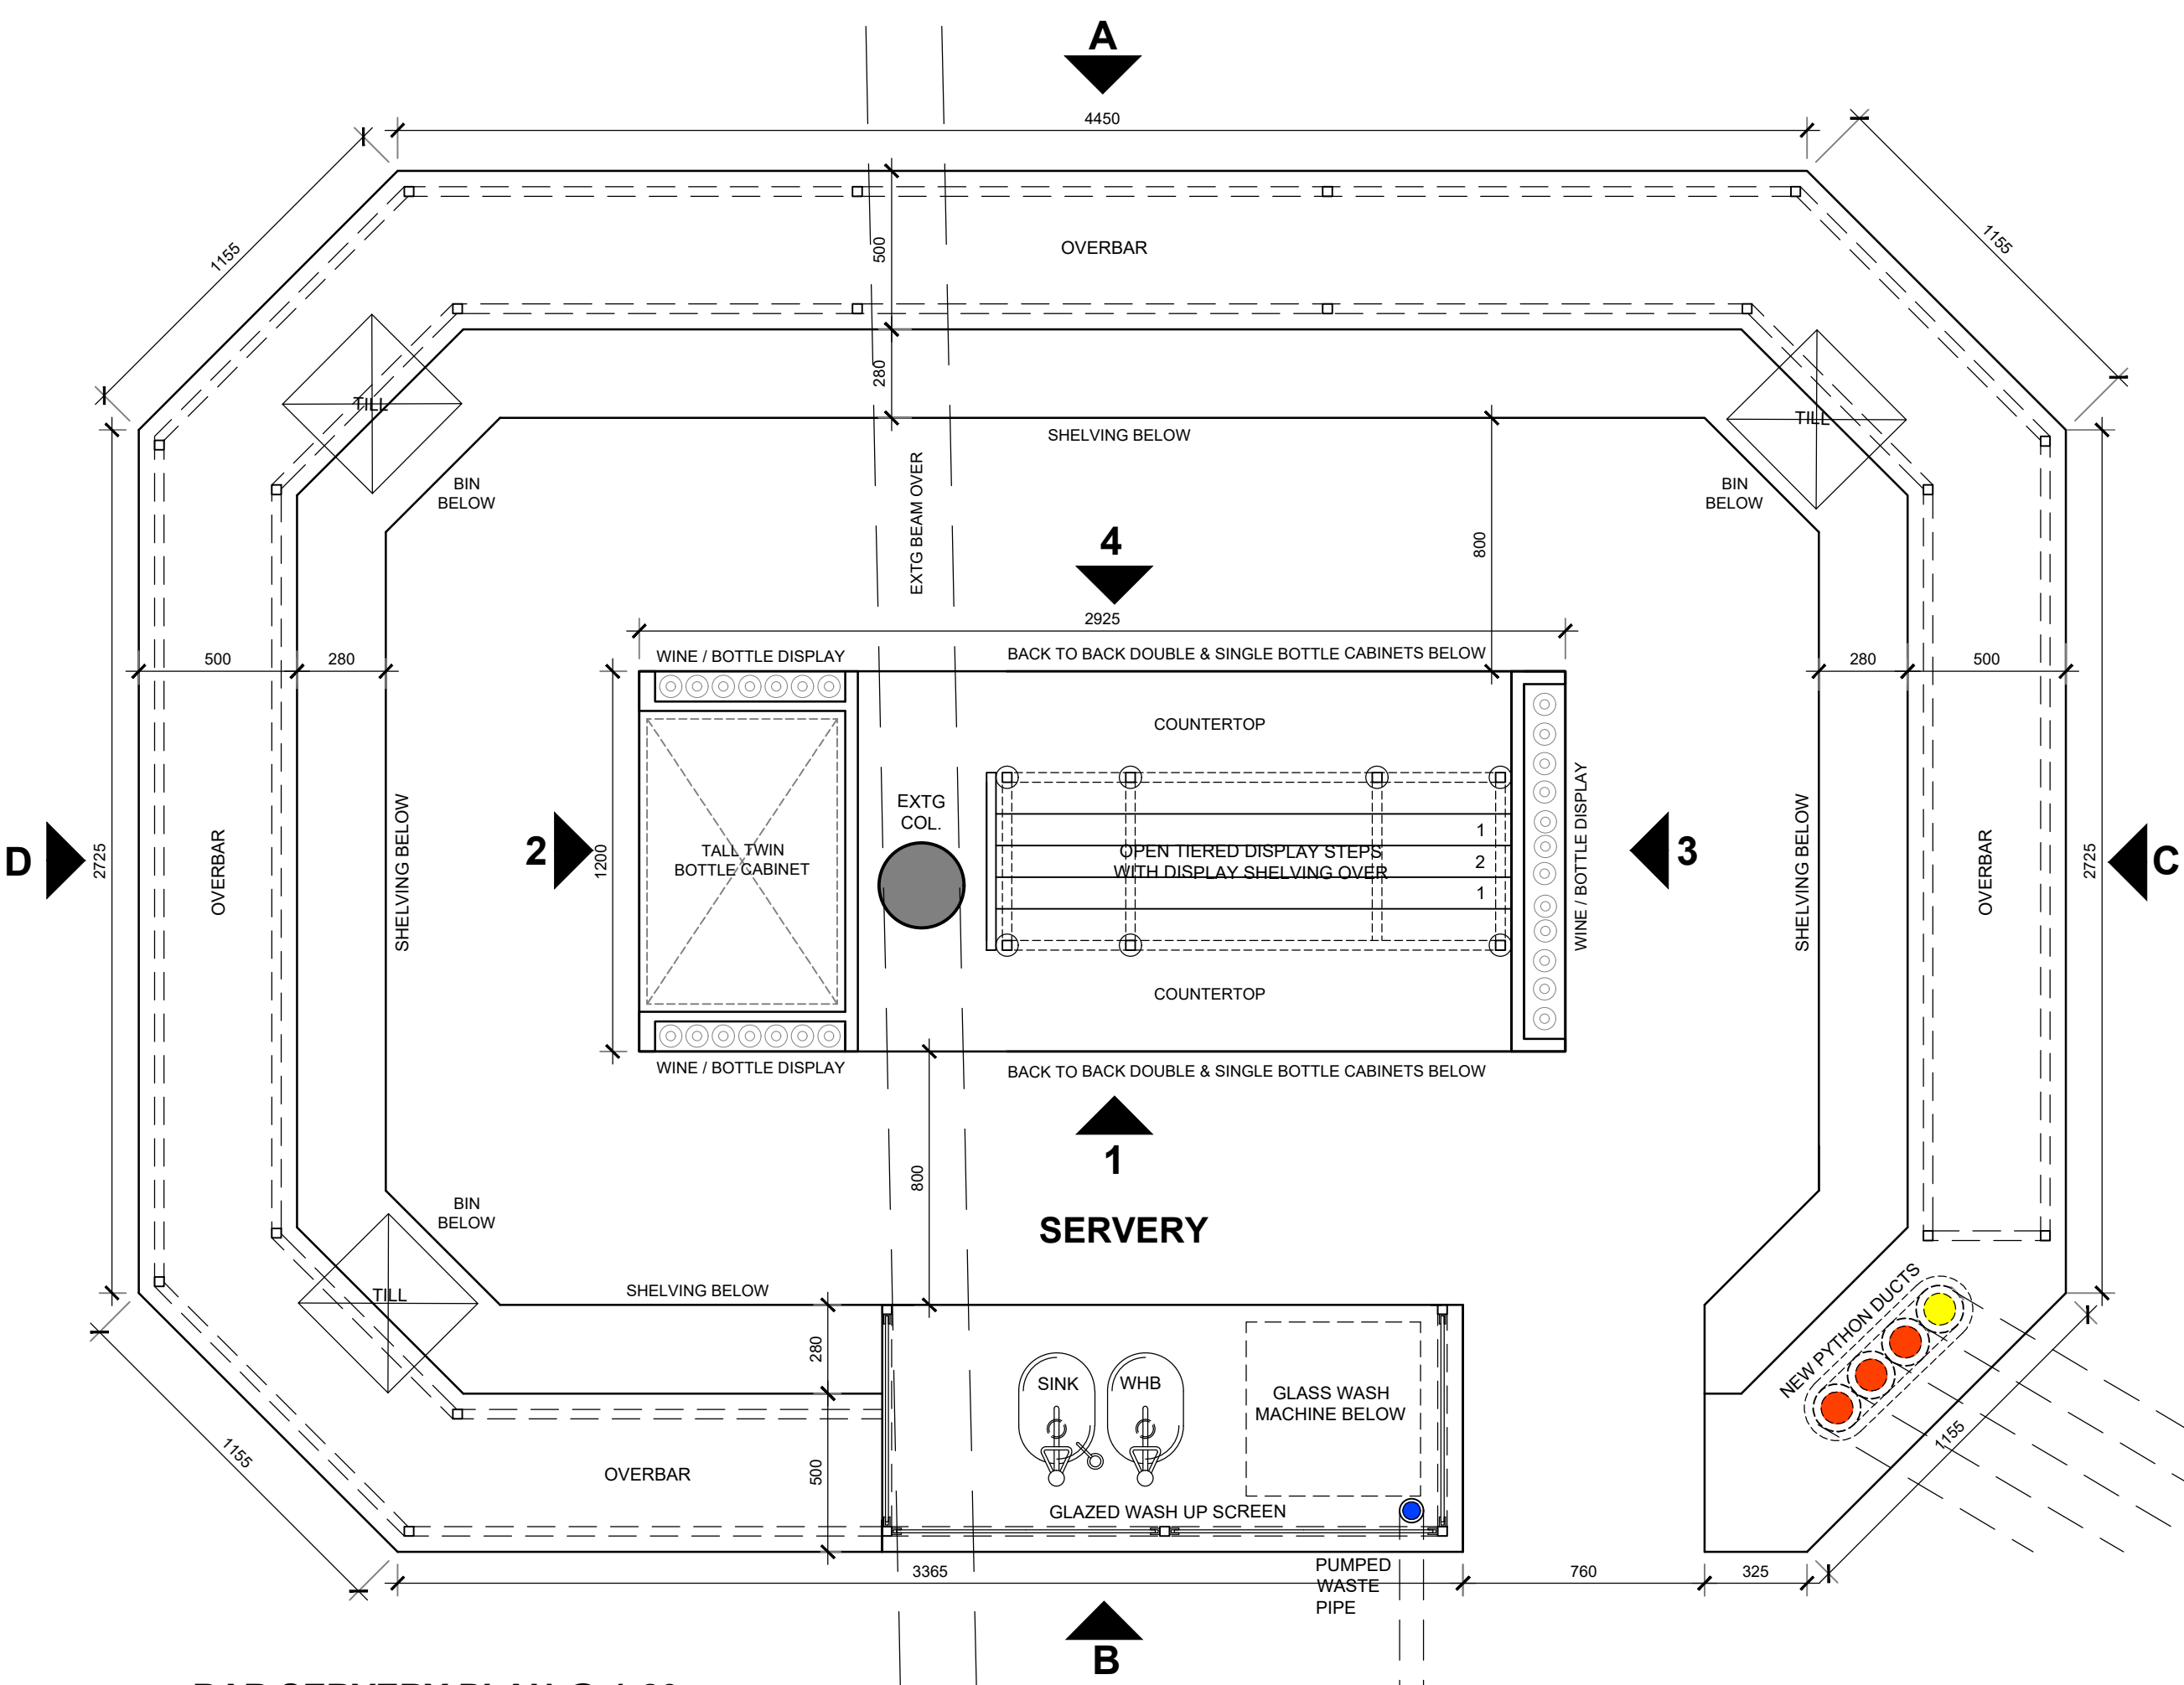

BAR SERVERY PLAN @ 1:20

PYTHON / SERVICES DUCTWORK


- BEER PYTHON DUCT / PIPE - 150MM DIA. SPIRAL DUCTWORK
- BRITVIC DUCT / PIPE - 150MM DIA. SPIRAL DUCTWORK
- PUMPED WASTE & SERVICES DUCT / PIPE - 75MM DIA. BLACK PVC PIPE

SCALE 1:20

0 0.5 1 2m




BAR SERVERY REFERENCE IMAGE

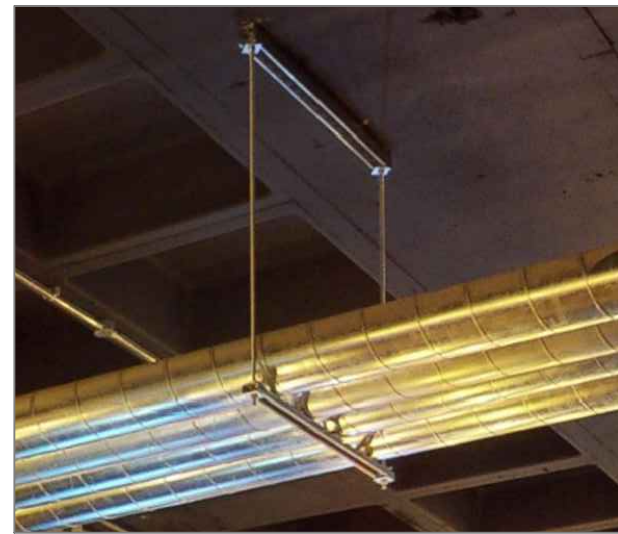

BEER PYTHONS CEILING FIXINGS REFERENCE IMAGE



PUMPED WASTE CEILING FIXINGS REFERENCE IMAGE

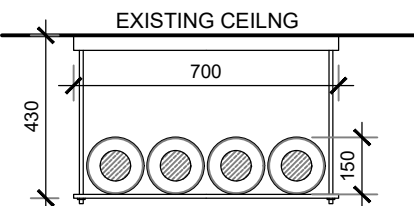

BEER DUCTS DETAIL SCALE 1:20

PYTHONS FROM CELLAR PYTHON RISER TO RUN HORIZONTALLY AT HIGH LEVEL ACROSS BAR AREA & DROPPED DOWN TO SERVE NEW BAR SERVERY COUNTER

PYTHONS ENCASED IN 150MM DIA. HOLLOW SECTION ALUMINIUM SPIRAL DUCT WITH WELDED JOINTS/ FLANGE JOINTS & EXPOSED FIXINGS. PROVIDE UNISTRUT CABLE TRAY TRAPEZE SUPPORT BRACKETS FOR CEILING FIXINGS TO MATCH THE EXISTING CABLE TRAY FIXINGS AND FIXED TO THE UNDERSIDE OF THE FLOOR OVER. REFER TO REFERENCE IMAGE & DETAIL BELOW.

FUSION BY DESIGN

All design work and information provided on this drawing must under NO circumstances be reproduced in any form without the prior written approval by Fusion by design.

NOTE TO ALL CONTRACTORS:-

This drawing is to be read in conjunction with the bill of quantities / specification and any related drawing. The contractor must ensure that all items detailed on this drawing are included when tendering even if not covered by the specification. The Designer must be advised in writing of all such items. Any discrepancies between drawings and specification must be resolved with the Designer prior to commencing works.

All structural work must be carried out in strict accordance with the drawing and calculations provided by the appointed Structural Engineer. All structural work must be inspected at all relevant stages by both the Structural Engineer and Building Inspector. Any changes or alterations must have their express written approval. Any costs incurred due to either claims for damages, loss of trade, etc by failing to do so will be the sole liability of the contractor.

All works must be carried out in strict accordance with all Local Authority, British & European Standards. If in doubt, it is the responsibility of the contractor to contact all relevant parties.

Under the guidance of CDM 2015, the designer will not commence work in relation to a project unless satisfied that the client is aware of their duties duly owned and obligated to them under these regulations. This drawing precludes Fusion by Design Ltd., from the role of Principal Designer unless otherwise contractually engaged.

A. DL. BAR BACKFITTING REVISED.		21.08.25
Revision		
FUSION BY DESIGN		
FUSION BY DESIGN THE PATTERN ROOM SANDSGATE, SUNNYBANK MILLS, FARSLEY, LEEDS, LS28 5JJ Telephone 0113 2047785 E-Mail info@fusionbydesign.co.uk Web www.fusionbydesign.co.uk		
Client CAMERONS BREWERY		
Job Title HEAD OF STEAM 16 NEWTON STREET, MANCHESTER, M1 2AE		
Drawing Title BAR DETAILS - SHEET 1		
Scale 1:20 @ A1	Drawing No 4385-PL07	Revision A
Date MAY 2025		
Drawn By DL		