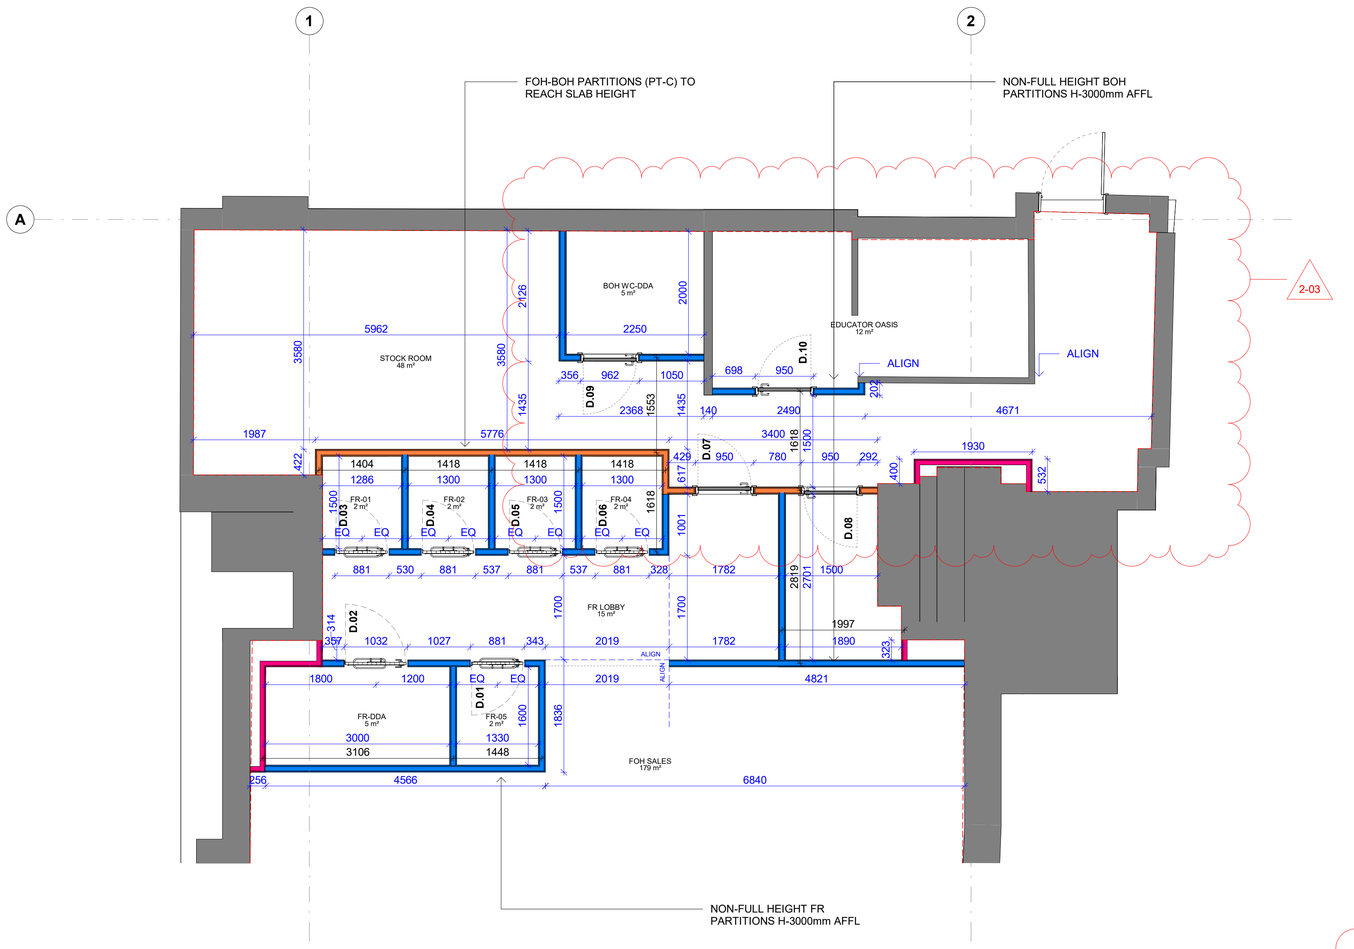


1 / 14001 **(40) GF-GROUND FLOOR PROPOSED PARTITION SET-OUT**

1 : 50

1 0 1 2 3 4 5

SCALE 1:100 m

NOTES

ORIGINAL A1

DO NOT SCALE FROM THIS DRAWING.
(DRAWING MAY BE SCALED FOR LOCAL AUTHORITY & PLANNING PURPOSES ONLY)
ALL DIMENSIONS TO BE CHECKED ON SITE .
COPYRIGHT PROTECTED.

PARTITION KEY / LEGEND				
REF	COLOUR	FIRE RATING	DESCRIPTION	LENGTH (MM)
PT-A		NFR	70MM STUD W/ 12.5MM PLYWOOD BETWEEN STUD AND PLASTERBOARD + 15MM PLASTERBOARD + 2MM SKIM FINISH (ONE SIDED). REFER TO BRITISH GYPSUM DETAIL GIWL-70-I-70-1L-WB15 TO 3000MM AFFL	6280
PT-B		NFR	70MM STUD W/ 12.5MM PLYWOOD BETWEEN STUDS + 15MM PLASTERBOARD + SKIM (TWO SIDED). REFER TO BRITISH GYPSUM REFA206014S (EN) TO 3000mm AFFL	37601
PT-C		FR60	70MM STUD W/ 12.5MM FR PLYWOOD BETWEEN STUDS + 15MM FR PLASTERBOARD + SKIM (TWO SIDED). REFER TO BRITISH GYPSUM REF A206014S (EN) FULL HEIGHT WALL	10157

NOTES

DRAWING IDENTIFIES NEW WALLS ONLY. DIMENSIONS SHOWN ARE FOR NEW PARTITION WALLS ONLY

EXISTING WALLS SHOWN IN GREY

WALLS HEIGHTS VARY - REFER TO ELEVATIONS

GC TO ENSURE FIRE RATING ACHIEVED WHERE SHOWN

BLUE DIMENSIONS - WALL FINISH TO WALL FINISH

BLACK DIMENSIONS - WALL CENTRE TO WALL CENTRE

PT-A

70MM STUD W/ 15MM PLYWOOD BETWEEN STUD AND PLASTERBOARD + 15MM PLASTERBOARD + 2MM SKIM FINISH (ONE SIDED). REFER TO BRITISH GYPSUM DETAIL GIWL-70-I-70-1L-WB15.

PT-B


70MM STUD W/ 12.5MM PLYWOOD BETWEEN STUDS + 15MM PLASTERBOARD + SKIM (TWO SIDED). REFER TO BRITISH GYPSUM REF A206014S (EN)

PT-C

FR60

70MM STUD W/ 15MM FR PLYWOOD BETWEEN STUD AND PLASTERBOARD + FR 15MM PLASTERBOARD + SKIM (TWO SIDES). REFER TO BRITISH GYPSUM DETAIL GIWL-70-I-70-1L-WB15

2-03

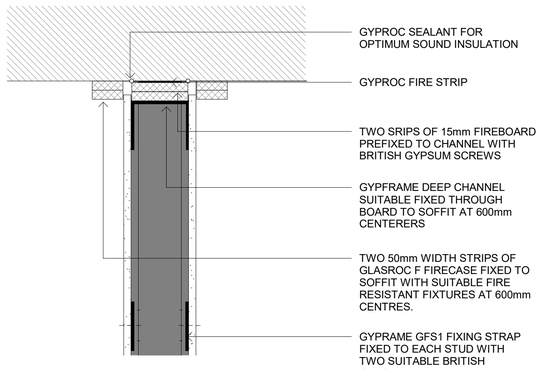

PLEASE NOTE DETAIL TO COMPLY WITH GYPWALL SINGLE FRAME STANDARD DETAIL. ASSUMED REQUIRED DEFECTION HEAD 21-25mm. CONTRACTOR TO CONFIRM AND ADJUST THE DETAIL TO SUIT.

2 / 14002 **(40) SUGGESTED HEAD DETAIL**

1 : 5

Rev	Date	Revision Description	Drw/Chk
2-04	25/08/25	ISSUED FOR INFORMATION	JC/SC
2-03	07/08/25	ISSUED FOR INFORMATION - AMENDED FOLLOWING SITE VISIT	JC/SC
2-02	30/07/25	ISSUED FOR INFORMATION	KR/SC
2-01	23/07/25	ISSUED FOR INFORMATION	KR/SC
2-00	18/07/25	FIRST ISSUE	KR/SC

Client

lululemon

IDL: Architects

LONDON
17 Blackfriars Lane
St Paul's, London
EC4V 6ER
+44 (0)20 7248 1234

PRAGUE
The Forum, Fifth Floor,
Wenceslas Square 19
Prague, 110 00
+42 (0) 72 0279 588

idl.group
Registered in England No.7111665
RIBA Accreditation No.20014346

Project
LULULEMON MANCHESTER
MINOR WORKS
7 ST ANNE SQUARE

Drawing Title
GROUND FLOOR PROPOSED PARTITION SET-OUT

Project No
25-3067

Scale @A1
As indicated

Drawn by
KR

Checked by
SC

File Identifier
3067-IDL-NA-GF-DR-A-40001

[Status -Revision]
[2-04]

Purpose of Issue
CONCEPT DESIGN