






front elevation (west facing) as existing 1:50

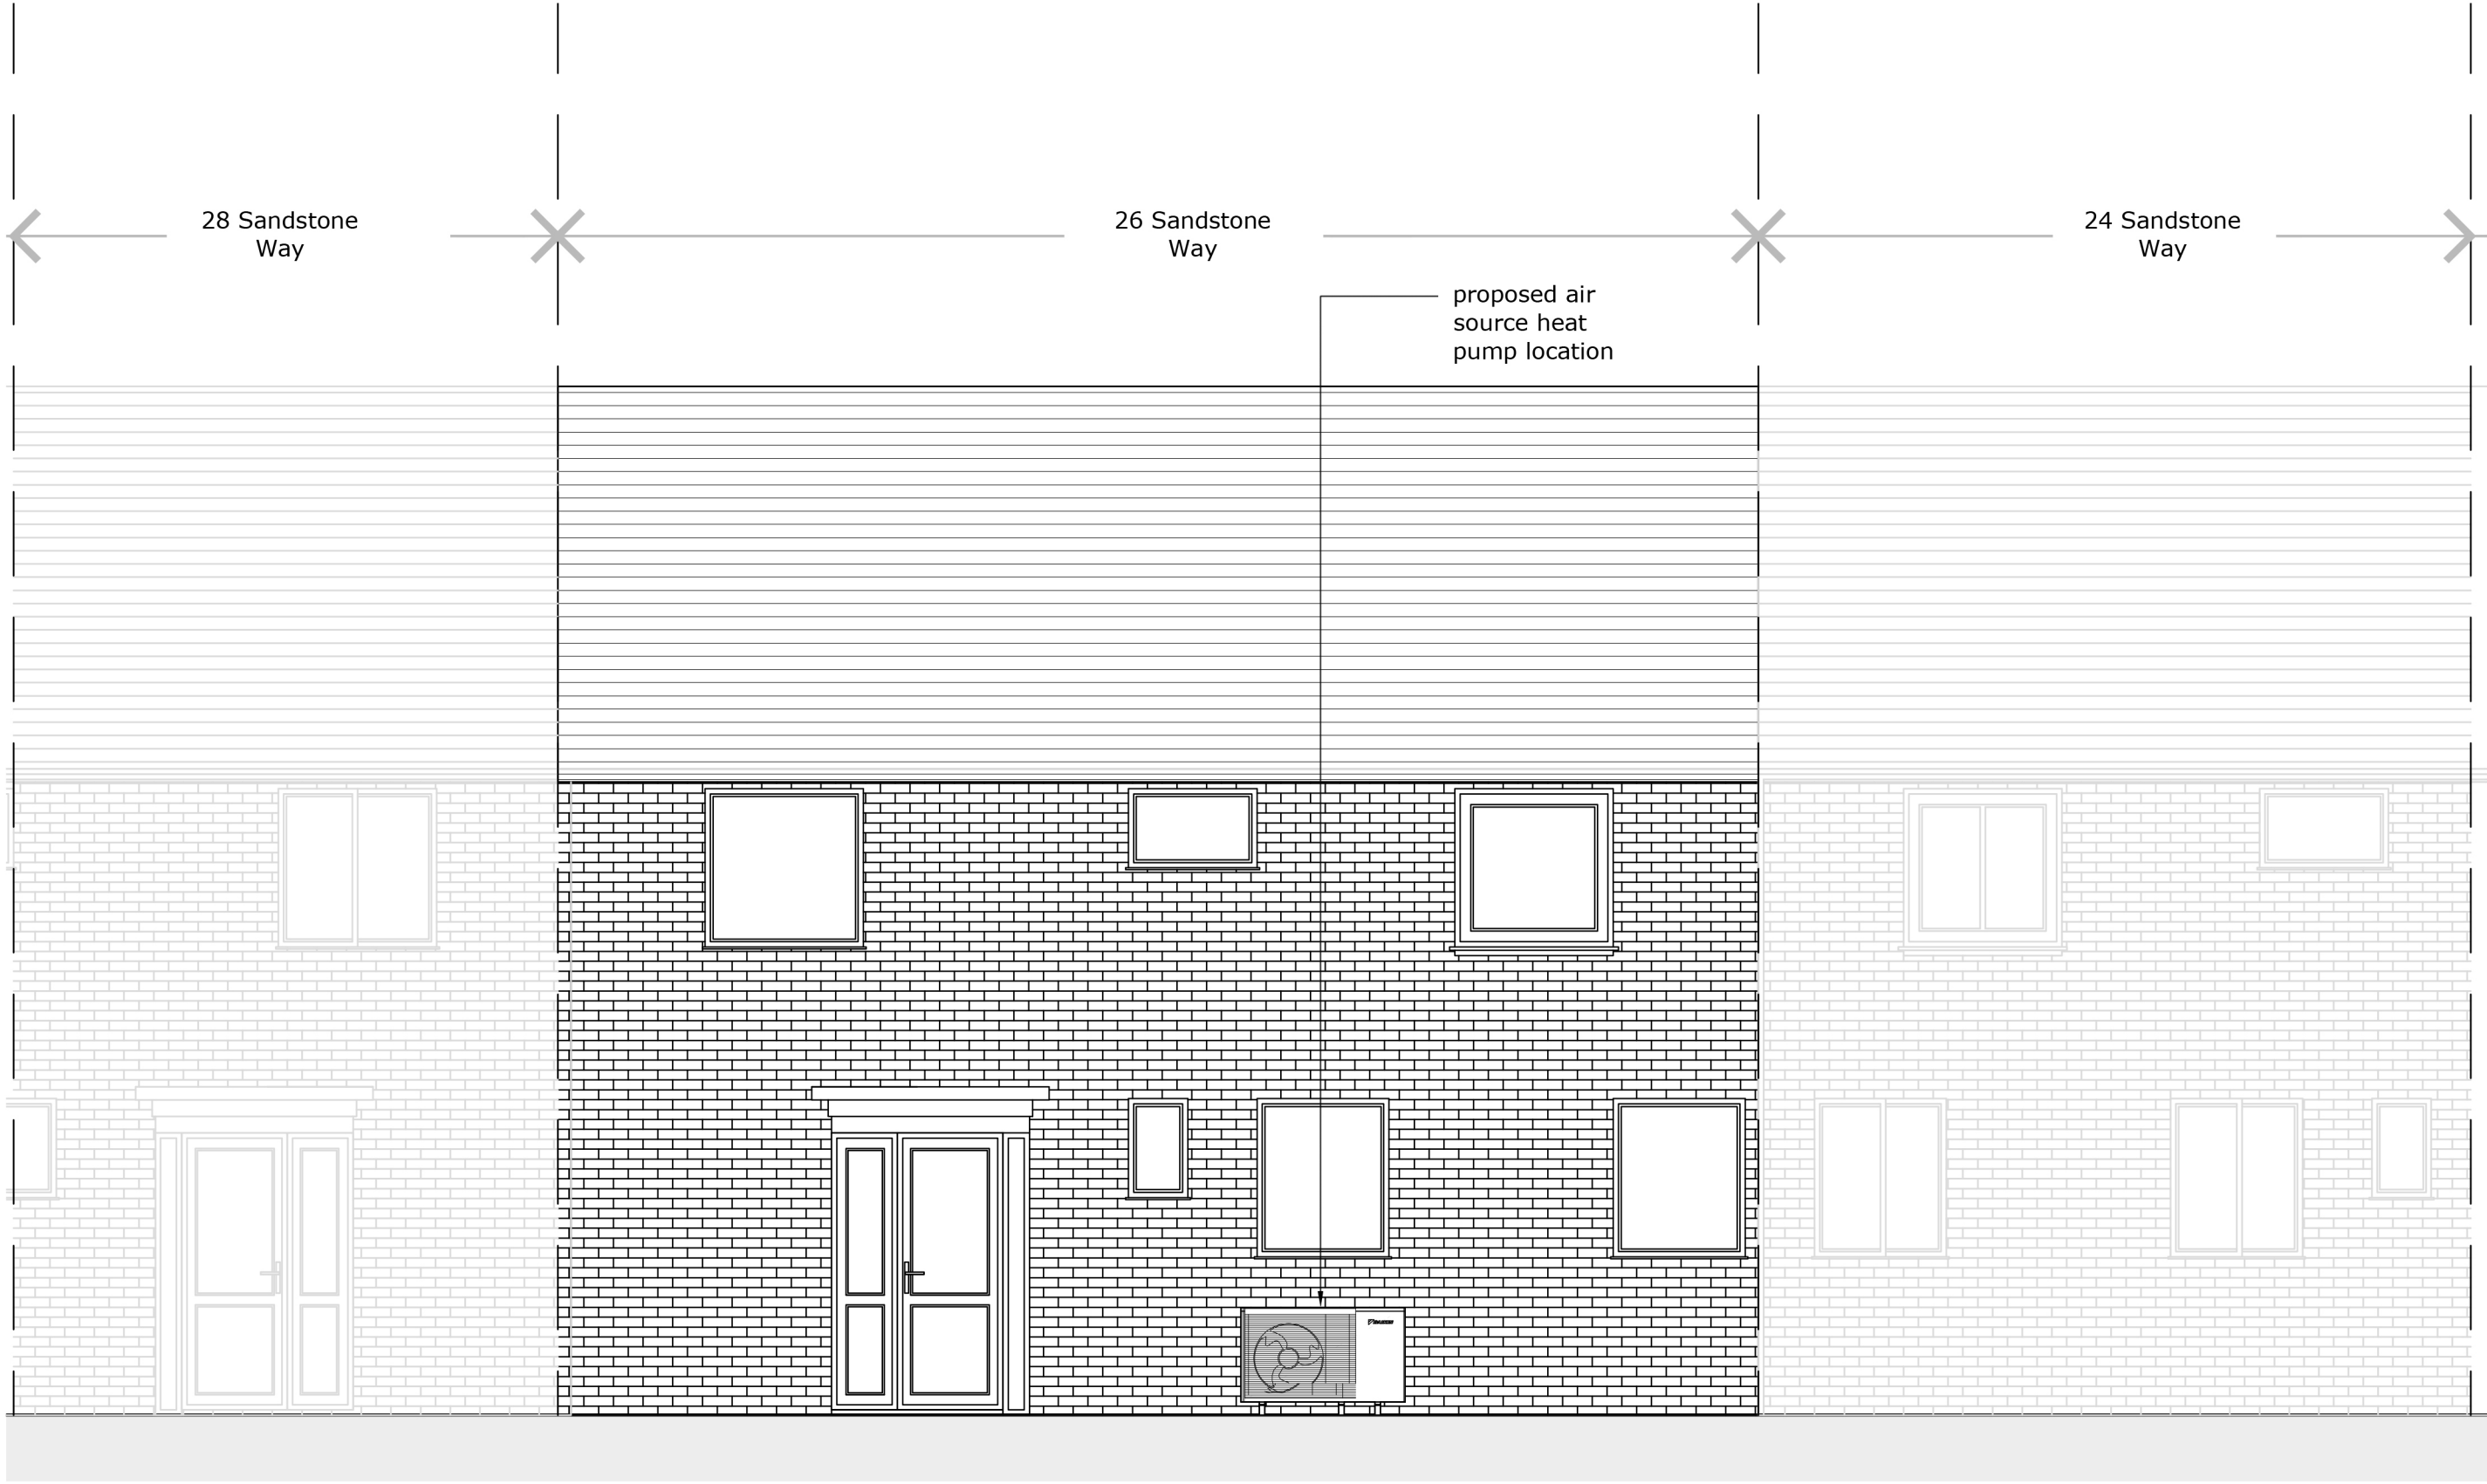

front elevation (east facing) as existing 1:50

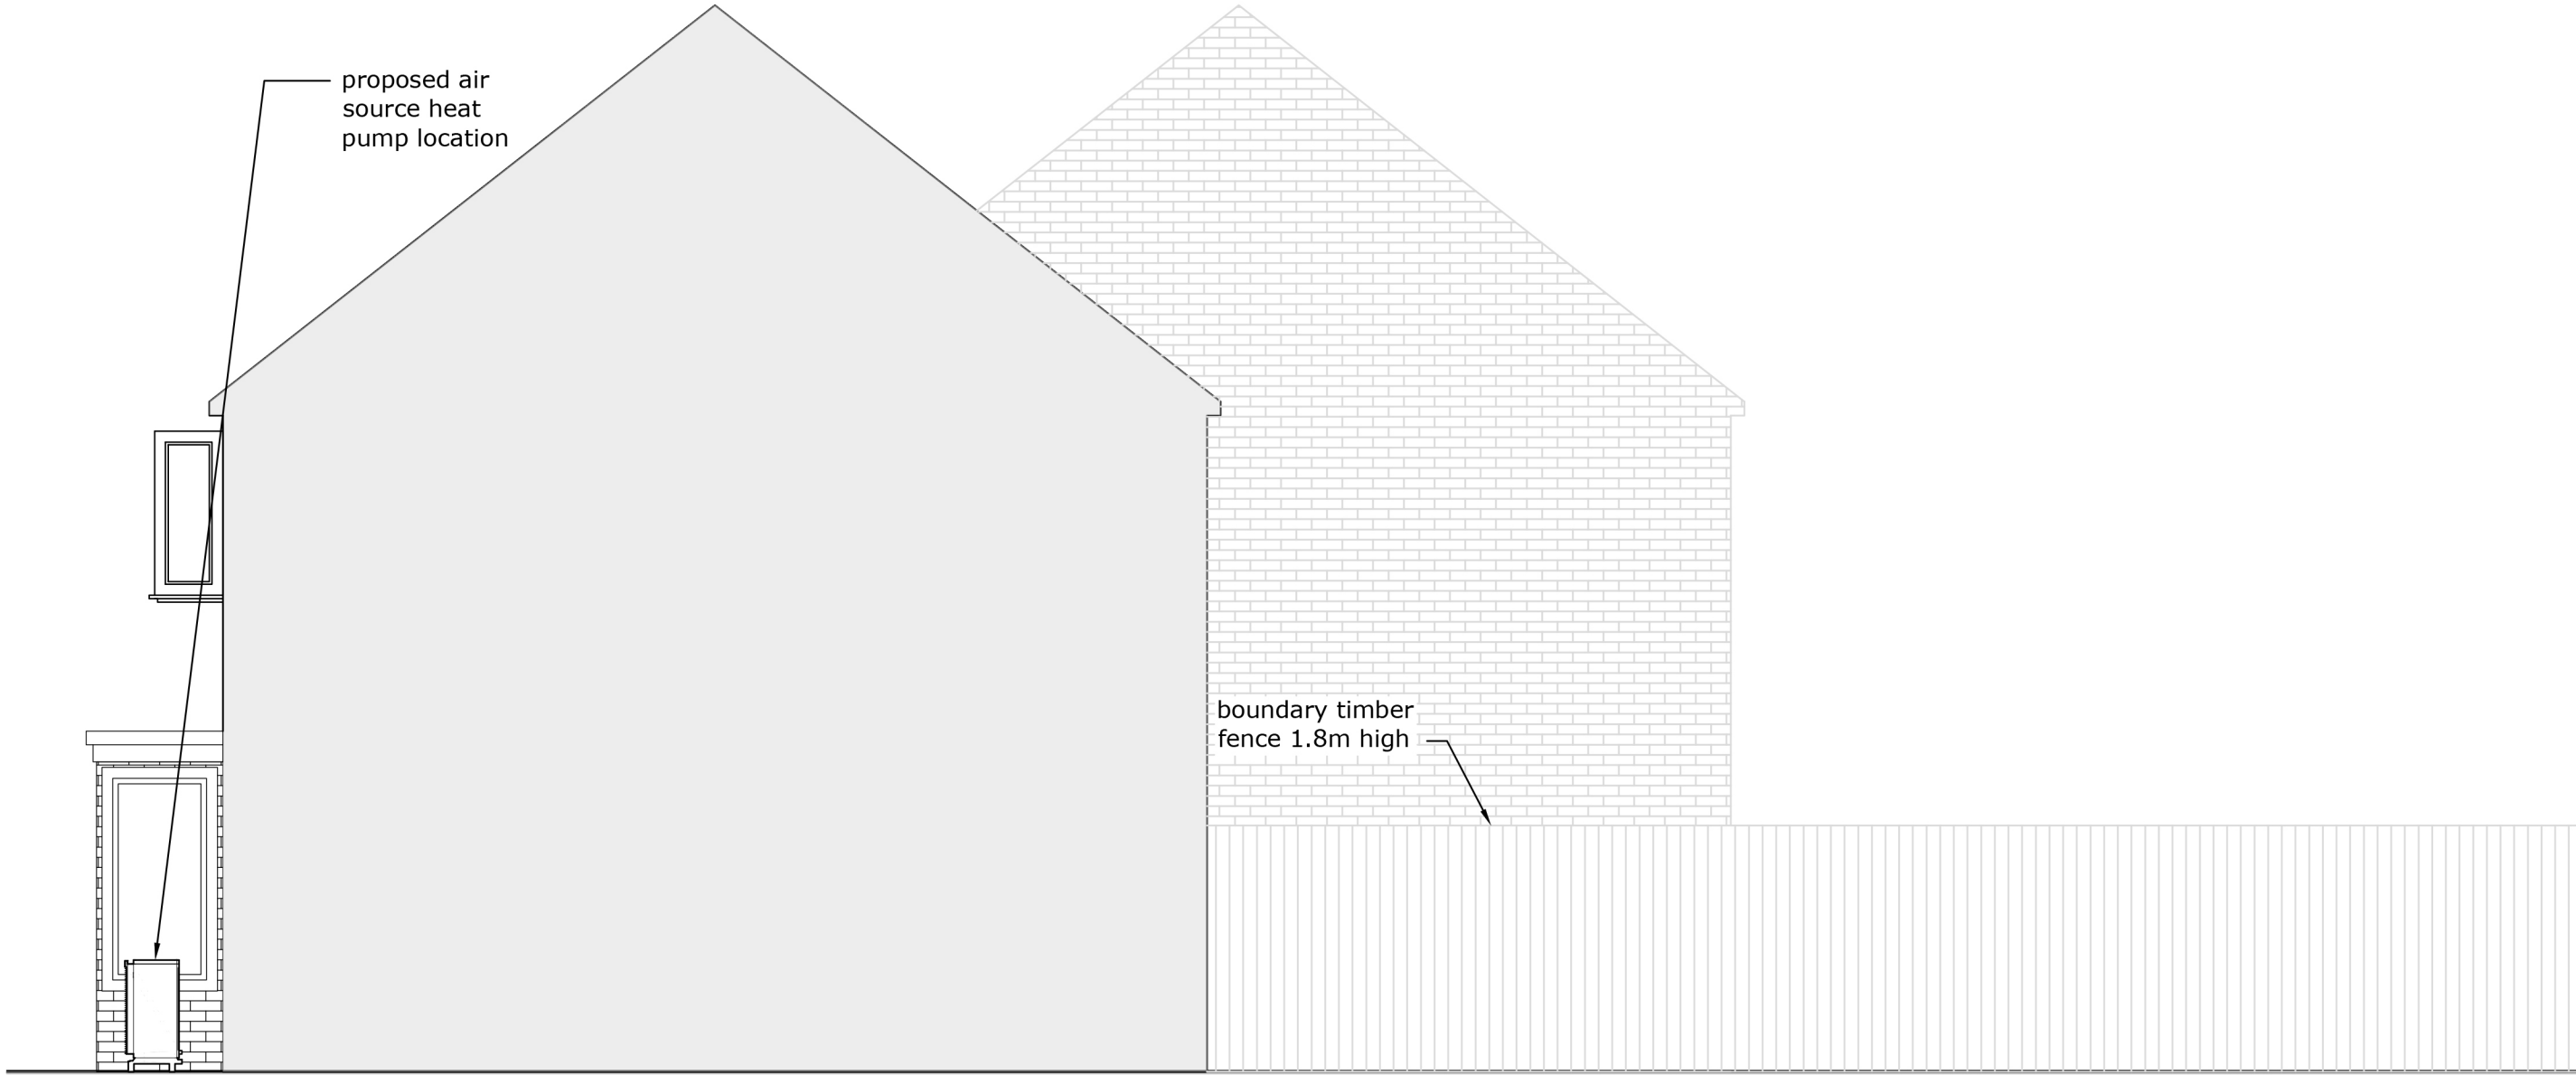

side elevation (south facing) proposed1:50

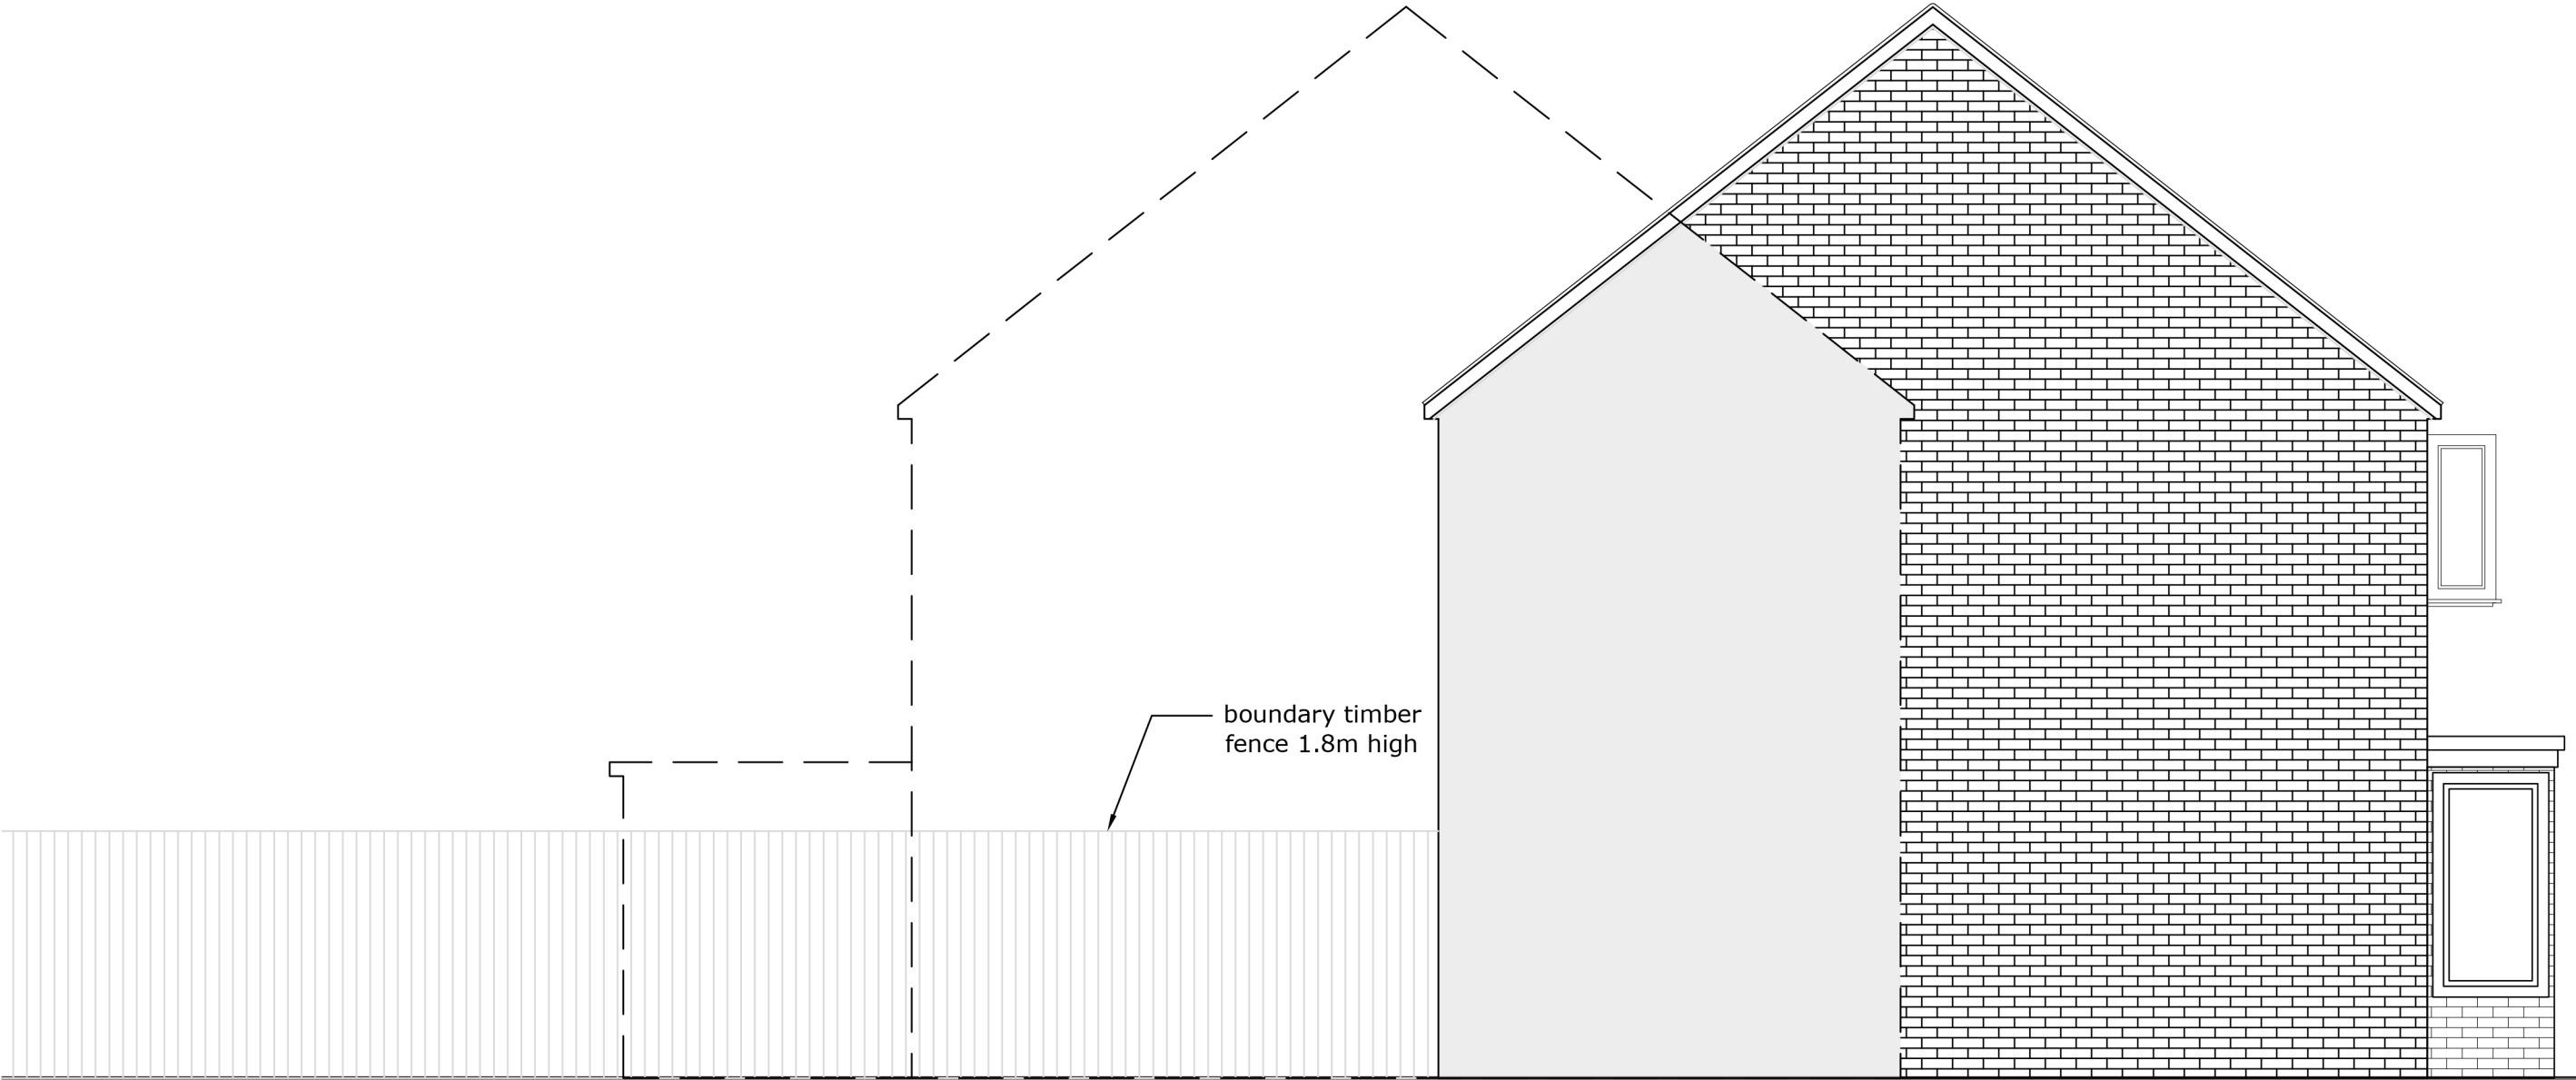

side elevation (north facing) proposed 1:50