


58.5m

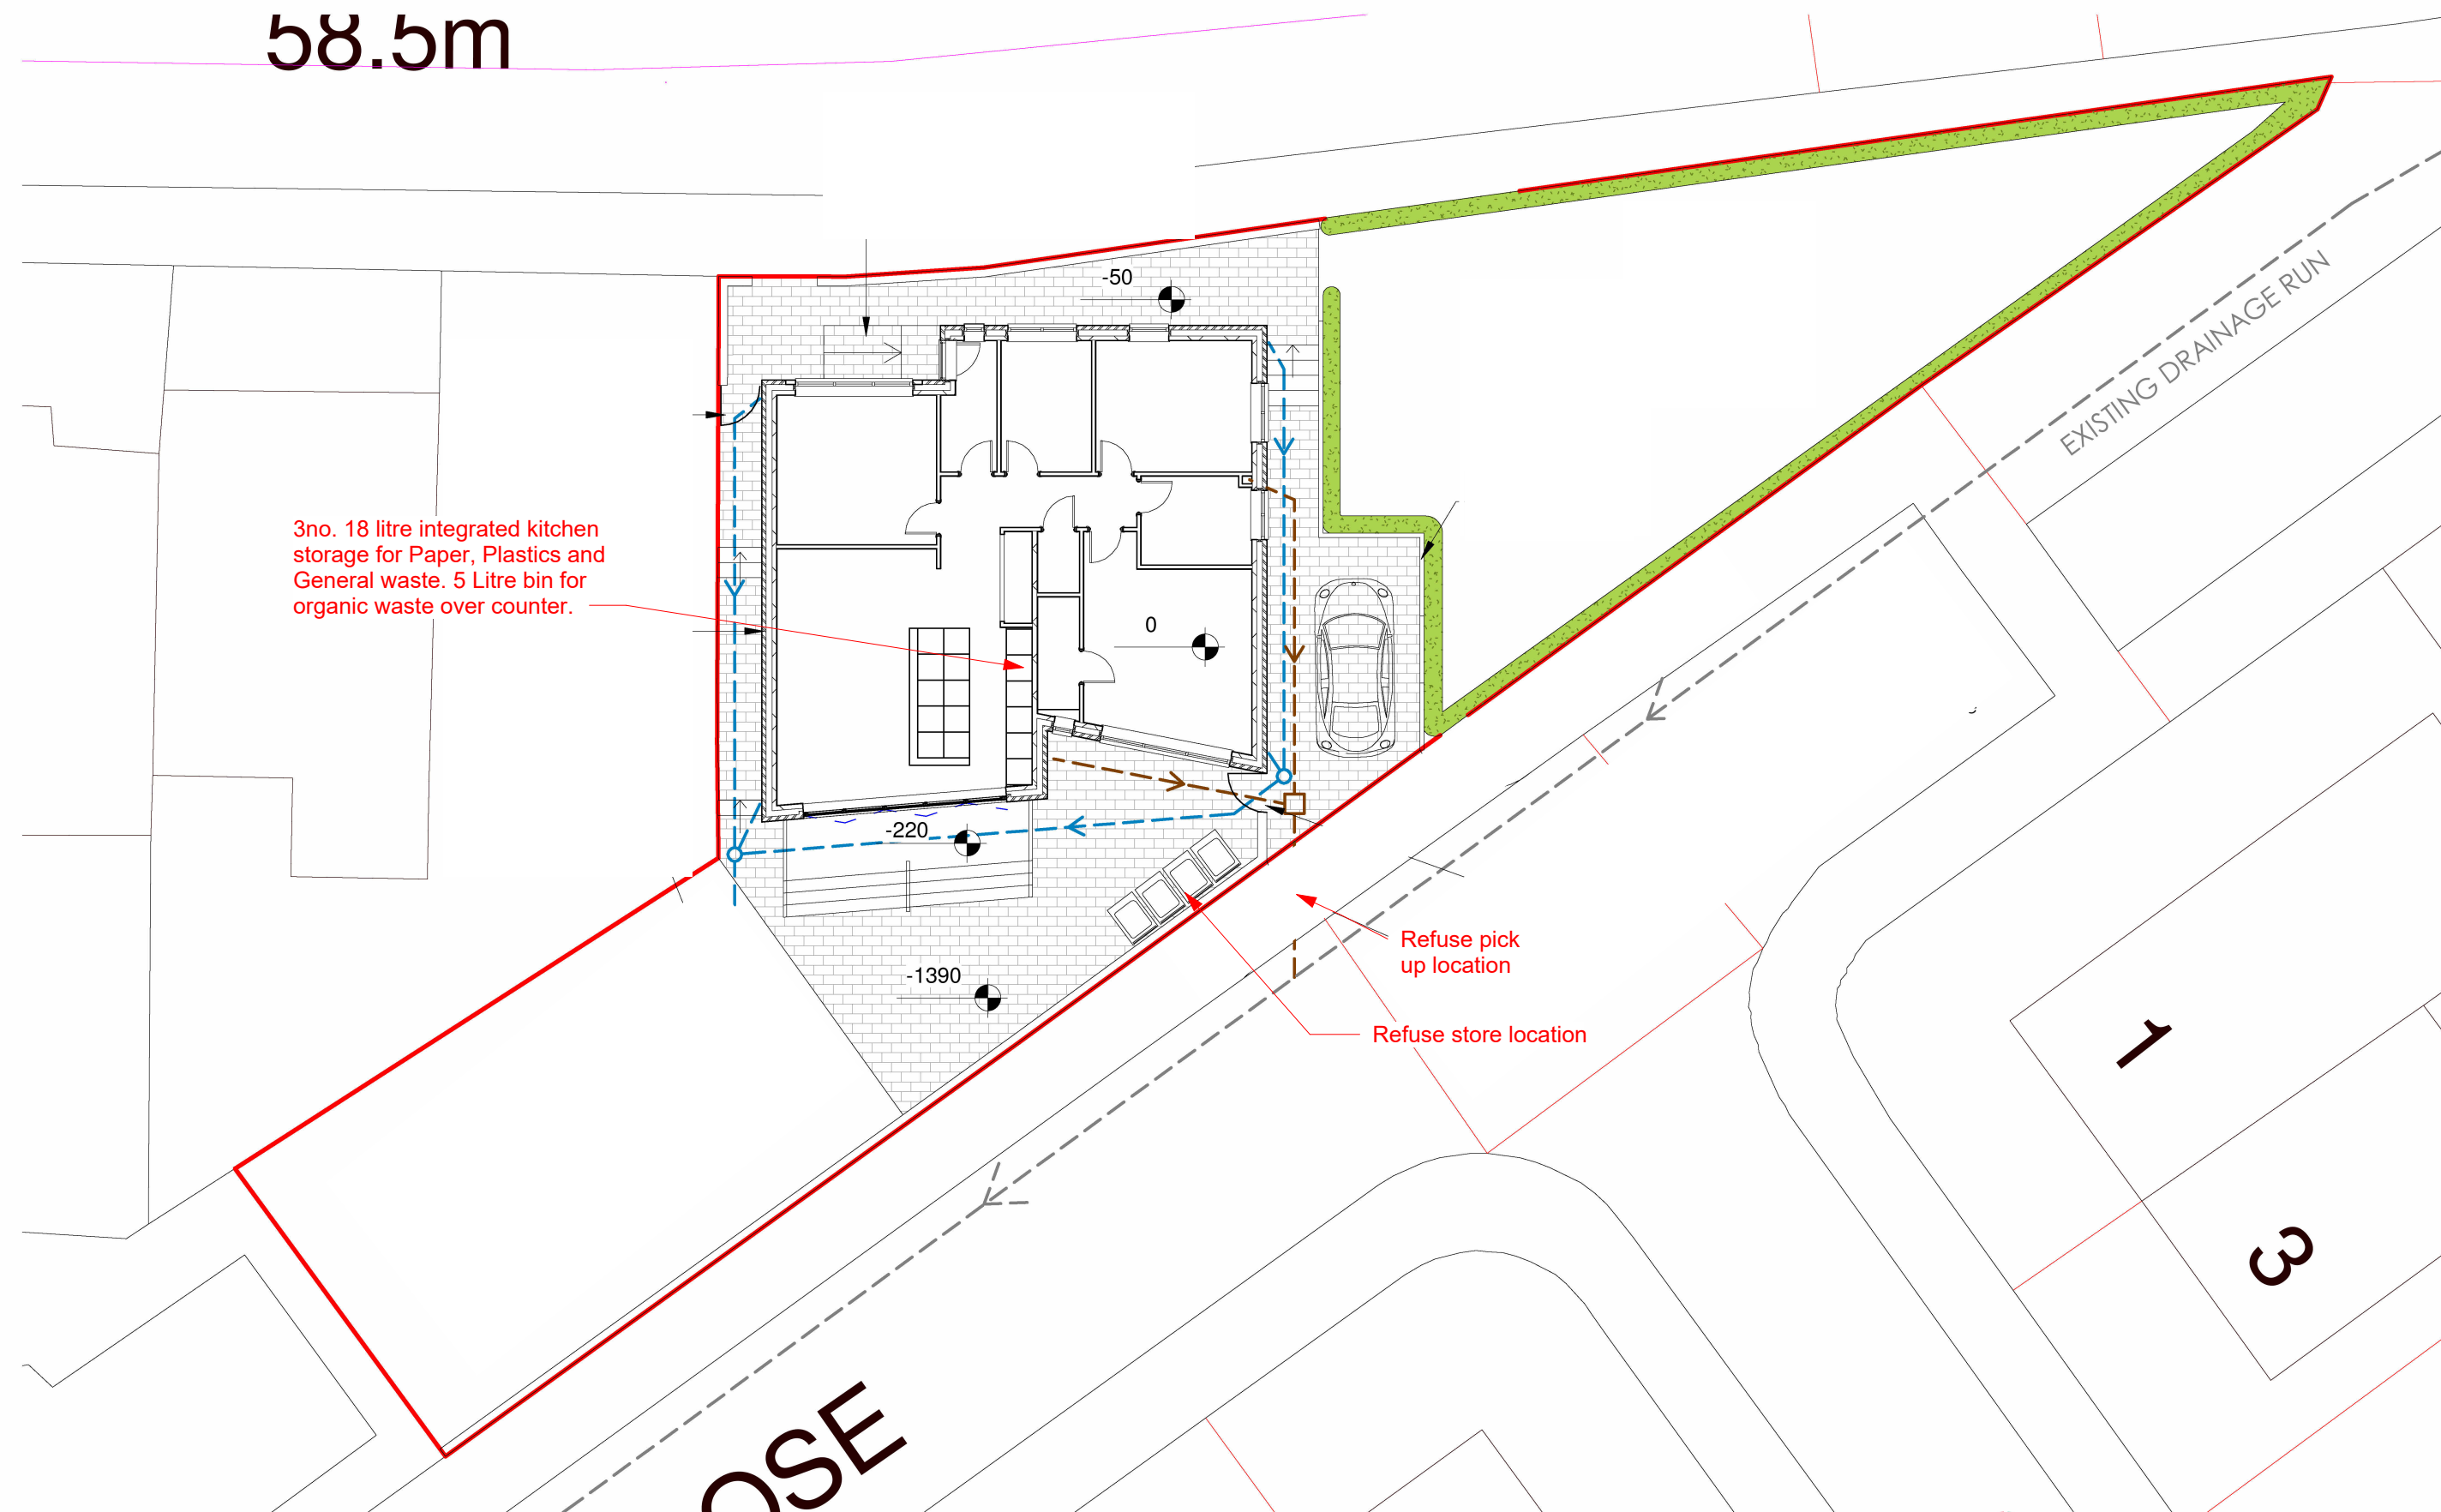

Rev	Date	Description
A	06.07.25	Updated internal refuse



t: +383 49627733 t: +447931029662 e: info@quadrantatelier.com

Do not scale from this drawing. All dimensions must be checked and verified before preparing drawings or commencing works. This drawing and design is the copyright of Quadrant Atelier LLC and may not be reproduced in any form whatsoever without their prior express written consent.

Client	Arjan Kadriu		
Job	Old market street		
Drawing title	Unnamed		
Project number	A1020	PL12	Rev A
Scale	1 : 150 @ A3		
Date	06/08/25		
Drawn by	Author	Checked by	Checker

06/07/2025 19:26:54