


NOTES:
1. THIS DRAWING IS TO BE READ IN CONJUNCTION WITH ALL OTHER DRAWINGS AND DOCUMENTS RELATING TO THE MECHANICAL AND ELECTRICAL INSTALLATIONS.

LEGEND:
S SUPPLY.
E EXTRACT.
FA FRESH AIR.
EA EXHAUST AIR.
DE DIRTY EXTRACT.
DS DIRTY SUPPLY.
SG SUPPLY GRILLE.
WL WEATHER LOUVRE.
VCD VOLUME CONTROL DAMPER.
FD FIRE DAMPER.
SFD SMOKE FIRE DAMPER.
ATT ATTENUATOR.
CTA CROSS TALK ATTENUATOR.
VAV VARIABLE AIR VOLUME DEVICE.
CAV CONSTANT AIR VOLUME DEVICE.
VRF VRF FAN COIL UNIT.
FCU DIRTY EXTRACT FAN.
MVR MECHANICAL VENTILATION, HEAT RECOVERY UNIT.

SWIRL DIFFUSER
LOUVRE FACED GRILLE
SIDEWALL DIFFUSER
AIR VALVE
ITEM 1-02
ITEM REFERENCE FLOOR 1 ITEM 02

P06 JT	29.11.24	PRELIMINARY ISSUE - UPDATED INLINE WITH LATEST TRACKER
P05 PC	22.08.24	PRELIMINARY ISSUE - UPDATED INLINE WITH LATEST TRACKER
P04 PC	22.09.23	PRELIMINARY ISSUE - UPDATED INLINE WITH LATEST TRACKER
P03 PC	07.03.23	RISERS AMENDED
P02 PC	28.01.23	FIRE DAMPERS ADDED TO RISERS
P01 PC	19.01.23	PRELIMINARY ISSUE

REVCHK DATE DESCRIPTION
Architectural X-Ref Drawings:
FF&E X-Ref Drawings:
Drawing Status: **STAGE 4**

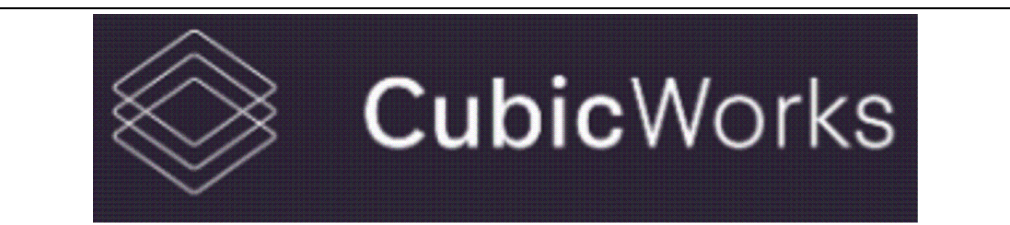

hurstwood environmental
Consulting Engineers
www.hurstwood-eng.co.uk

■ Bolton Office
Arlis
Sage Road
Bolton
BL1 4AG
T: 01204 770 041
E: bolton@hurstwood-eng.co.uk

□ Liverpool Office
23 Goodless Road
Speke
Liverpool
L24 9HJ
T: 0151 728 3360
E: liverpool@hurstwood-eng.co.uk

□ London Office
344 Gray's Inn Road
Bromley
London
W11 1BP
T: 0203 755 3711
E: london@hurstwood-eng.co.uk

Drawn: N KIBLER
Date: JAN 2023
Scale: NTS
Client:
Checked: P CHAMBERS
App'd: M JORDAN
A0

CUBIC WORKS
Project:
PALL MALL MANCHESTER

Drawing Title:
**VENTILATION SCHEMATIC
TOWER BLOCK - AHU-01**

Drawing No:
C3781-HEC-ZZ-ZZ-SM-M-5700
Rev:
P06

