


If in doubt, ask. All discrepancies to be reported to the architect before manufacture, fabrication
Drawings are to be read in conjunction with all relevant specifications and consultant information

This drawing is not to be re produced without express permission of the architect and only used for the purposes shown within the titleblock status bar. This drawing and all associated designs indicated remain the copyright of the architect.

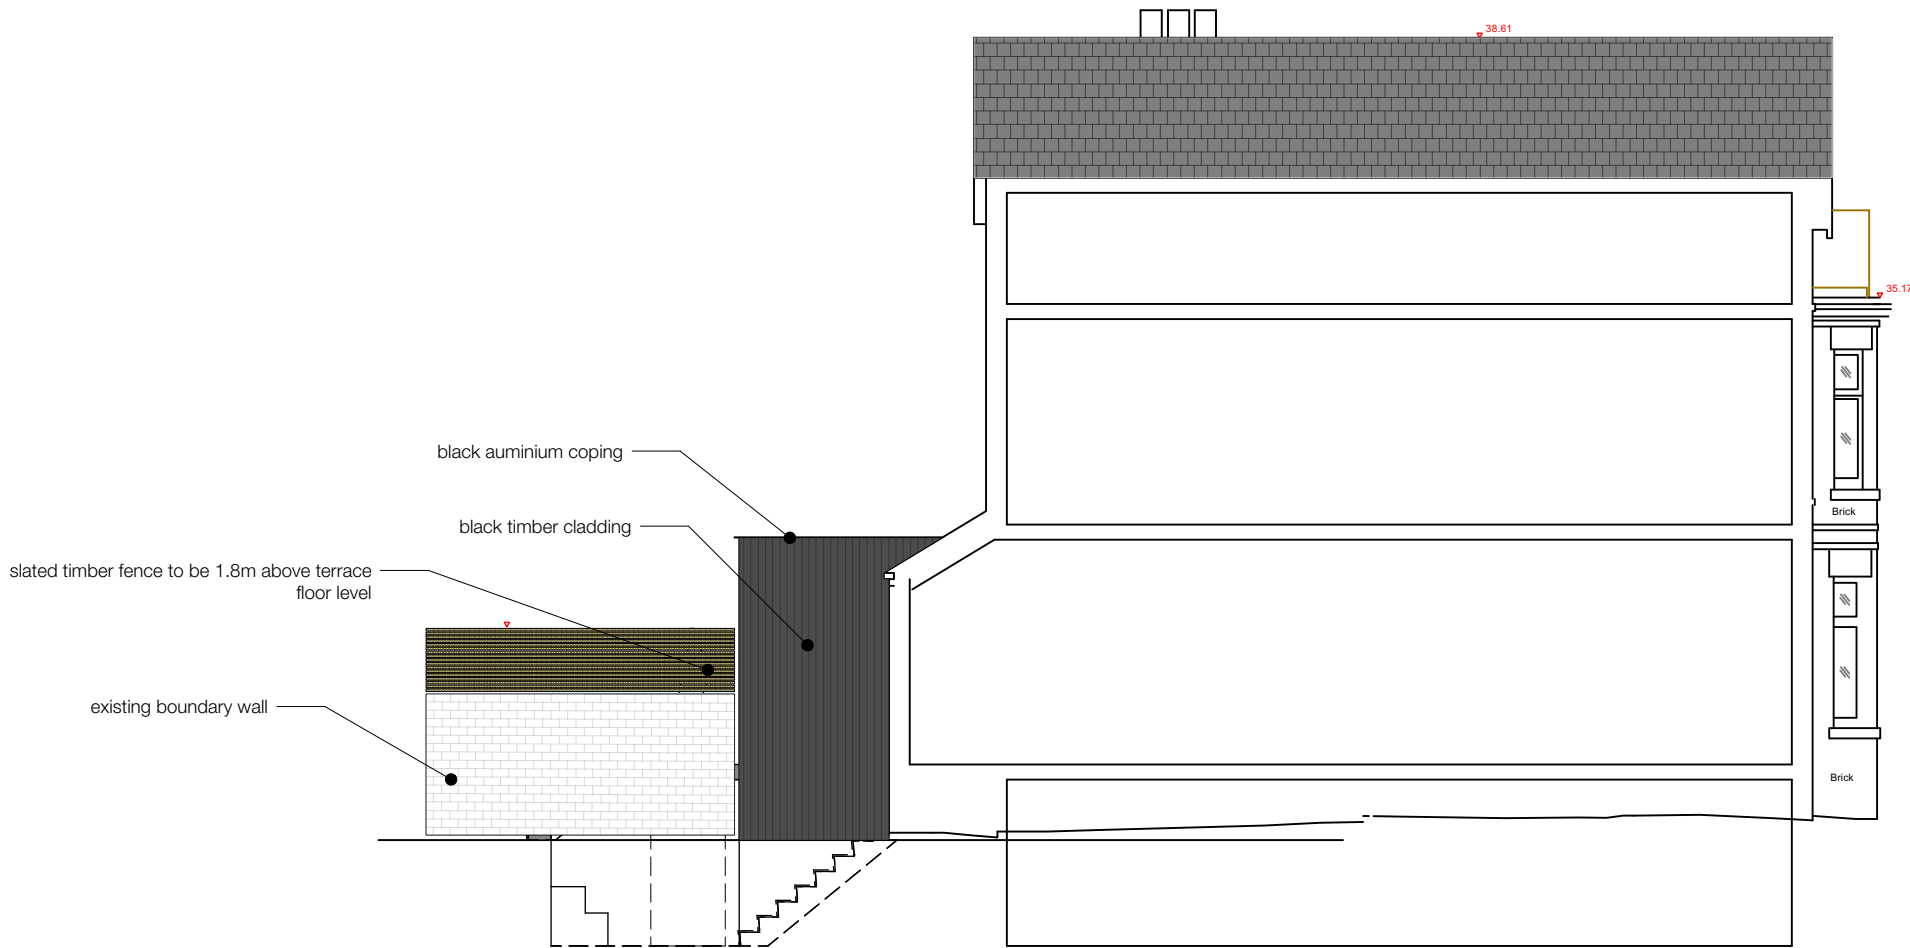

1 Proposed Section AA-Side Elevation
Scale: 1:100

Clifton Road

Proposed Elevations

dwg	2428-203	rev	-
scale	1:100 @ A3		
issued	Prelim		
date	15/01/2025	drawn	MM
		checked	MM

mcnulty architects

RIBA 
Chartered Practice

mcnulty architects ltd
Designworks
The Colony Winslow
Abingdon Road
SNG 4LY
info@mcnultyarchitects.com
01625 468 991